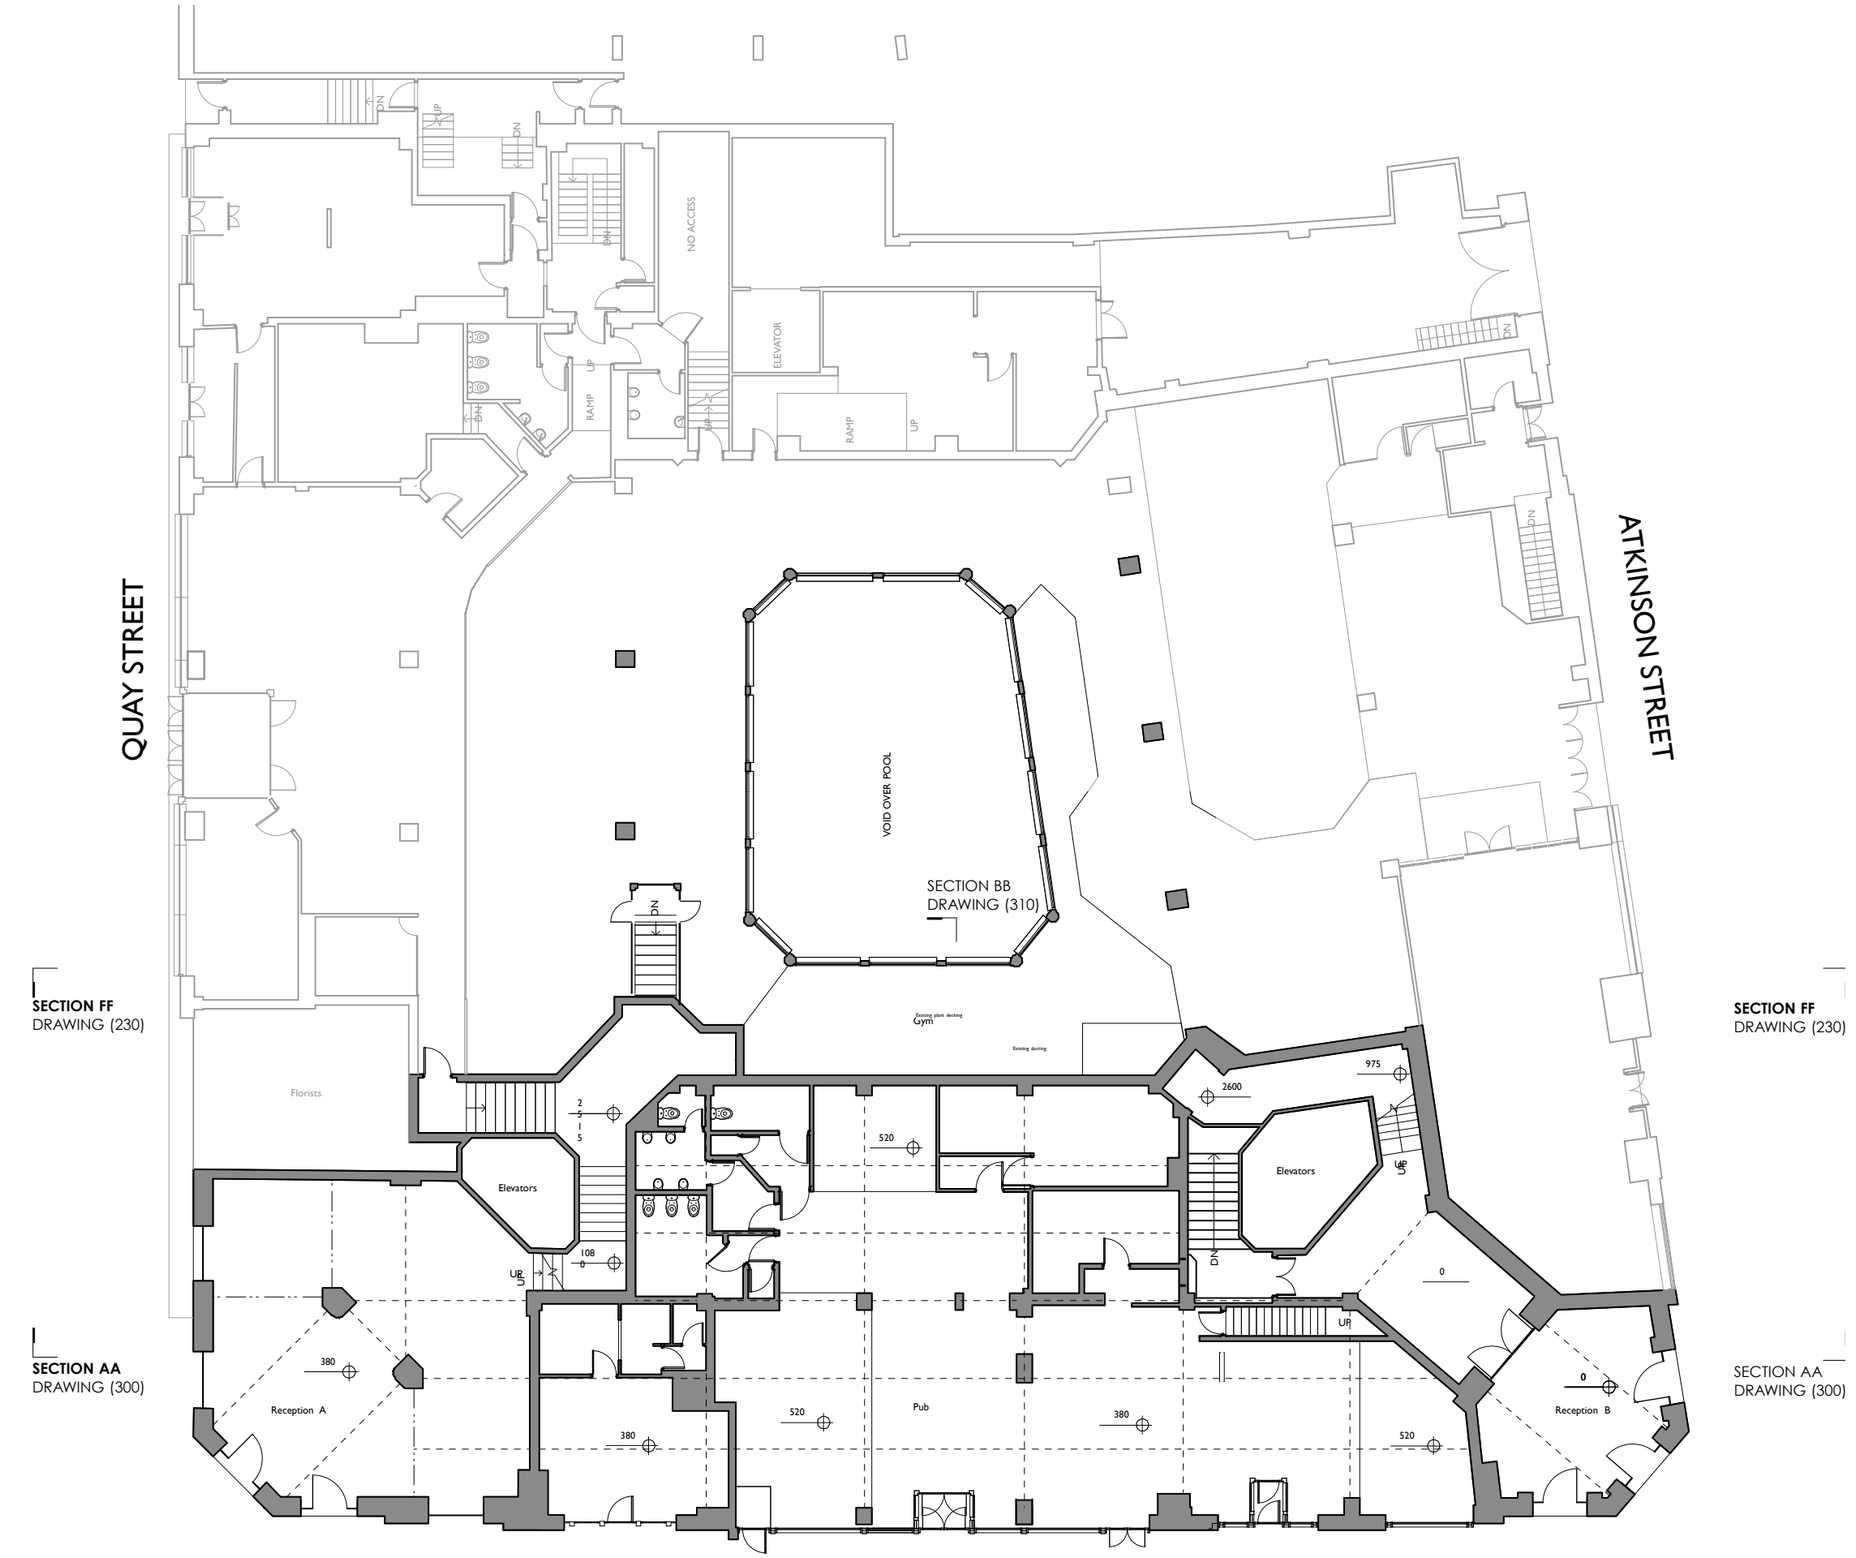


COPYRIGHT OF ATELIER MB LTD
DO NOT SCALE FROM THIS DRAWING
DIMENSIONSTO BE CHECKED ON SITE

Key

- Existing
- Downstand Beams
- Drawing reference 1/312 (TBC)
- Floor level

C Jul 15	Drawing colours revised
B Jul 15	Minor alterations following site visit
A May 15	Altered following site check

Sunlight House

Ground Floor Plan
Existing

scheme	1538
drwg no.	**E(100)**
rev	C
scale	1:200@A3
date first drawn	May 15
drawn	MM

SK sketch P proposed T tender C construction AB asbuilt

www.ateliermb.co.uk
t 0161 236 0051
e architect@ateliermb.co.uk

Atelier MB
Urban Architects