PROPOSED GROUND FLOOR

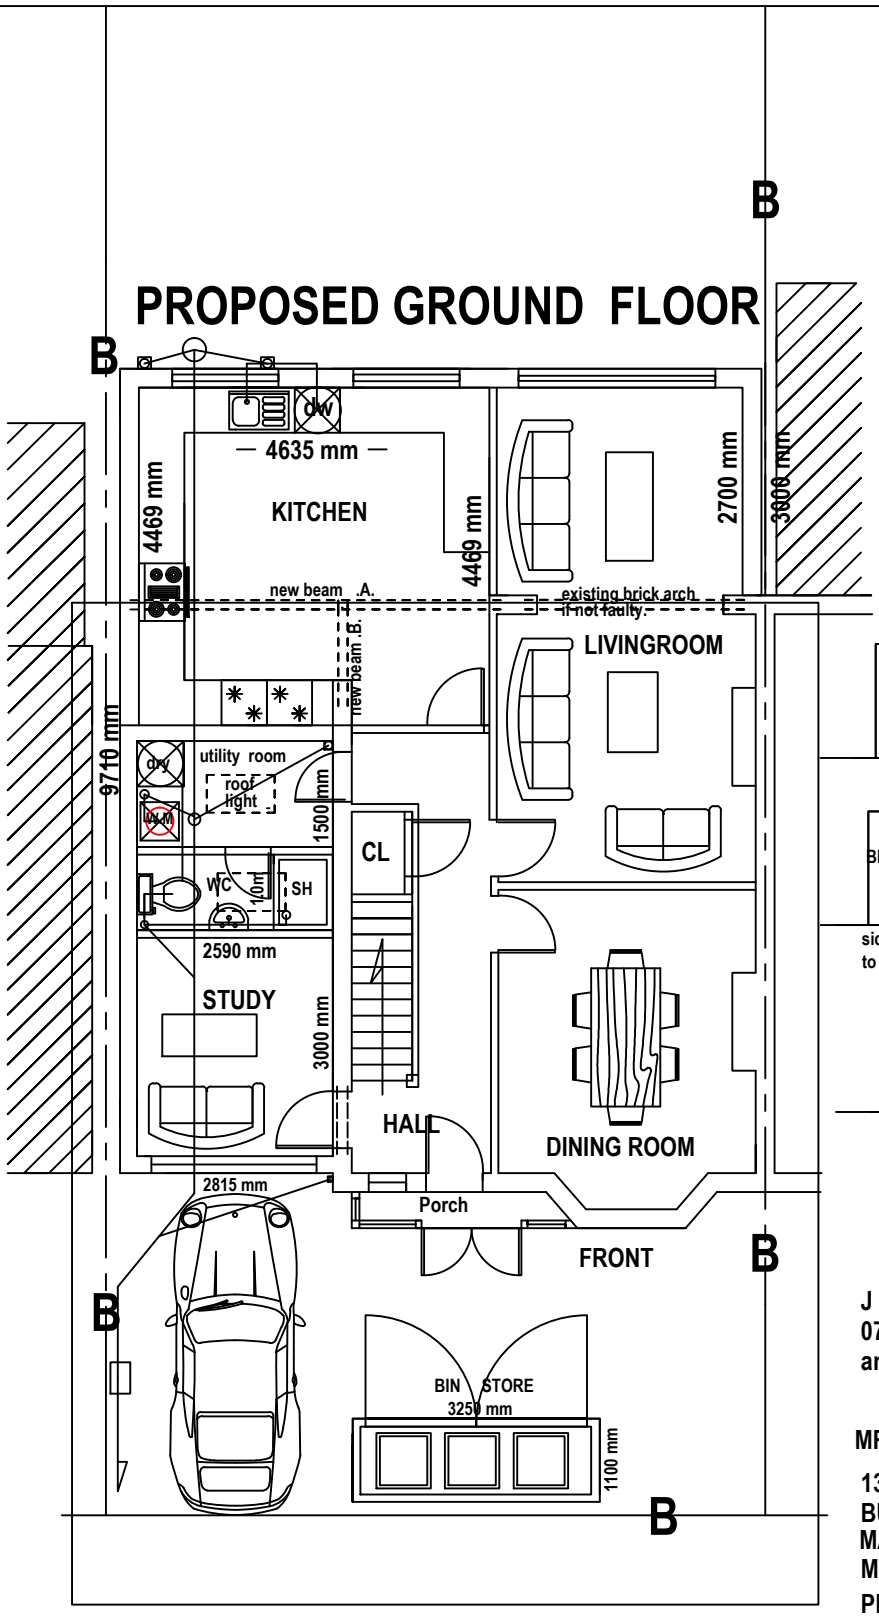

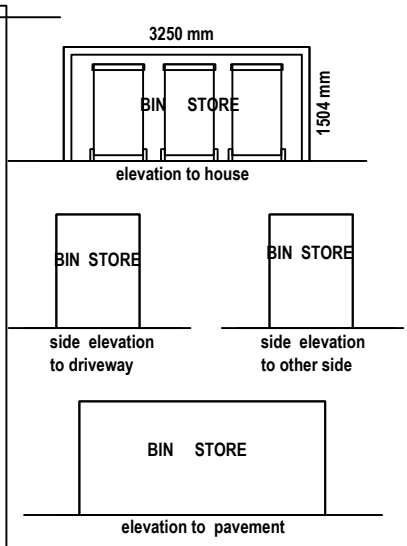

J MORGAN PLANS
07850373274
anywhereplans@aol.co.uk

MRS ADEEBA AHMED

13 HEMBURY AVE,
BURNAGE,
MANCHESTER.
M19 1FH

PROPOSED GROUND FLOOR
REAR & SIDE EXTENSIONS
+ GARAGE CONVERSION
SCALE 1 : 100 @ A4

04 - FEB - 2018

