
HARDMAN BOULEVARD

IRWELL SQUARE

GARTSIDE STREET

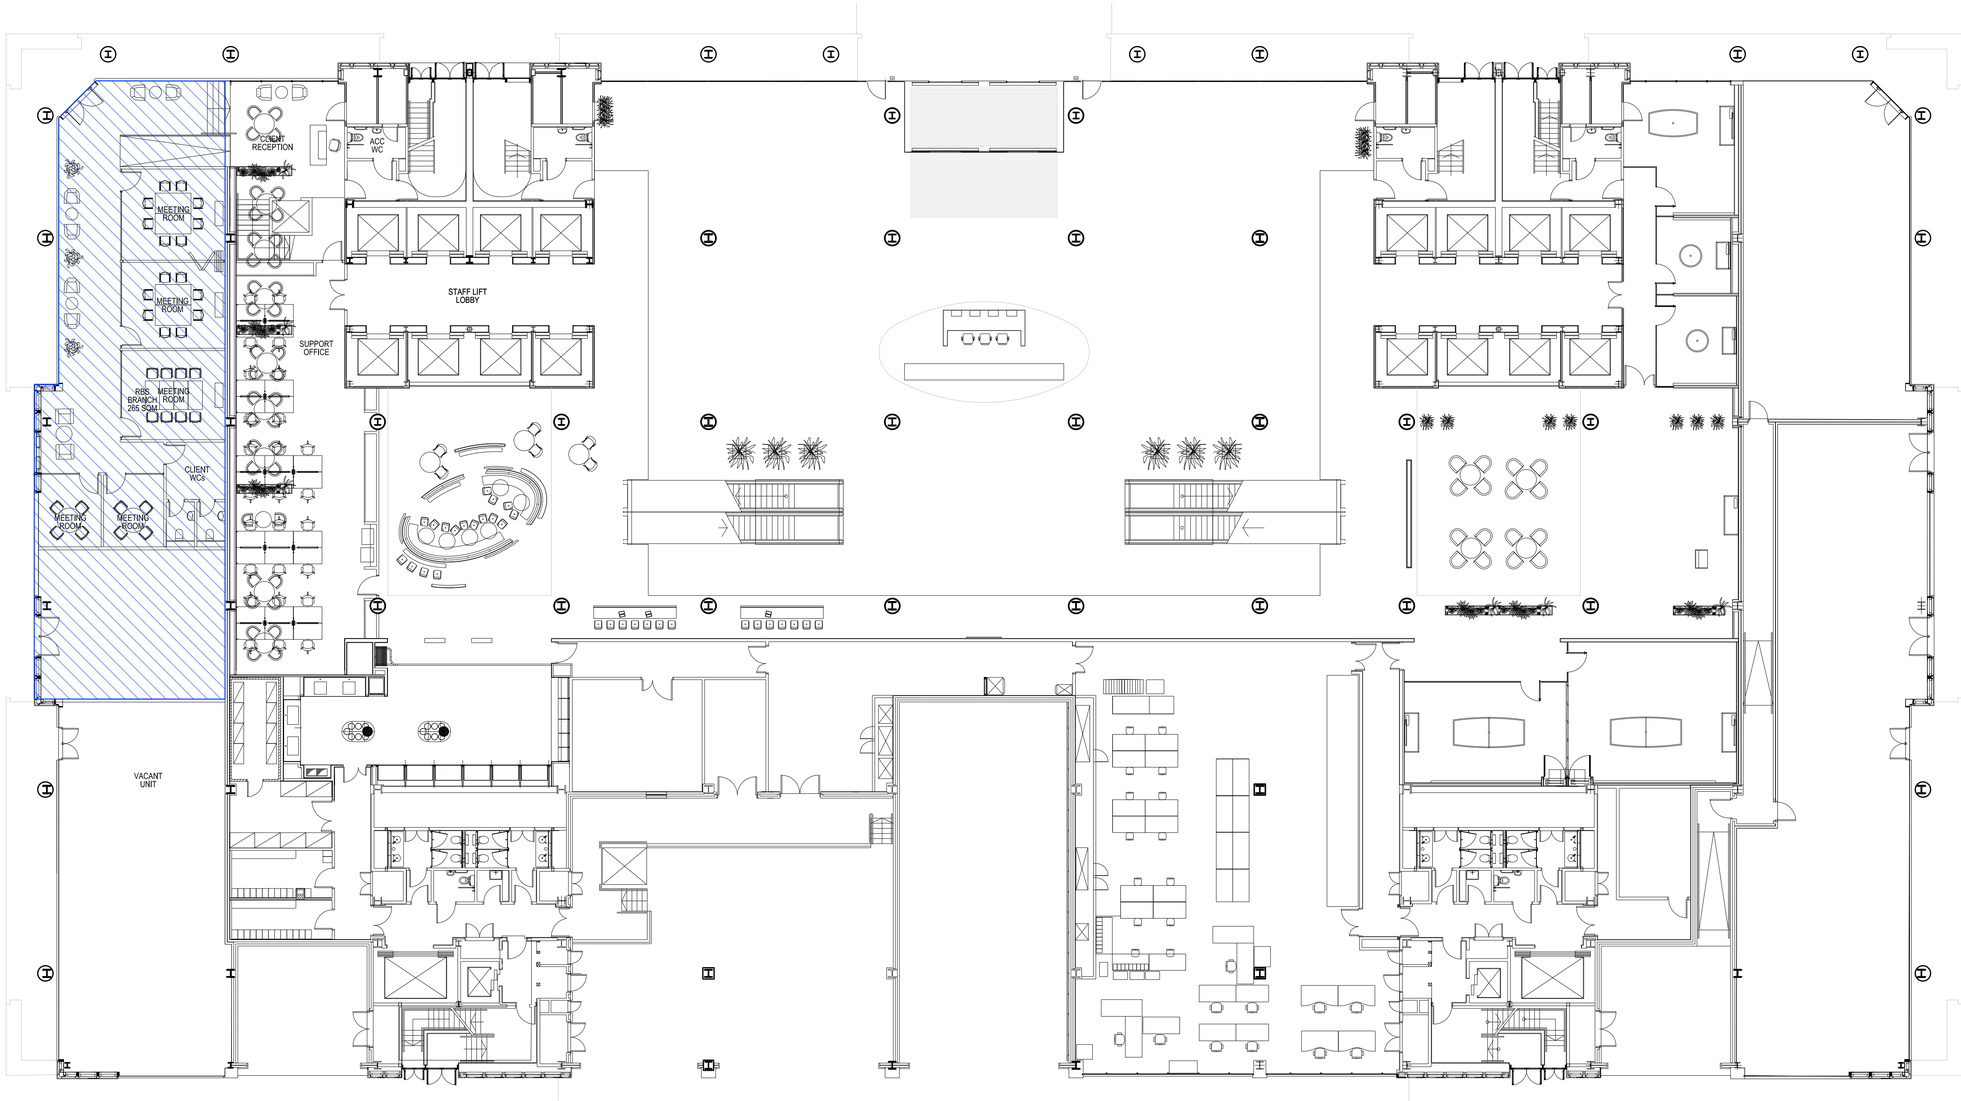

N

0 5 10 15
Metres
Scale 1:150

Group Property

Notes:

This drawing is the copyright and property of The Royal Bank of Scotland plc.
It must not be copied or published without written consent.

Do not scale from this drawing.

KEY & SPECIFICATION

EXTENT OF PROPOSED CLASS USE

B1a: OFFICES

Refer to drawing 1701-HB-24-00-01 for enlarged proposed plans

INDICATIVE PROPOSED LAYOUT

rev	description	date
A	ISSUED FOR PLANNERS	10.04.18
-	Issued for Comment	09.04.18

RBS
The Royal Bank of Scotland Group

project
HARDMAN BOULEVARD
CHANGE OF USE APPLICATION
MANCHESTER

title
GROUND FLOOR:
PROPOSED PLAN
OVERALL

scale
1:150 @ A1

drn	chk	app
LOM		
date	date	date
APR 2018		

consultants' drawing number
1701-HB-24-GD-01

brand

rbs drawing number
HARDMAN BOULEVARD- 00

rev.
A