
Upper most mortar joint of faience. TO be repointed once leadwork has been installed

Asphalt lip to be reformed at abutment to faience. When reinstated, abutment between faience and aspahlt is to be sealed with new 20mm illbruck tremco compriband expanding strip and finished with Watco asphalt sealant

Front lip of asphalt roof

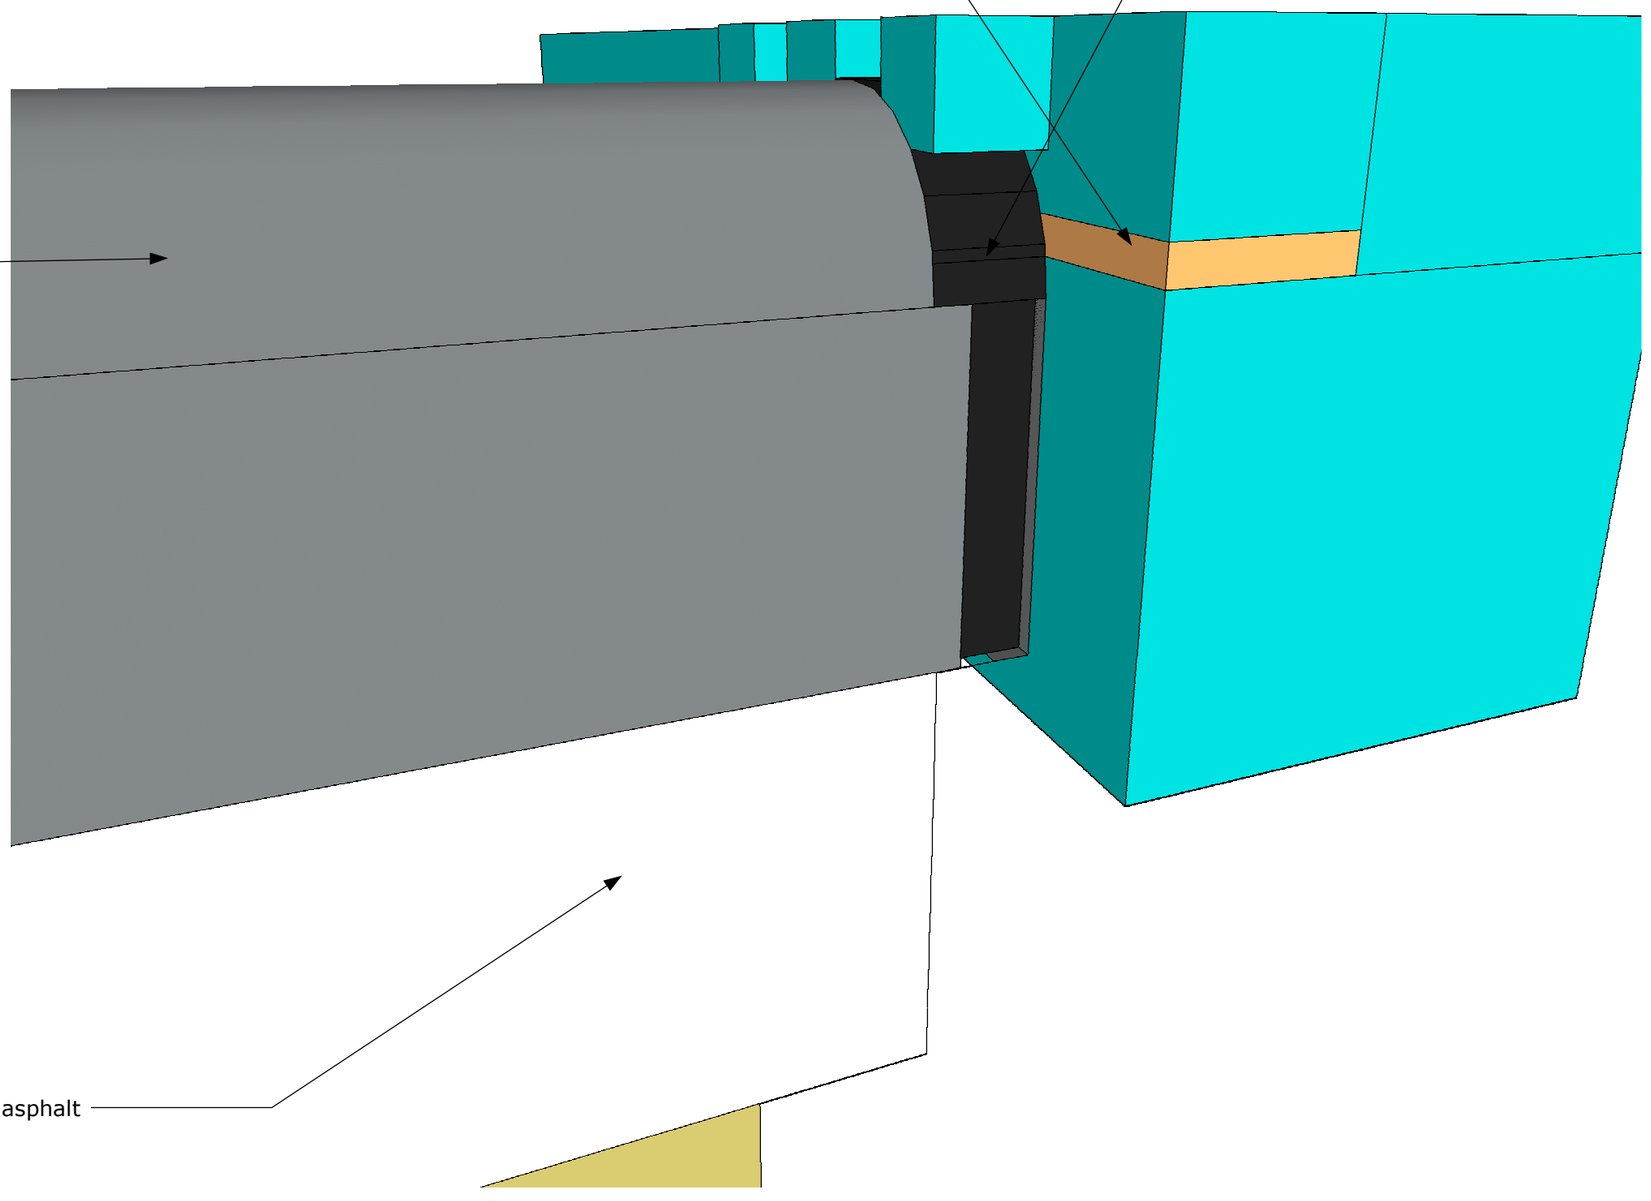

Existing shop signboard below asphalt

Chartered Building Surveyors
Design & Construction Consultants
12 Greek Street
Stockport
SK3 8AB

REV' NO	REVISION DESCRIPTION	DATE

PROJECT TITLE: Beswick Co-op
CLIENT: *Great Places*
DRAWING TITLE: Proposed abutment to faience
DRAWING REF: *3175/P/09*

DATE: 20/11/17
DRAWN BY: RB
CHECKED BY: RB

Scale NTS @ A3