NOTES

ALL DIMENSIONS TO BE CHECKED ON SITE PRIOR TO ANY MANUFACTURING OR FABRICATION AND ANY ANOMALIES TO BE BROUGHT TO THE ATTENTION OF THE ARCHITECT.

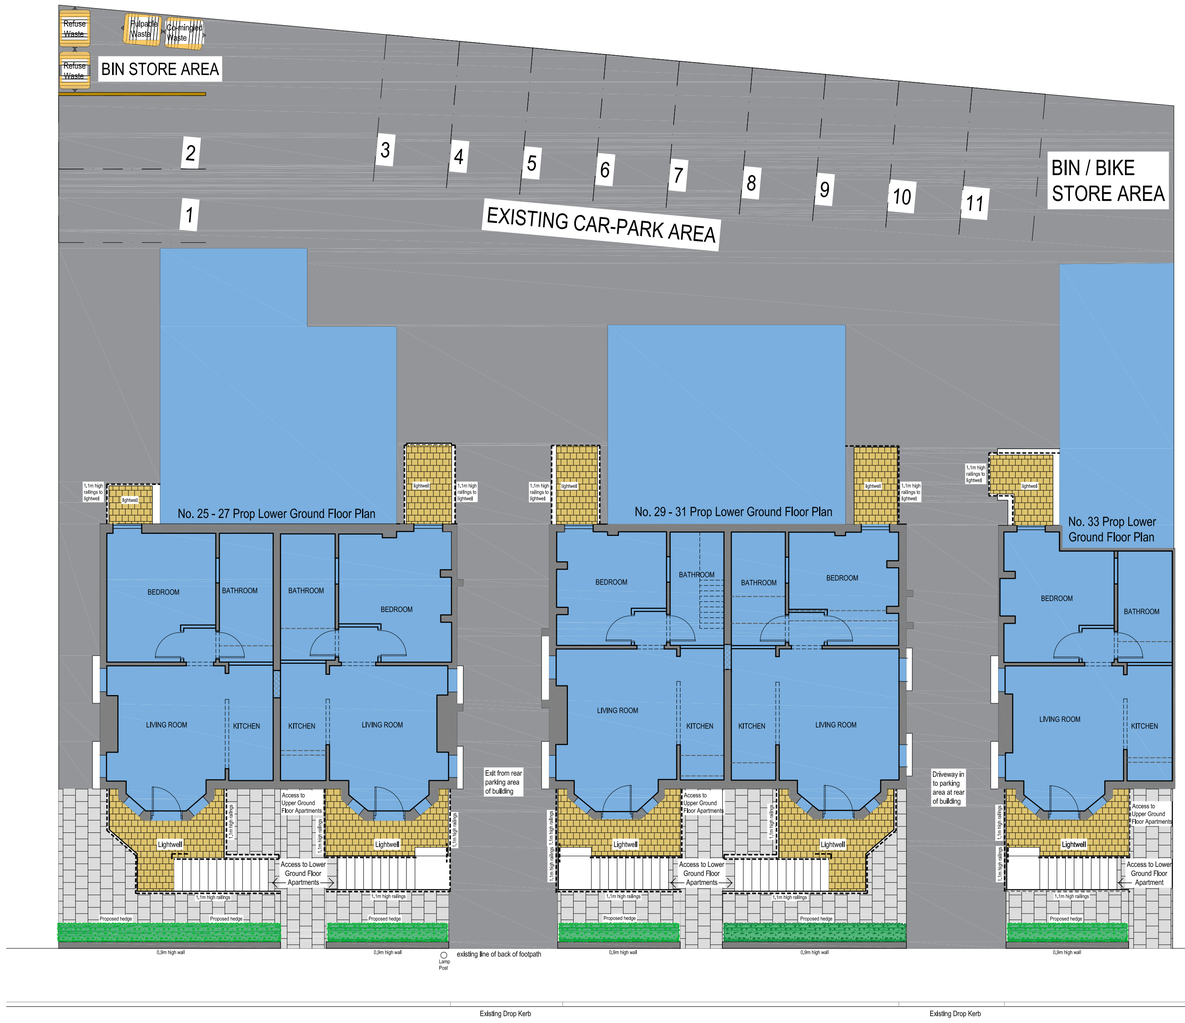

CENTRAL ROAD

KEY

- BUILDINGS
- TARMAC
- EXISTING PAVING
- PROPOSED PAVING - COLOUR TO BE AGREED
- PROPOSED HEDGES

PROPOSED HEDGE SPECIES

Beech Hedging (Fagus sylvatica)

English Holly Hedge (Ilex aquifolium 'Alaska')

Laurel Hedge - Common or Cherry Laurel (Prunus laurocerasus 'Rotundifolia')

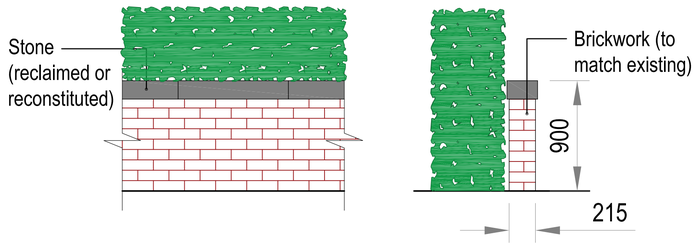

Typical wall detail (Scale-1:25)
To match in height and appearance to the walls at adjacent properties 35 & 23 Central Road

0 1m
SCALE 1:25

0 5m
SCALE 1:100

REV	AMENDMENTS	BY	DATE
A	FIRST ISSUE	TB	04.04.18

PROPOSALS

PROJECT
PROPOSED RESIDENTIAL DEVELOPMENT
25-33 CENTRAL ROAD
DIDSBURY, M20 4YE

CLIENT
MR CRAIG PHELDMAN &
MR MARK HOLLINWORTH

DRAWING TITLE
PROPOSED LANDSCAPING PLAN
(WITH EXISTING CAR-PARK)

DRAWN TB
CHECKED
APPROVED
DATE 04.04.18
SCALE 1:25 & 1:100 (A1)

HOWARD & SEDDON A.R.I.B.A.
CHARTERED ARCHITECTS
64 WASHWAY ROAD
SALE, CHESHIRE, M33 7RE
TEL NO. 0161 - 973 8256
FAX NO. 0161 - 962 3485
E-MAIL : ADMIN@HOWARDANDSEDDON.CO.UK

JOB No.	DRG No.	REVISION
13,151	11	A