


3D View External Elevation_

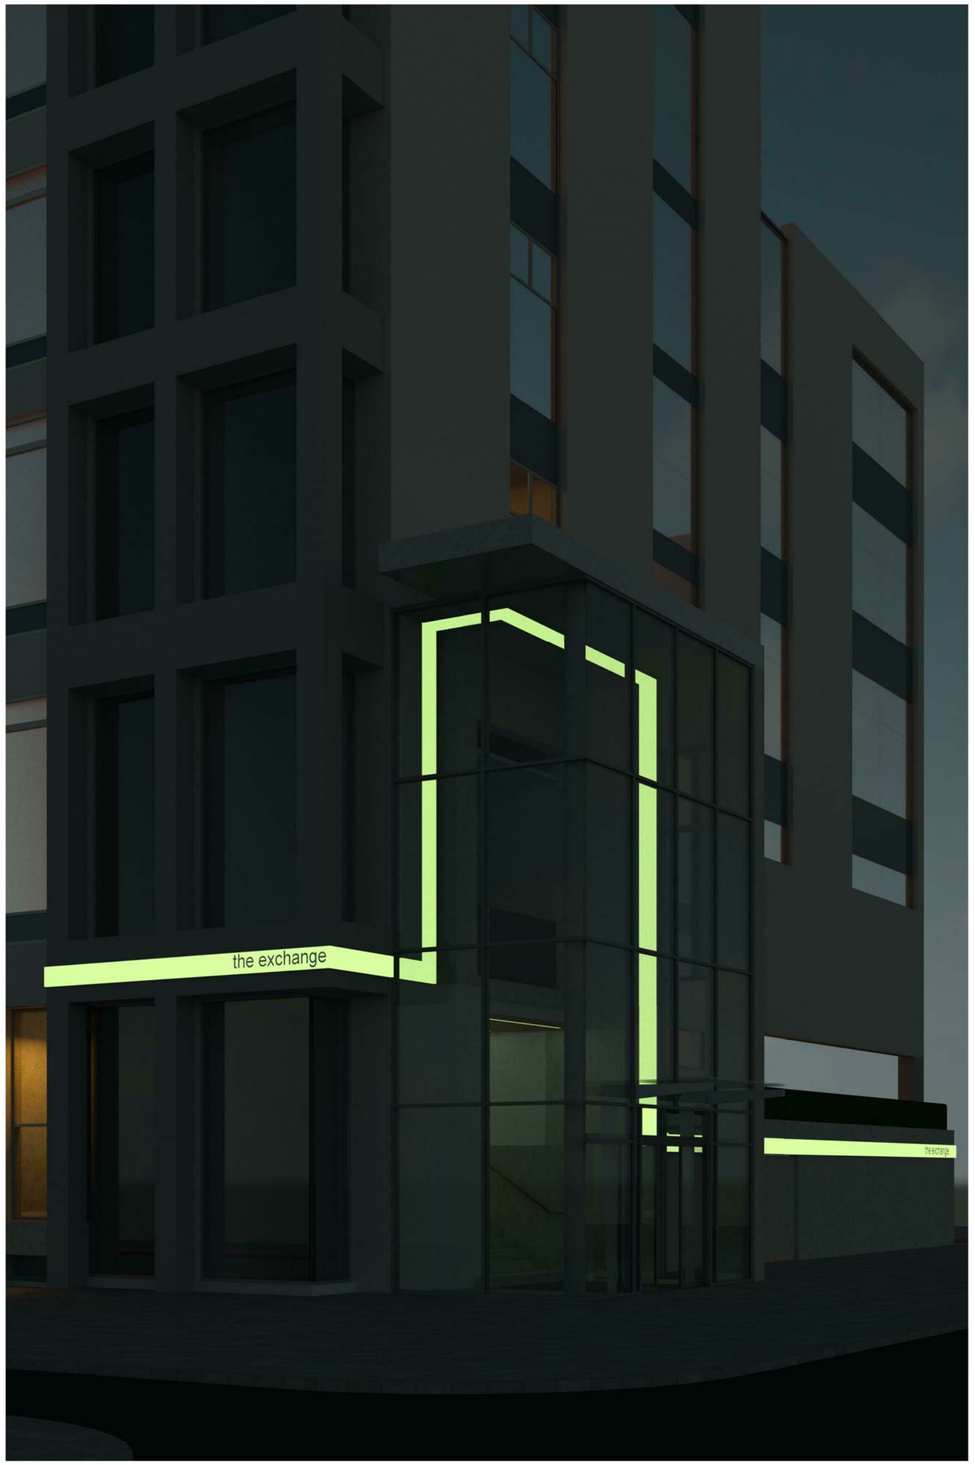

3D View 4 External Perspective

0 1m 2m 5m
1:100

notes

1. DO NOT SCALE FROM THIS DRAWING - USE FIGURED DIMENSIONS ONLY.
2. TO BE READ IN CONJUNCTION WITH ALL OTHER CONSULTANTS / SPECIALISTS DRAWINGS. REPORT ANY DISCREPANCIES BEFORE AFFECTED WORK COMMENCES.
3. ALL SETTING OUT DIMENSIONS TO BE CHECKED ON SITE BY CONTRACTOR BEFORE WORK COMMENCES.

TENDER

revisions		date; issue by; check
A	Updated Follorwing Client Feedback	20.12.2017 OT LM

client: Bruntwood

project: The Exchange Option 2

drawing title: 3D Views External

drawing number: **017184_T-900**

revision: A

drawing status: Tender

scale: 1 : 1 @ A2

date: 08/25/17

drawn by: OT

checked by: LM

seven architecture

seven architecture offices at :

61 Oxford Street, **MANCHESTER,** M1 6EQ
t : 0161 236 5655

Clarendon House, Victoria Avenue, **HARROGATE,** North Yorks, HG1 1DY
t : 01423 709 807

24 Greville Street, **LONDON.** EC1N 8SS
t : 0203 036 0691

Galeri 6, Doc Victoria, **CAERNARFON,** Gwynedd, LL55 1SQ
t: 01286 685 253

www.sevenarchitecture.co.uk