


Scale Bar 0 1 2 3 4 5m

Existing First Floor Plan

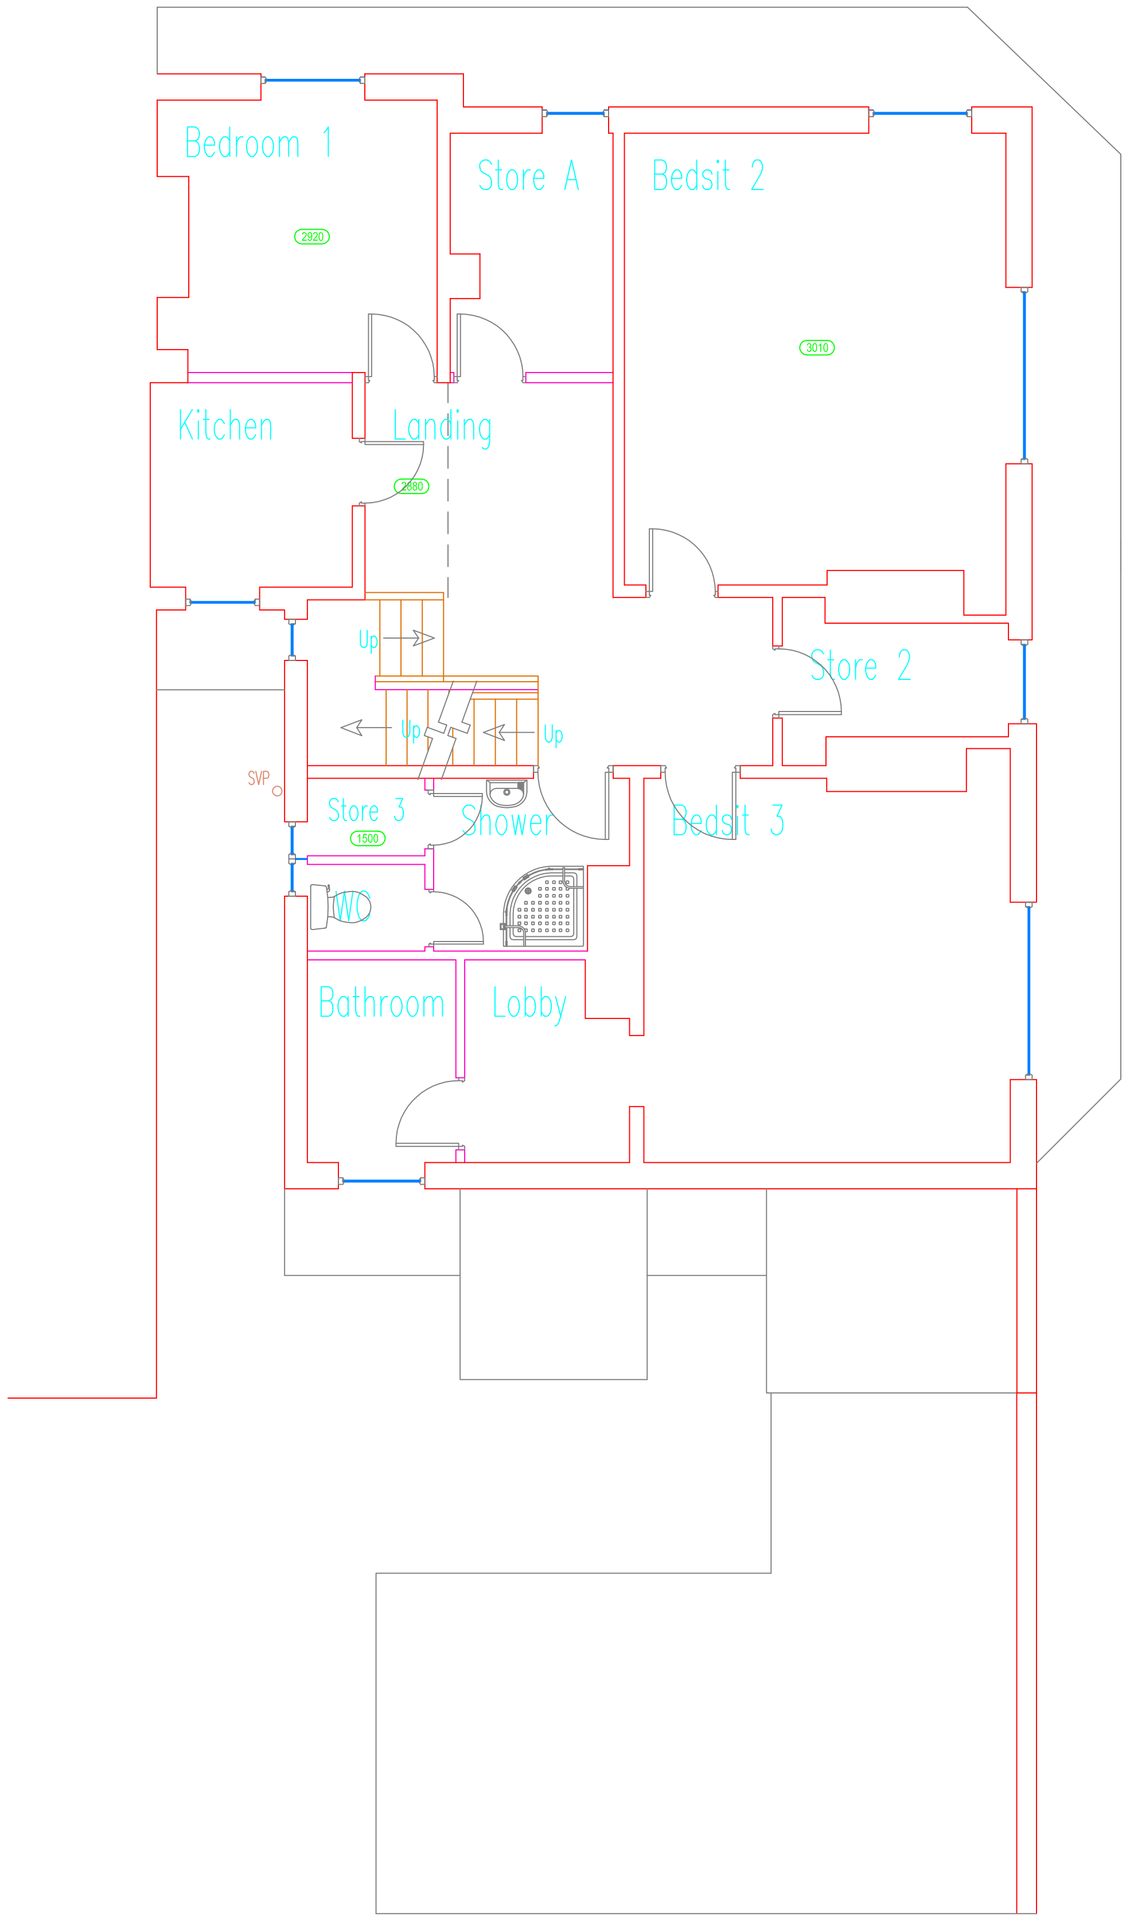


Existing Second Floor Plan

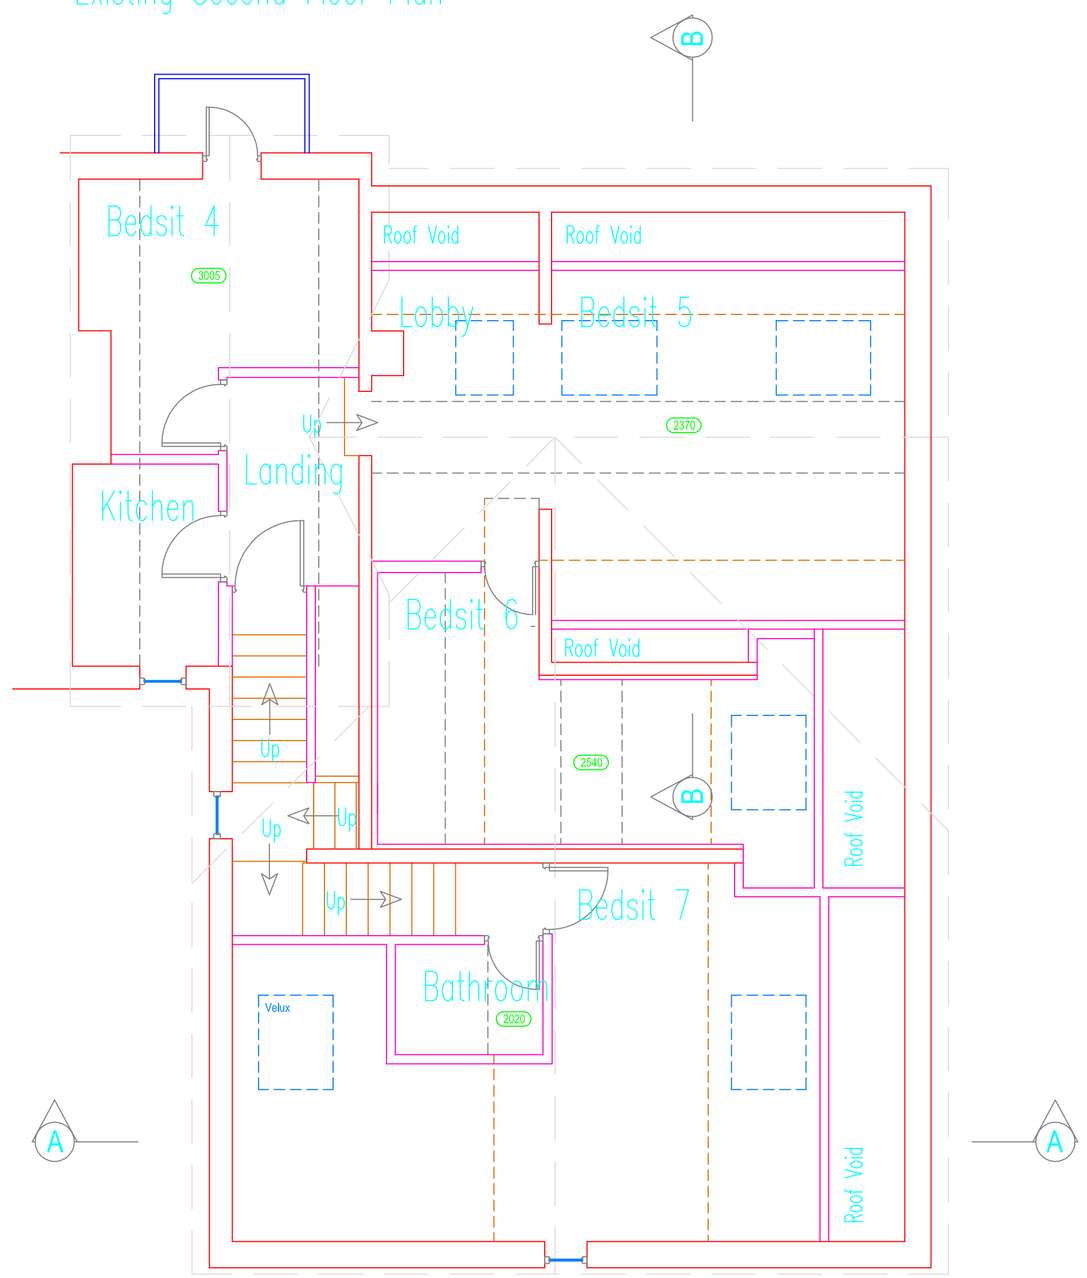

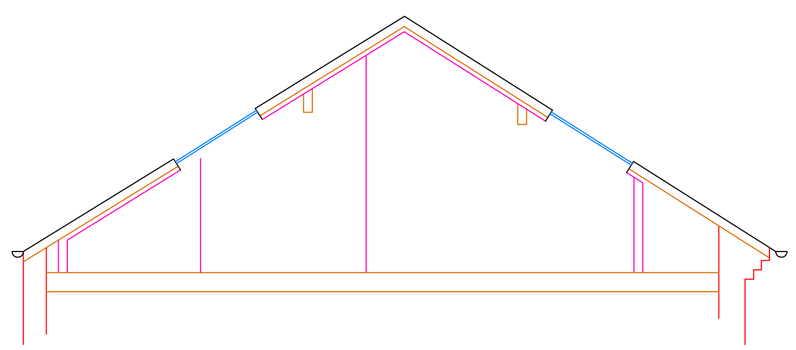

Existing Section A-A

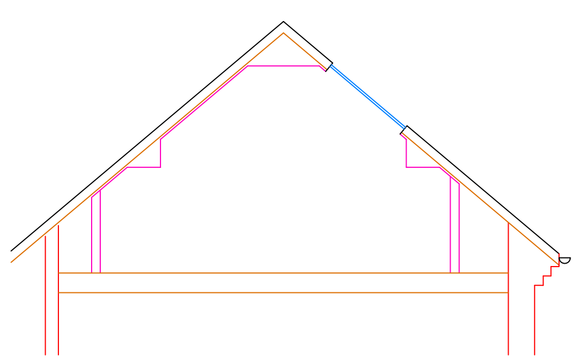

Existing Section B-B

Rev.	Mod. Notes	Date	By
C	Address changed	12 Apr 18	DAP
B	Issued for planning	Aug 17	DAP
A	Issued for comment	Aug 17	DAP

Client
Mansha Shaheen

Location
16a Albert Road
Levenshulme M19 3PJ

Job Title
Proposed Alterations To Form 4 No Apartments to First & Second Floor

Drawing Title
Existing First and Second Floor Plans

Scale 1:50
Sheet A1
Date Aug 17
Drawn by DAP

Dwg. No. 17/31-01
Rev. C