
The builder must check the site and the approved drawings before commencing the works and must take any working measurements as neccessary.Any discrepancy in the drawing must be reported to the client .

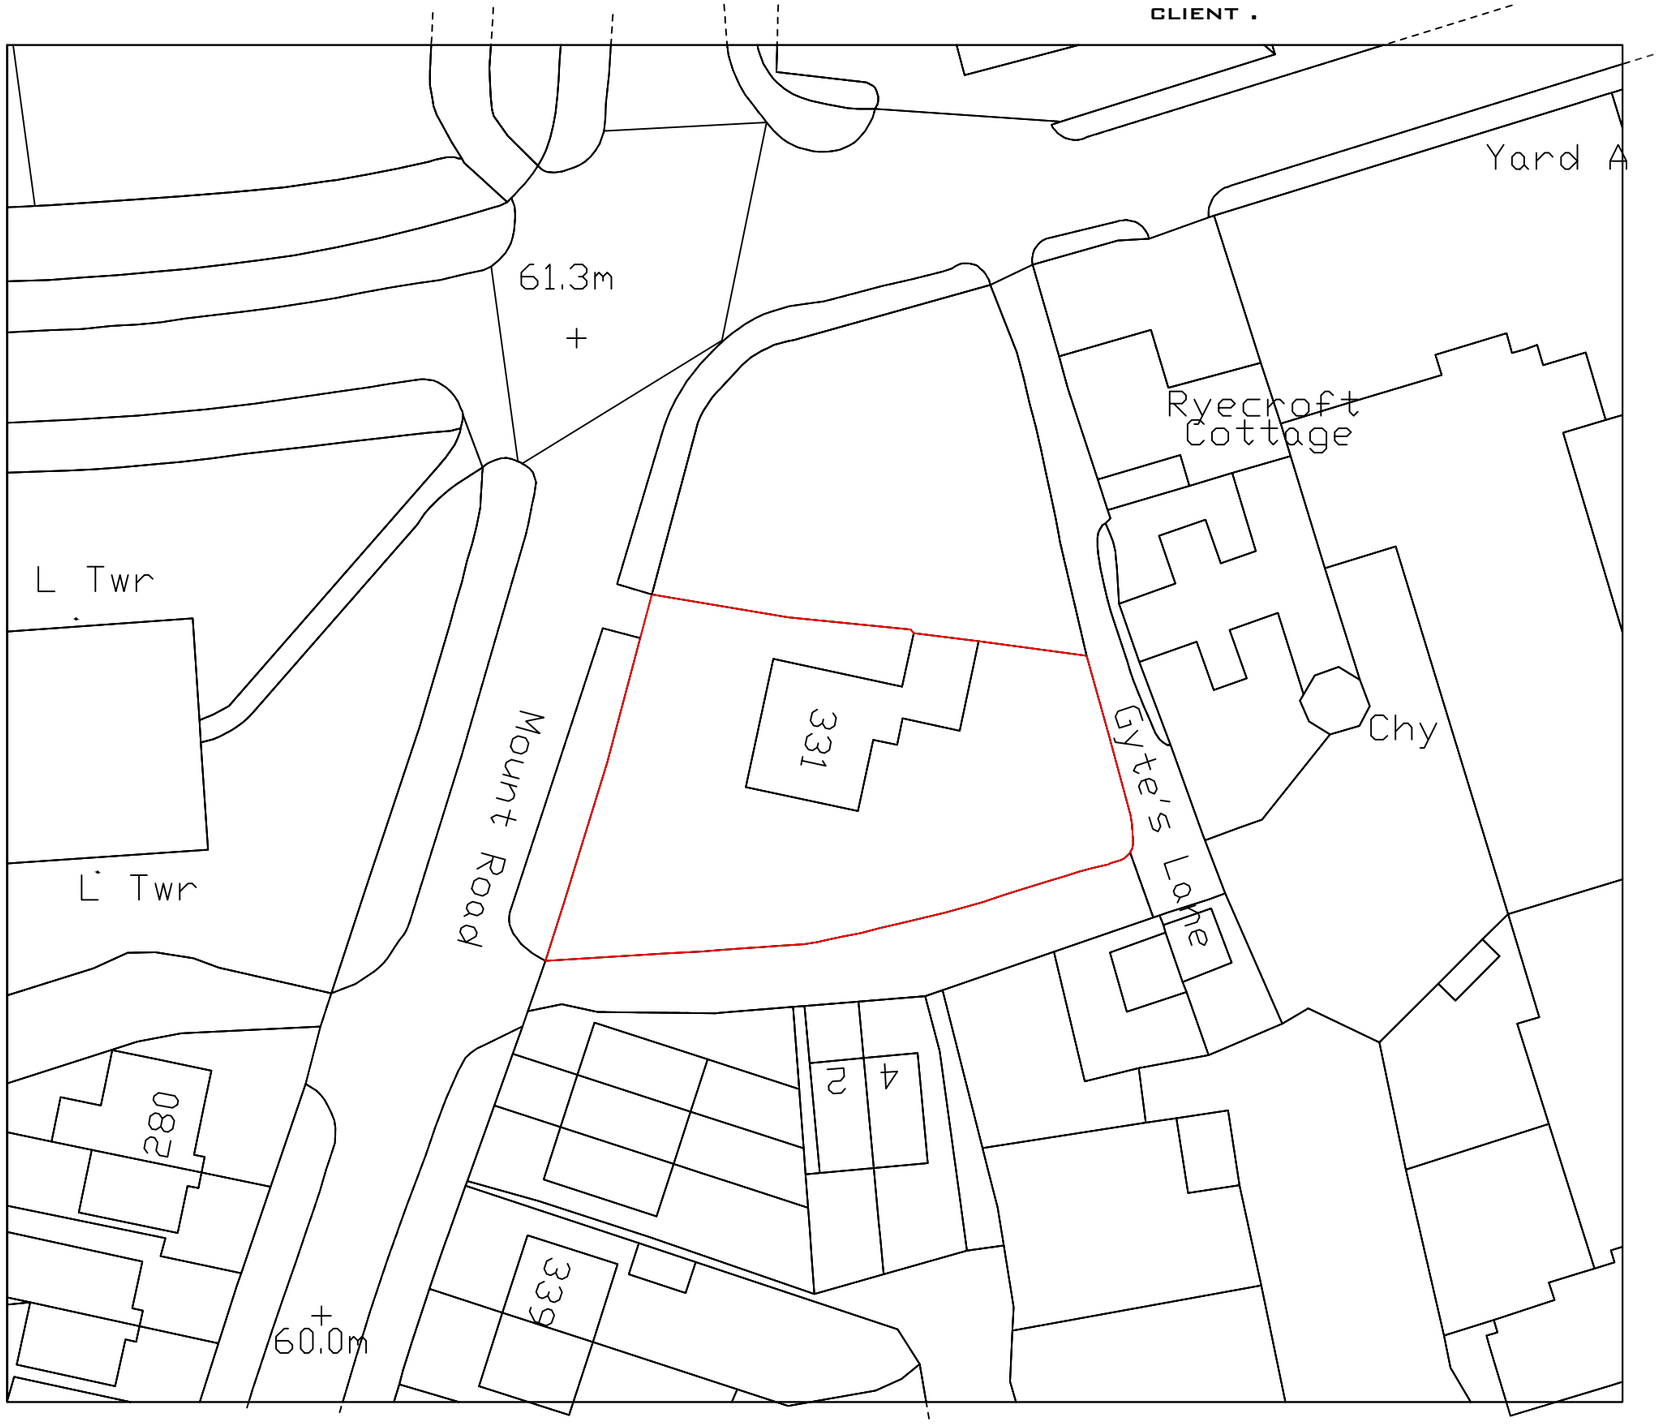

H S H
Engineering Design Services
428 Cheetham Hill Road Cheetham Manchester
M8 9LE. UK 01617956385,07940197 333

project title	Proposed ground floor and 2nd floor extension to create habitable rooms
client	Mr Abdul Tahir
dwg. title	Location Plan

dwg.no.	sheet no.	scale.	job no.
10		1:500 @ A3	

331 Mount Road M/c M19 3HW

drawn by.	checked by.	approved by.	date