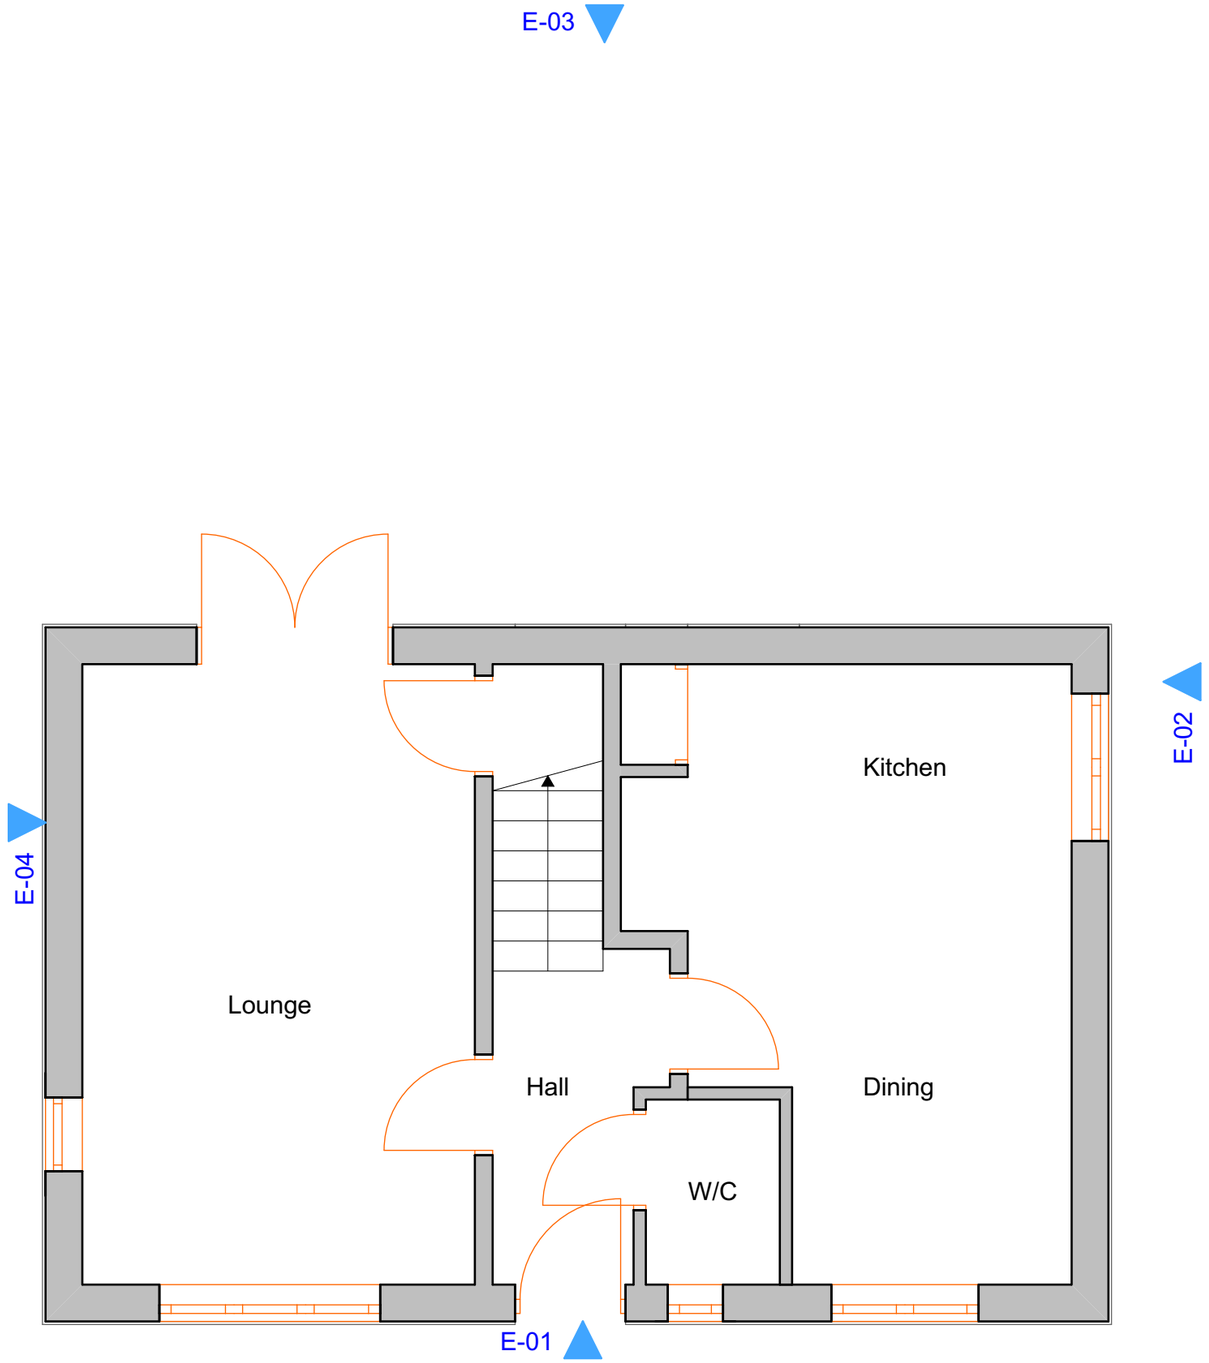


1 Existing Ground Floor 1:50

Approx dims indicated - Do not scale from plan. All work subject to Statutory approvals & Party Wall etc Act requirements. 3D visuals for illustration only, including any associated BIMx modelling.Contractor to check all dimensions on site prior to placing orders for materials or for fabrication purposes. NOTE: where plans are generated from dimensions and photos provided by client, the contractor must check for accuracy & workability prior to commencement, any discrepancy must be reported immediately.

Mr & Mrs Abiola


18 Bute Street Manchester M40 9NY

Dwg no: A.01.1 Rev: Date: 180210

ARCHIPLAN PROJECTS LIMITED
call: 07931 906057 | web: www.archiplan.co.uk | email:ask@archiplan.co.uk

1:50 scalebar (m) 4 3 2 1 0 1 2 3 4 5 6 7 8 1:100 scalebar (m)

copyright © 2018 Archiplan Projects Ltd All rights reserved:
granting license for use of this information by any other party is done so on the conditional basis that the licensee carries out their own dimensional checks for accuracy, otherwise the use of this information is prohibitted.

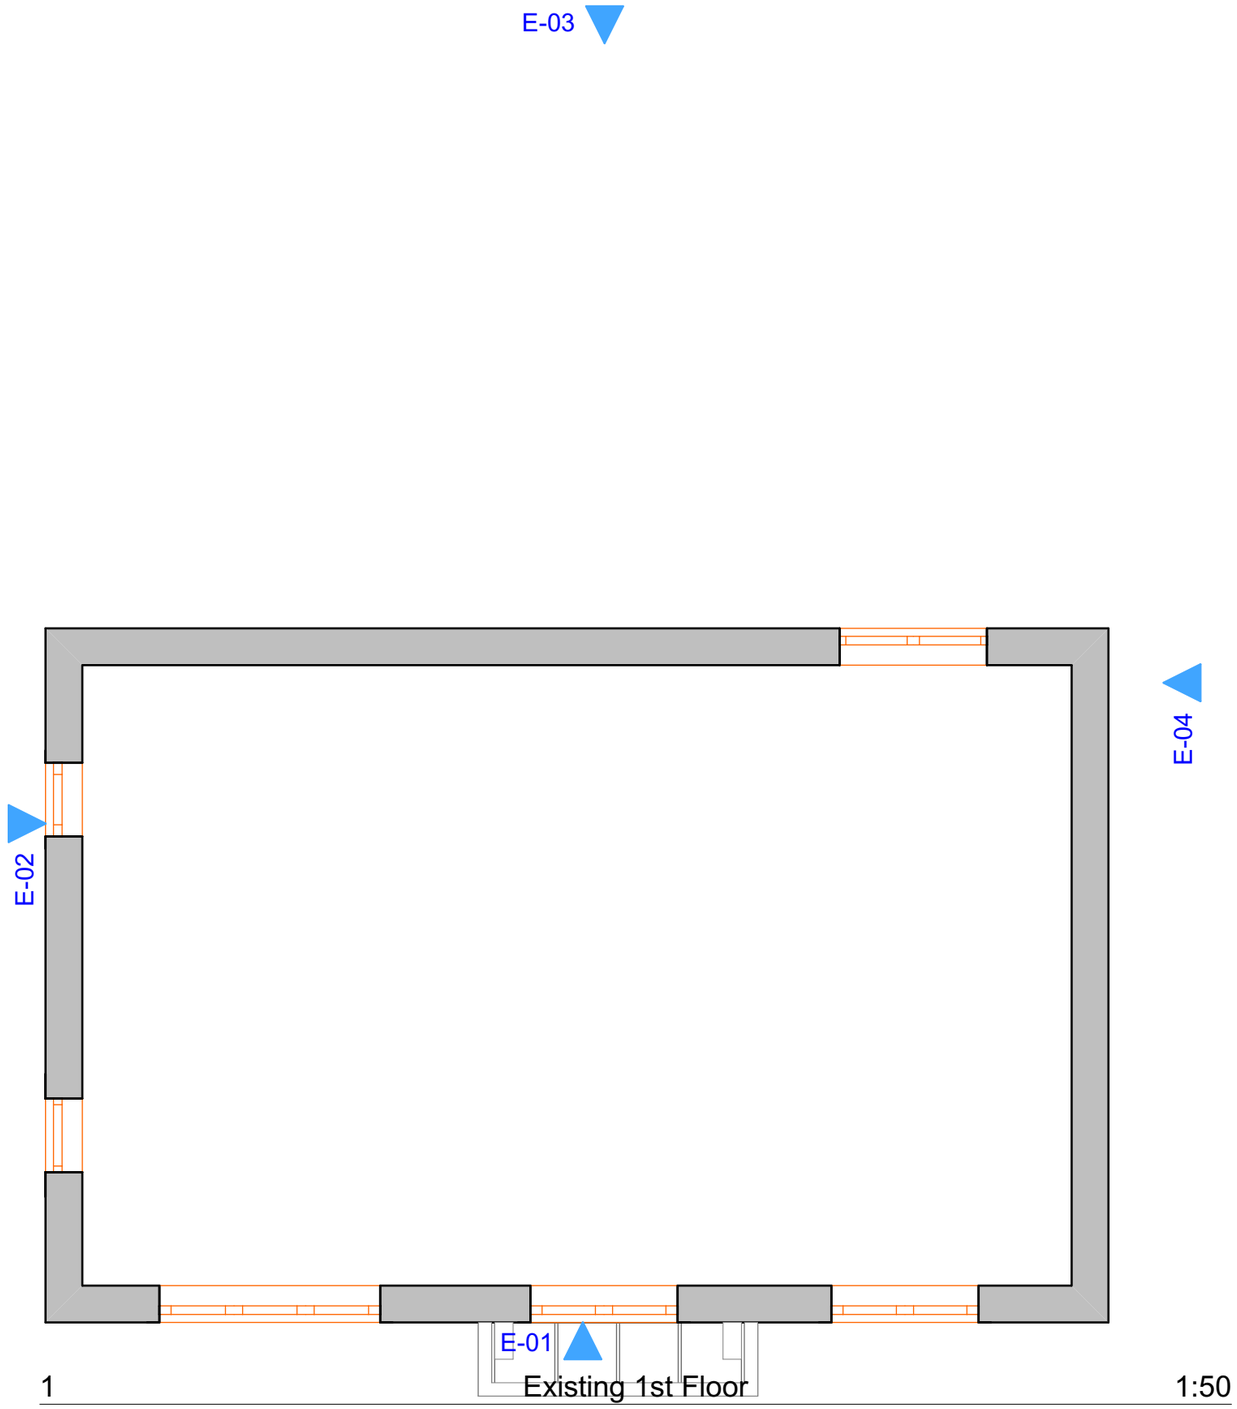

1 Existing 1st Floor 1:50

Mr & Mrs Abiola

18 Bute Street Manchester M40 9NY

Dwg no: A.01.2 Rev: Date: 180210

ARCHIPLAN PROJECTS LIMITED
call: 07931 906057 | web: www.archiplan.co.uk | email:ask@archiplan.co.uk


1:50 scalebar (m) 4 3 2 1 0 1 2 3 4 5 6 7 8 1:100 scalebar (m)

Approx dims indicated: Do not scale from plan: All work subject to Statutory approvals & Party Wall etc Act requirements: 3D visuals for illustration only, including any associated BIMx modelling Contractor to check all dimensions on site prior to placing orders for materials or for fabrication purposes: NOTE: where plans are generated from dimensions and photos provided by client, the contractor must check for accuracy & workability prior to commencement, any discrepancy must be reported immediately.


copyright © 2018 Archiplan Projects Ltd All rights reserved:
granting license for use of this information by any other party is done so on the conditional basis that the licensee carries out their own dimensional checks for accuracy, otherwise the use of this information is prohibitted.




1 E Elevation 1:100

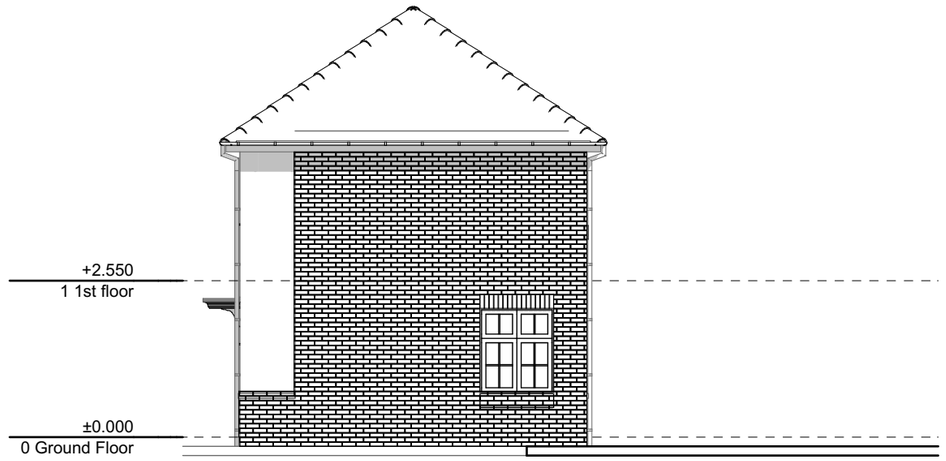

2 N Elevation 1:100

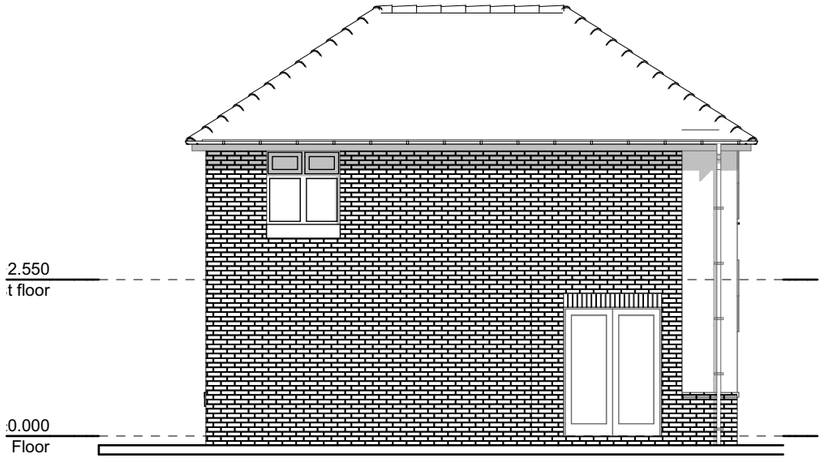

3 W Elevation 1:100

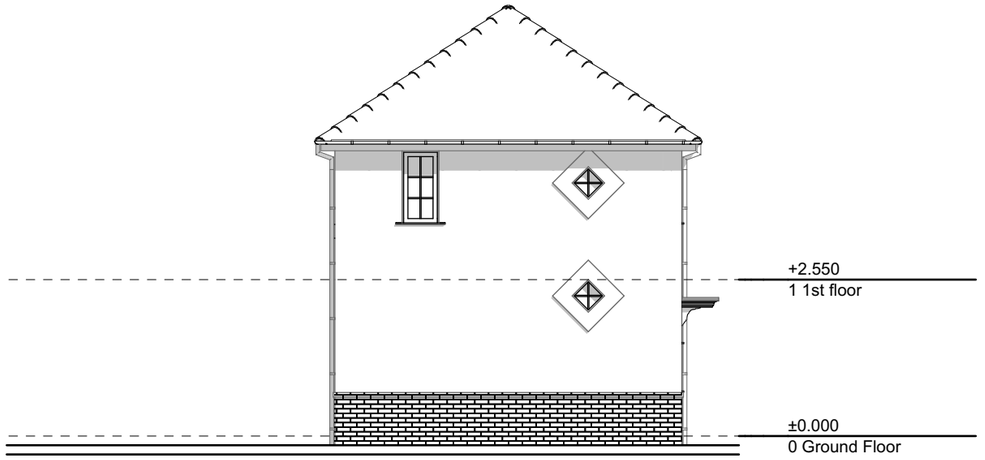

4 Proposed North Elevation 1:100

EXISTING ELEVATIONS

Mr & Mrs Abiola

18 Bute Street Manchester M40 9NY

Dwg no: A.01.3 Rev: Date: 180210

ARCHIPLAN PROJECTS LIMITED
call: 07931 906057 | web: www.archiplan.co.uk | email:ask@archiplan.co.uk

1:50 scalebar (m) 4 3 2 1 0 1 2 3 4 5 6 7 8 1:100 scalebar (m)

copyright © 2018 Archiplan Projects Ltd All rights reserved:
granting license for use of this information by any other party is done so on the conditional basis that the licensee carries out their own dimensional checks for accuracy, otherwise the use of this information is prohibitted.

Approx dims indicated: Do not scale from plan. All work subject to Statutory approvals & Party Wall etc Act requirements: 3D visuals for illustration only, including any associated BIMx modelling.Contractor to check all dimensions on site prior to placing orders for materials or for fabrication purposes: NOTE: where plans are generated from dimensions and photos provided by client, the contractor must check for accuracy & workability prior to commencement, any discrepancy must be reported immediately.



1 Existing Site Plan (4) 1:1000

Mr & Mrs Abiola

18 Bute Street Manchester M40 9NY


Dwg no: A.01.4 Rev: Date: 180210

ARCHIPLAN PROJECTS LIMITED
call: 07931 906057 | web: www.archiplan.co.uk | email:ask@archiplan.co.uk

1:50 scalebar (m) 4 3 2 1 0 1 2 3 4 5 6 7 8 1:100 scalebar (m)

copyright © 2018 Archiplan Projects Ltd All rights reserved:
granting license for use of this information by any other party is done so on the conditional basis that the licensee carries out their own dimensional checks for accuracy, otherwise the use of this information is prohibitted.

Approx dims indicated: Do not scale from plan: All work subject to Statutory approvals & Party Wall etc Act requirements: 3D visuals for illustration only, including any associated BIMx modelling:Contractor to check all dimensions on site prior to placing orders for materials or for fabrication purposes: NOTE: where plans are generated from dimensions and photos provided by client, the contractor must check for accuracy & workability prior to commencement, any discrepancy must be reported immediately.

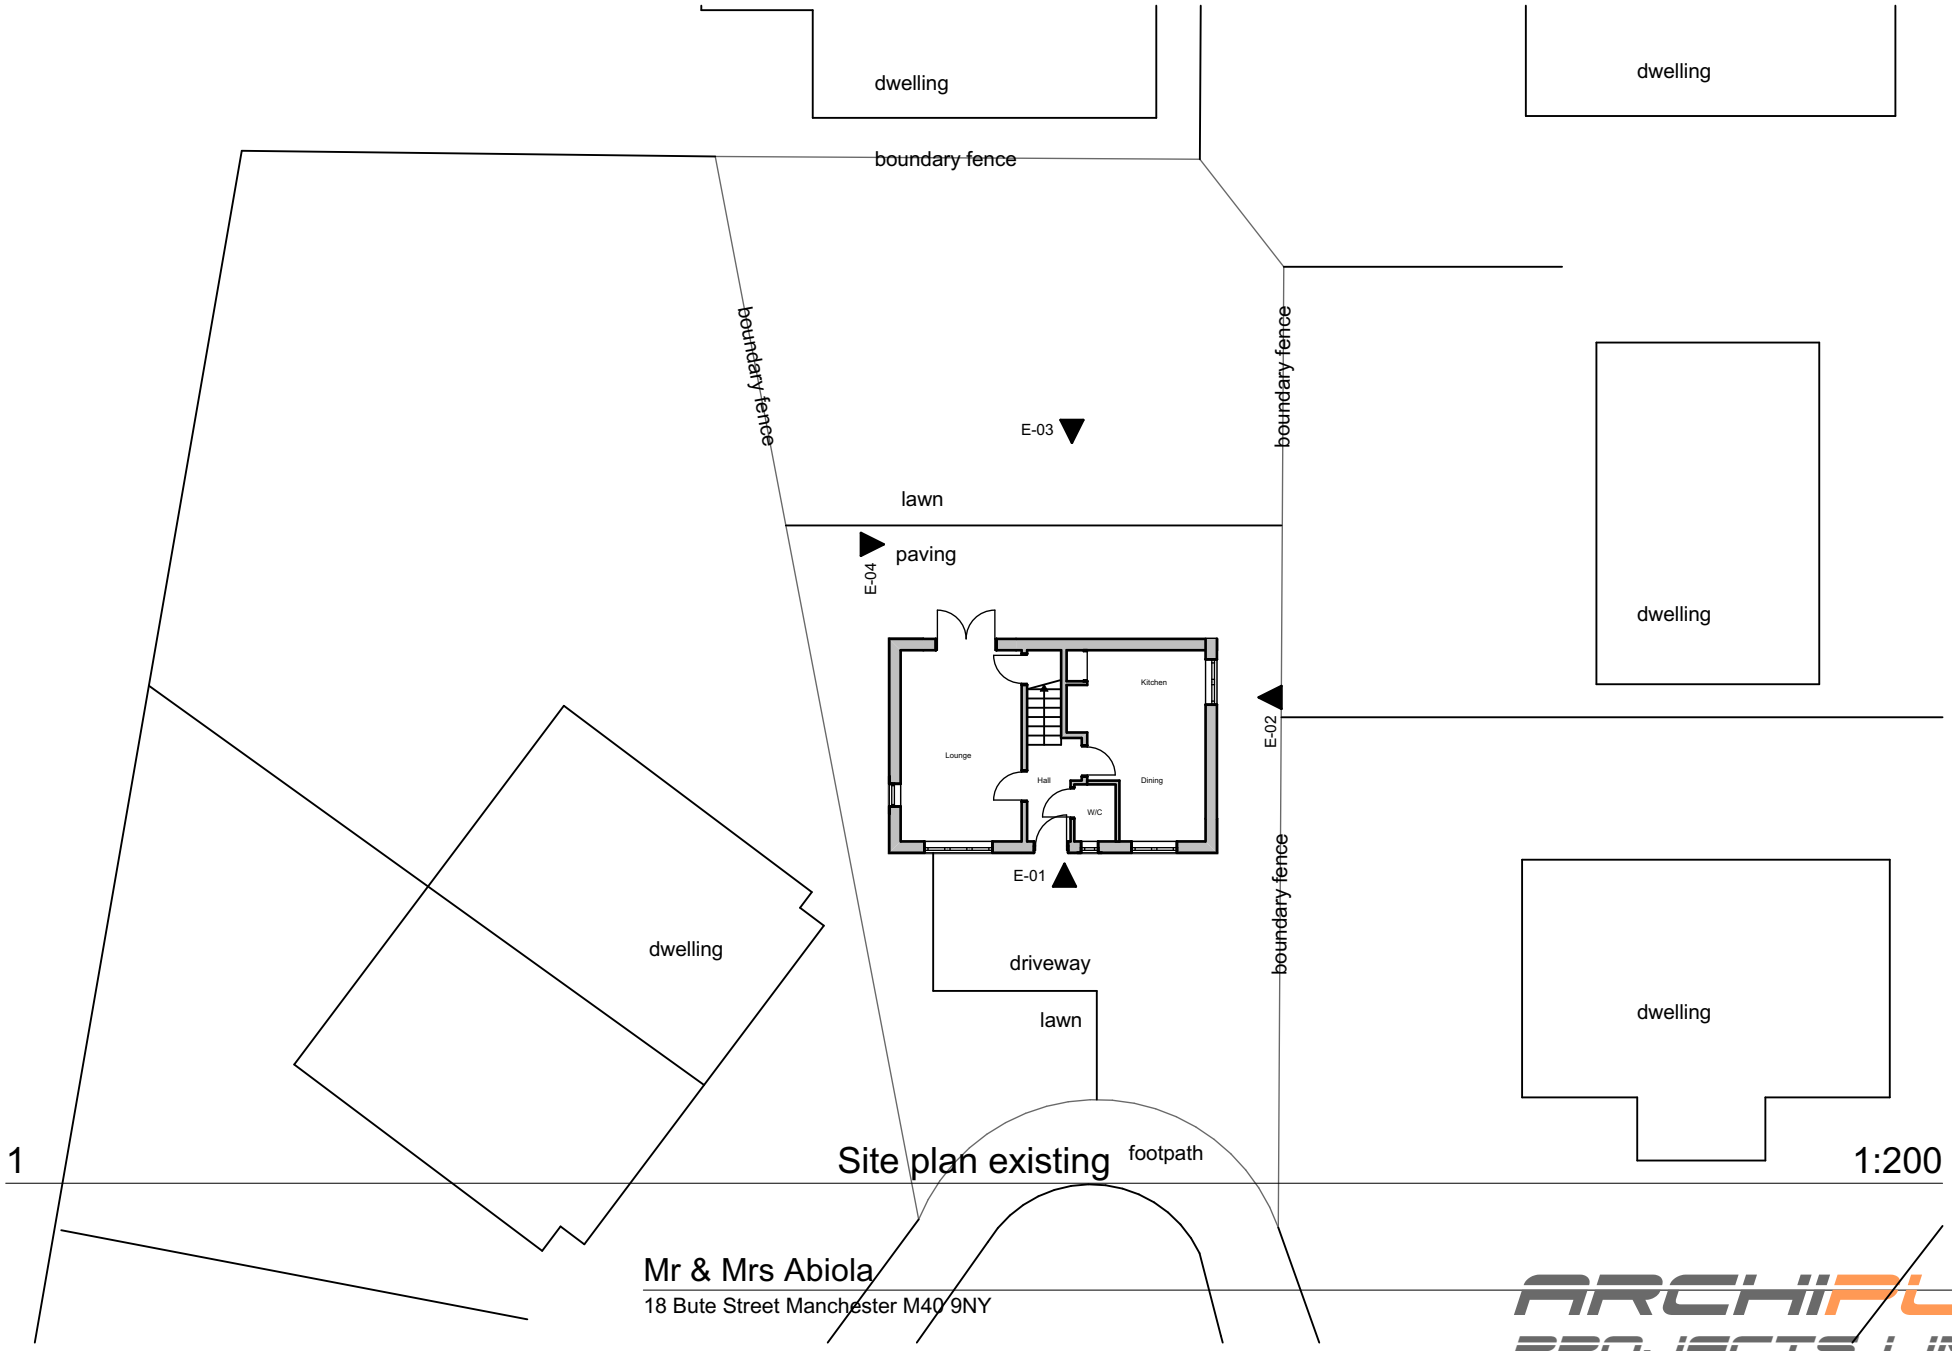

1 Site plan existing 1:200

Mr & Mrs Abiola

18 Bute Street Manchester M40 9NY


Dwg no: A.01.5 Rev: Date: 180210

ARCHIPLAN PROJECTS LIMITED
call: 07931 906057 | web: www.archiplan.co.uk | email:ask@archiplan.co.uk

1:50 scalebar (m) 4 3 2 1 0 1 2 3 4 5 6 7 8 1:100 scalebar (m)

Approx dims indicated: Do not scale from plan: All work subject to Statutory approvals & Party Wall etc Act requirements: 3D visuals for illustration only, including any associated BIMx modelling:Contractor to check all dimensions on site prior to placing orders for materials or for fabrication purposes: NOTE: where plans are generated from dimensions and photos provided by client, the contractor must check for accuracy & workability prior to commencement, any discrepancy must be reported immediately.

copyright © 2018 Archiplan Projects Ltd All rights reserved:
granting license for use of this information by any other party is done so on the conditional basis that the licensee carries out their own dimensional checks for accuracy, otherwise the use of this information is prohibitted.

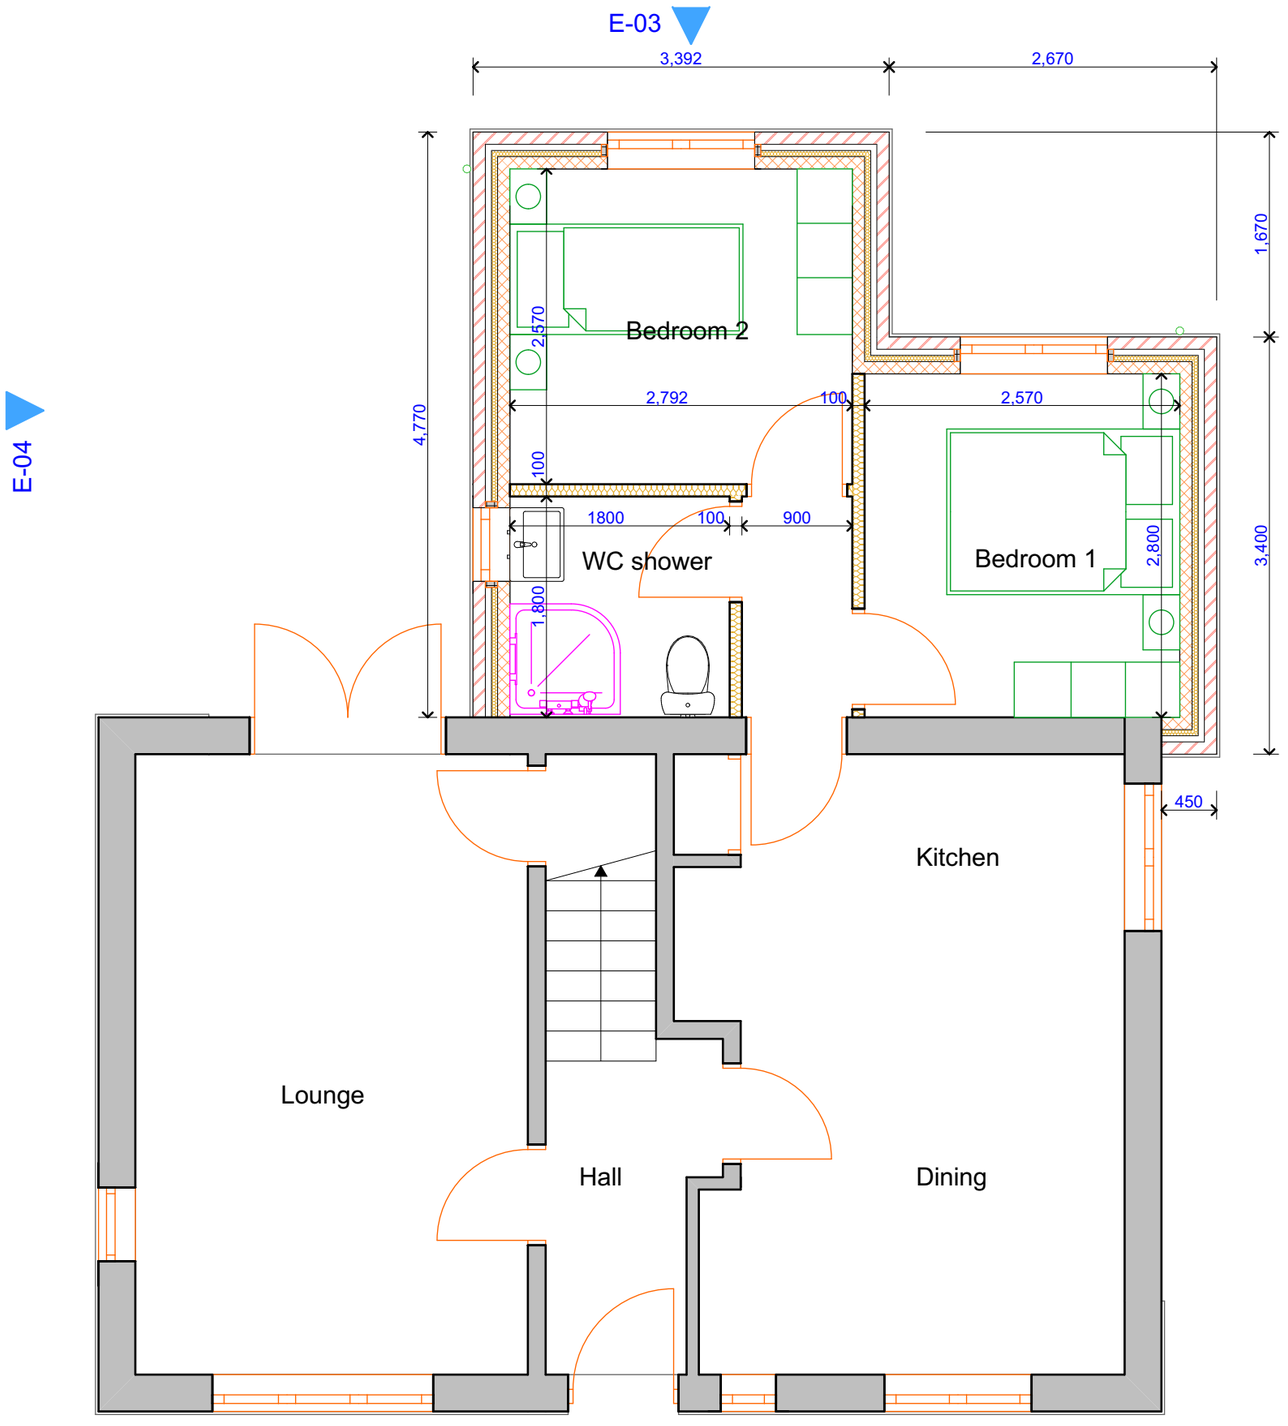

1 Proposed Ground Floor 1:50

E-01

Mr & Mrs Abiola

18 Bute Street Manchester M40 9NY


Dwg no: A.02.1 Rev: Date: 180210

ARCHIPLAN PROJECTS LIMITED
call: 07931 906057 | web: www.archiplan.co.uk | email:ask@archiplan.co.uk

1:50 scalebar (m) 4 3 2 1 0 1 2 3 4 5 6 7 8 1:100 scalebar (m)

copyright © 2018 Archiplan Projects Ltd All rights reserved:
granting license for use of this information by any other party is done so on the conditional basis that the licensee carries out their own dimensional checks for accuracy, otherwise the use of this information is prohibitted.

Approx dims indicated: Do not scale from plan: All work subject to Statutory approvals & Party Wall etc Act requirements: 3D visuals for illustration only, including any associated BIMs modelling:Contractor to check all dimensions on site prior to placing orders for materials or for fabrication purposes: NOTE: where plans are generated from dimensions and photos provided by client, the contractor must check for accuracy & workability prior to commencement, any discrepancy must be reported immediately.

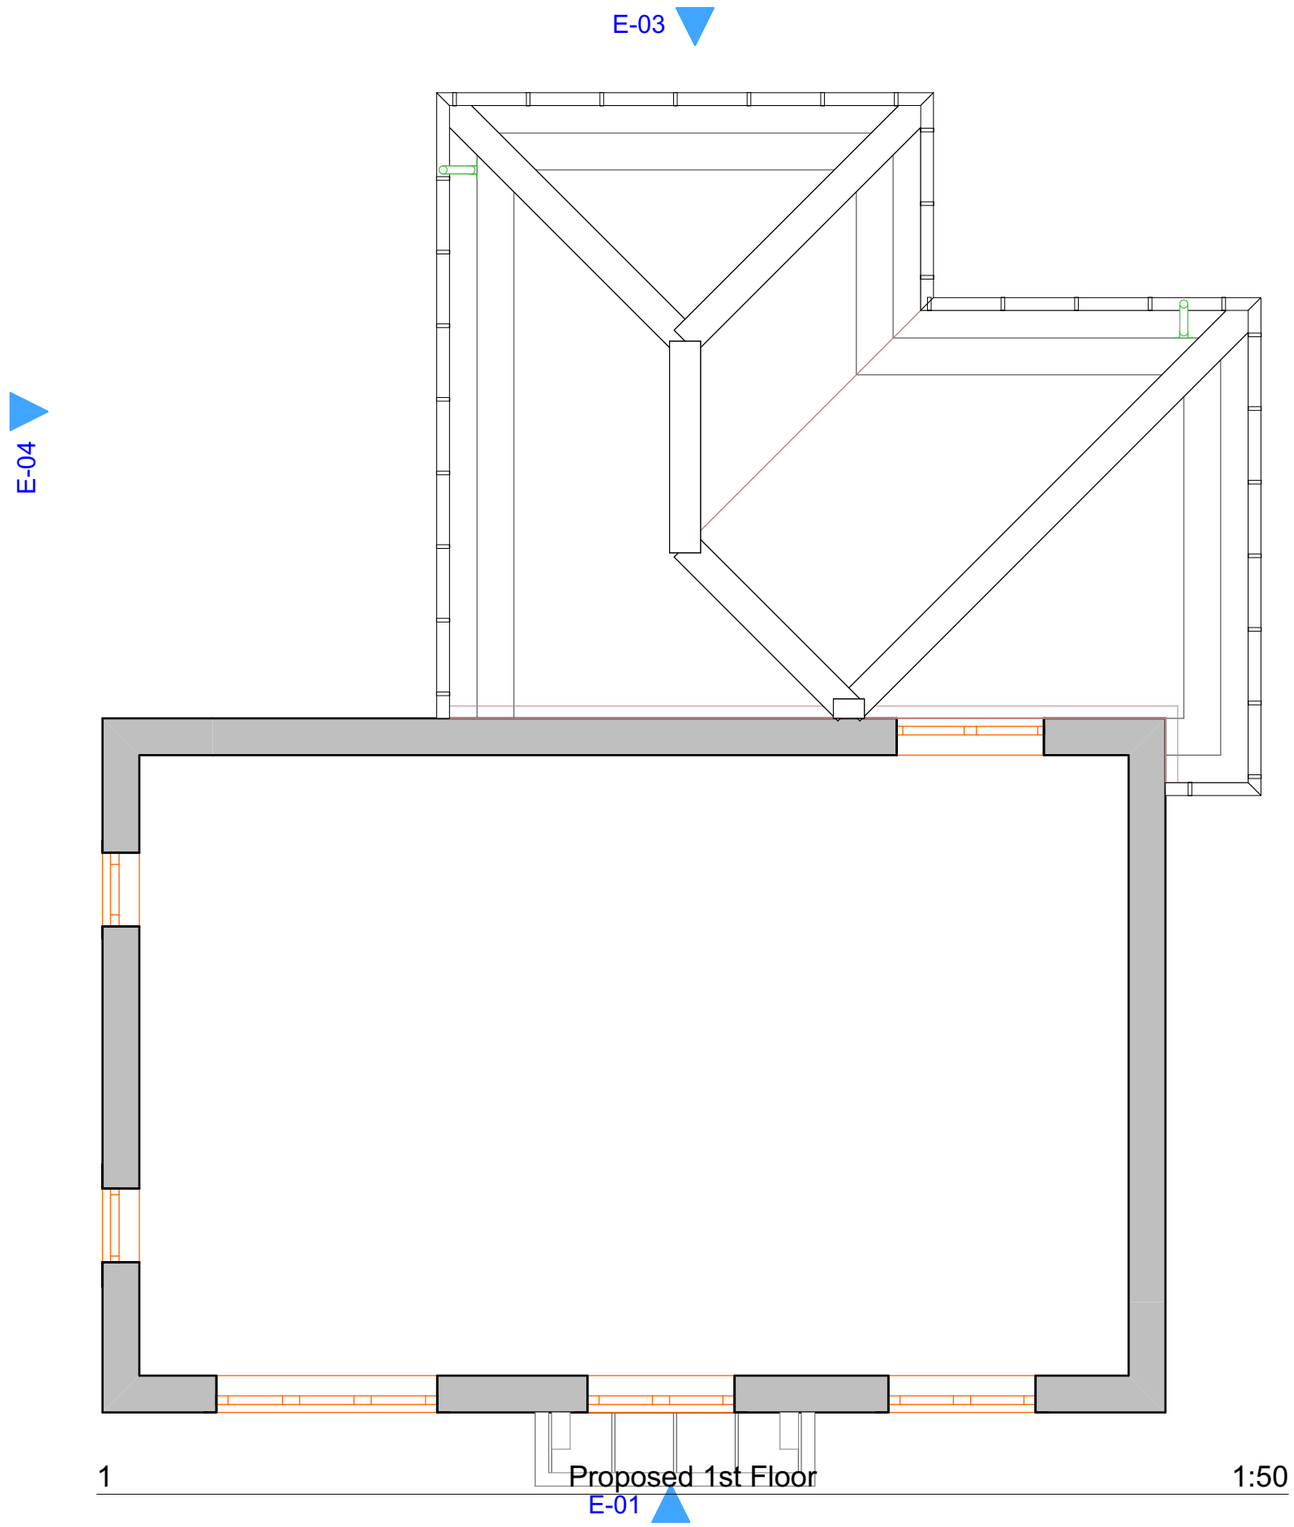

1 Proposed 1st Floor 1:50

Mr & Mrs Abiola

18 Bute Street Manchester M40 9NY

Dwg no: A.02.2 Rev: Date: 180210

ARCHIPLAN PROJECTS LIMITED
call: 07931 906057 | web: www.archiplan.co.uk | email:ask@archiplan.co.uk


1:50 scalebar (m) 4 3 2 1 0 1 2 3 4 5 6 7 8 1:100 scalebar (m)

Approx dims indicated: Do not scale from plan: All work subject to Statutory approvals & Party Wall etc Act requirements: 3D visuals for illustration only, including any associated BIMx modelling:Contractor to check all dimensions on site prior to placing orders for materials or for fabrication purposes: NOTE: where plans are generated from dimensions and photos provided by client, the contractor must check for accuracy & workability prior to commencement, any discrepancy must be reported immediately.

copyright © 2018 Archiplan Projects Ltd All rights reserved:
granting license for use of this information by any other party is done so on the conditional basis that the licensee carries out their own dimensional checks for accuracy, otherwise the use of this information is prohibitted.



1 E Elevation 1:100

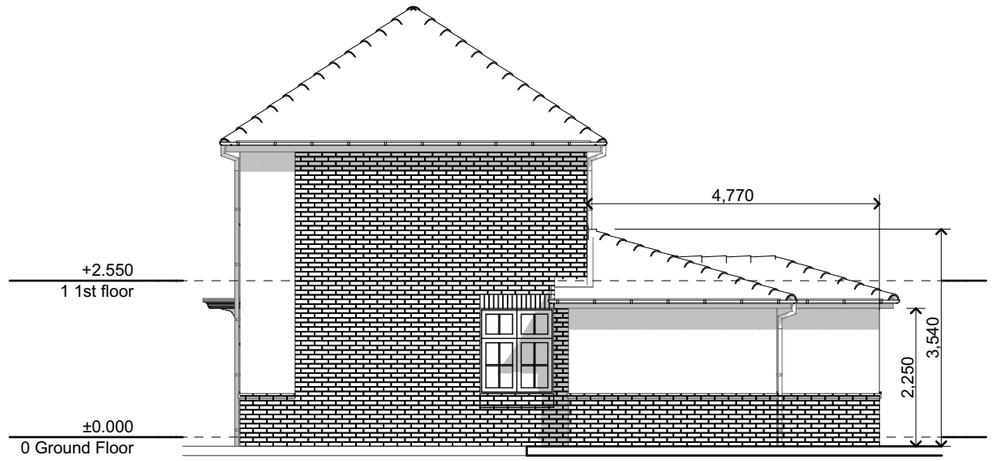


2 N Elevation 1:100

External Materials;

All external materials to be used in the proposed extension shall match those used to construct the main dwelling
Obscured glazing to the new shower room window



3 W Elevation 1:100

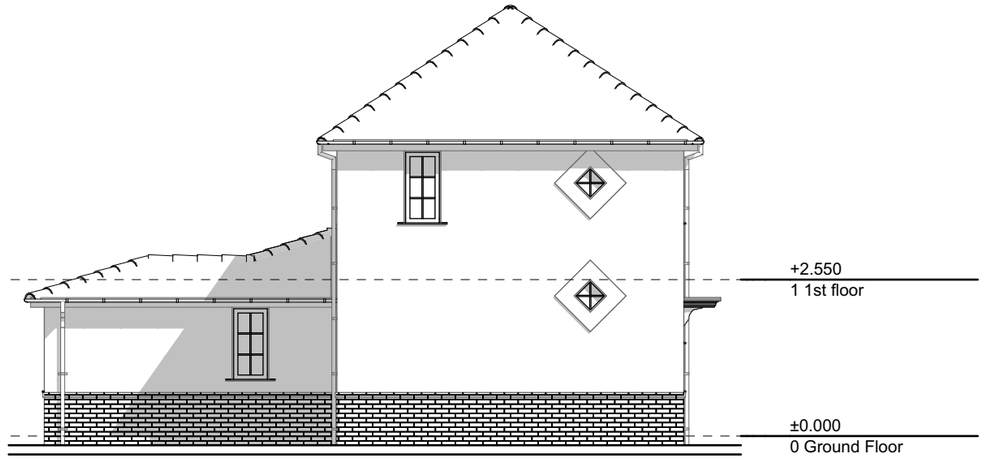

4 Proposed North Elevation 1:100

PROPOSED ELEVATIONS

Mr & Mrs Abiola
18 Bute Street Manchester M40 9NY

Dwg no: A.02.3 Rev: Date: 180210

ARCHIPLAN PROJECTS LIMITED
call: 07931 906057 | web: www.archiplan.co.uk | email:ask@archiplan.co.uk

1:50 scalebar (m) 4 3 2 1 0 1 2 3 4 5 6 7 8 1:100 scalebar (m)

copyright © 2018 Archiplan Projects Ltd All rights reserved:
granting license for use of this information by any other party is done so on the conditional basis that the licensee carries out their own dimensional checks for accuracy, otherwise the use of this information is prohibitted.

Approx dims indicated: Do not scale from plan. All work subject to Statutory approvals & Party Wall etc Act requirements. 3D visuals for illustration only, including any associated BIMx modelling.Contractor to check all dimensions on site prior to placing orders for materials or for fabrication purposes: NOTE: where plans are generated from dimensions and photos provided by client, the contractor must check for accuracy & workability prior to commencement, any discrepancy must be reported immediately.



1 Site Plan proposed 1:200

Mr & Mrs Abiola

18 Bute Street Manchester M40 9NY

Dwg no: A.02.4 Rev: Date: 180210

ARCHIPLAN PROJECTS LIMITED
call: 07931 906057 | web: www.archiplan.co.uk | email:ask@archiplan.co.uk

1:50 scalebar (m) 4 3 2 1 0 1 2 3 4 5 6 7 8 1:100 scalebar (m)

Approx dims indicated: Do not scale from plan: All work subject to Statutory approvals & Party Wall etc Act requirements: 3D visuals for illustration only, including any associated BIMx modelling:Contractor to check all dimensions on site prior to placing orders for materials or for fabrication purposes: NOTE: where plans are generated from dimensions and photos provided by client, the contractor must check for accuracy & workability prior to commencement; any discrepancy must be reported immediately.

copyright © 2018 Archiplan Projects Ltd All rights reserved:
granting license for use of this information by any other party is done so on the conditional basis that the licensee carries out their own dimensional checks for accuracy, otherwise the use of this information is prohibitted.