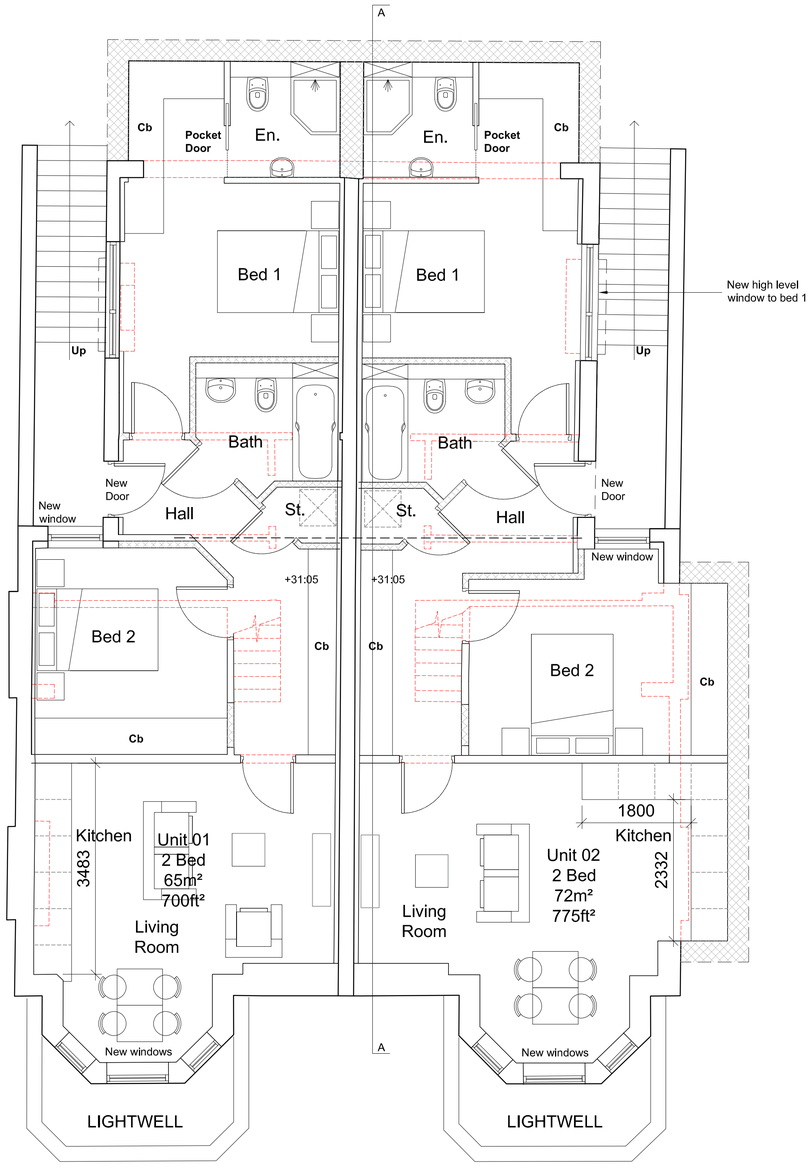

PROPOSED BASEMENT PLAN
Scale 1:50 @ A1

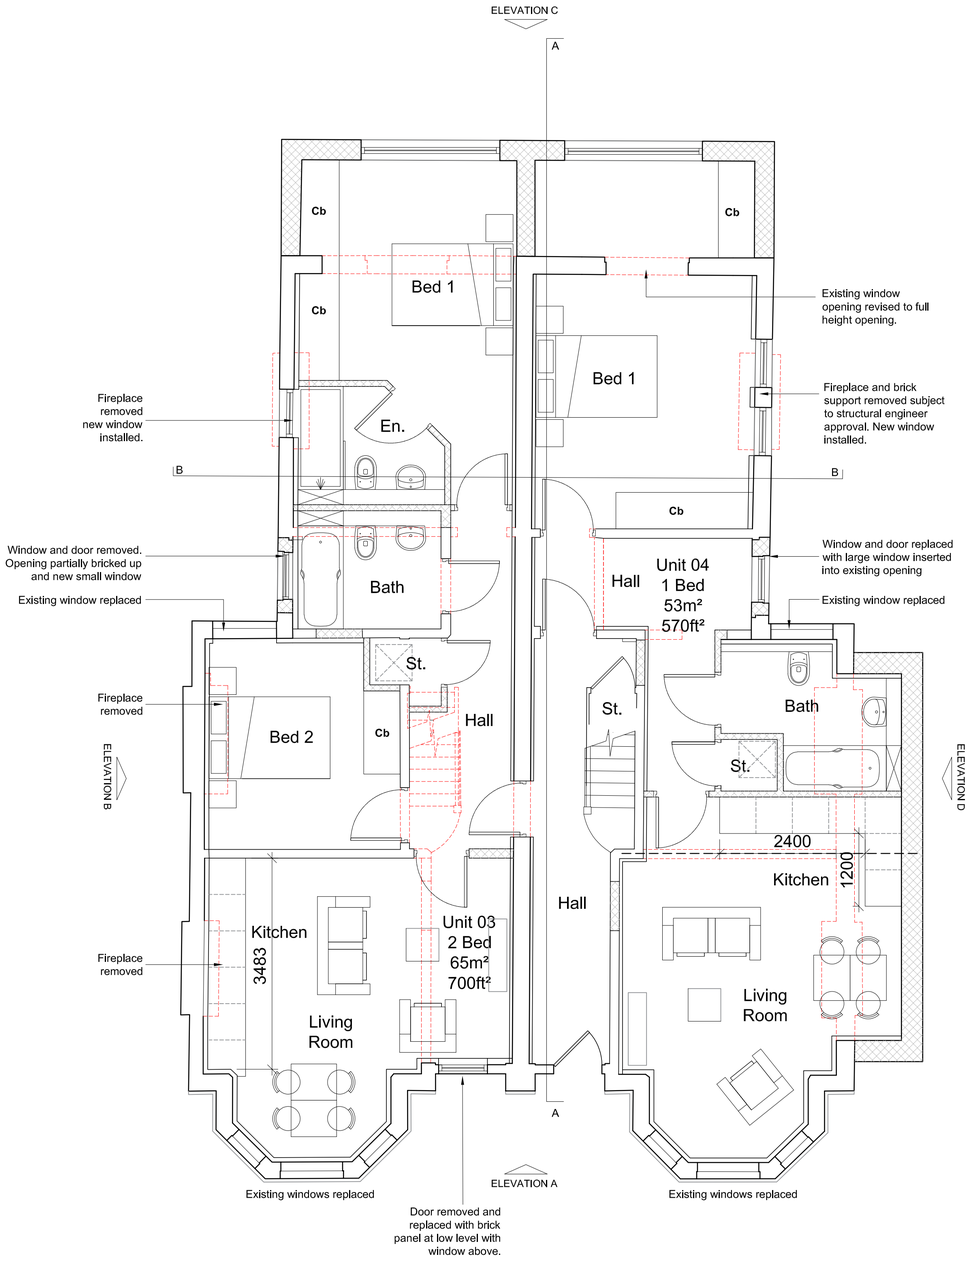

PROPOSED GROUND FLOOR PLAN
Scale 1:50 @ A1

NOTES

- All dimensions and levels are to be checked on site.
- Any discrepancies are to be reported to the Wighton Architects Ltd before any work commences.
- This drawing shall not be scaled to ascertain any dimensions. Work to figured dimensions only.
- This drawing shall not be reproduced without express written permission from Wighton Architects Ltd.
- Title overlay drawings and ownership boundaries are produced using all reasonable endeavors. Wighton Architects Ltd cannot be responsible for the accuracy or scale discrepancy of base plans supplied to them.

0 1m 2m 4m

Scale 1:50 @ A1

N

rev	date	drawn	checked
C	10.11.17	AD	SW

Internal bike store omitted and area added to Unit 4.

rev	date	drawn	checked
B	01.06.17	MJ	SW

Dimensions added to kitchens

rev	date	drawn	checked
A	04.04.17	MJ	SW

Scheme revised in line with planners comments

REVISION DESCRIPTION

drawing stage: PLANNING

drawing status: APPROVAL

client: MRS K WEDGWOOD

project: 1-3 ABBERTON ROAD
MANCHESTER
M20 1HQ

drawing title: PROPOSED PLANS
BASEMENT AND GROUND FLOOR PLANS

date 25/11/16 drawn MJJ

scale 1:50 @ A1 checked SW

WIGHTON ARCHITECTS
01 / 01 Tower Works
Globe Road
Leeds
LS11 5QG
Tel: 0113 243 5490
info@wightonarchitects.com
www.wightonarchitects.com

Job No 113/03 DWG No (02)101 Rev C