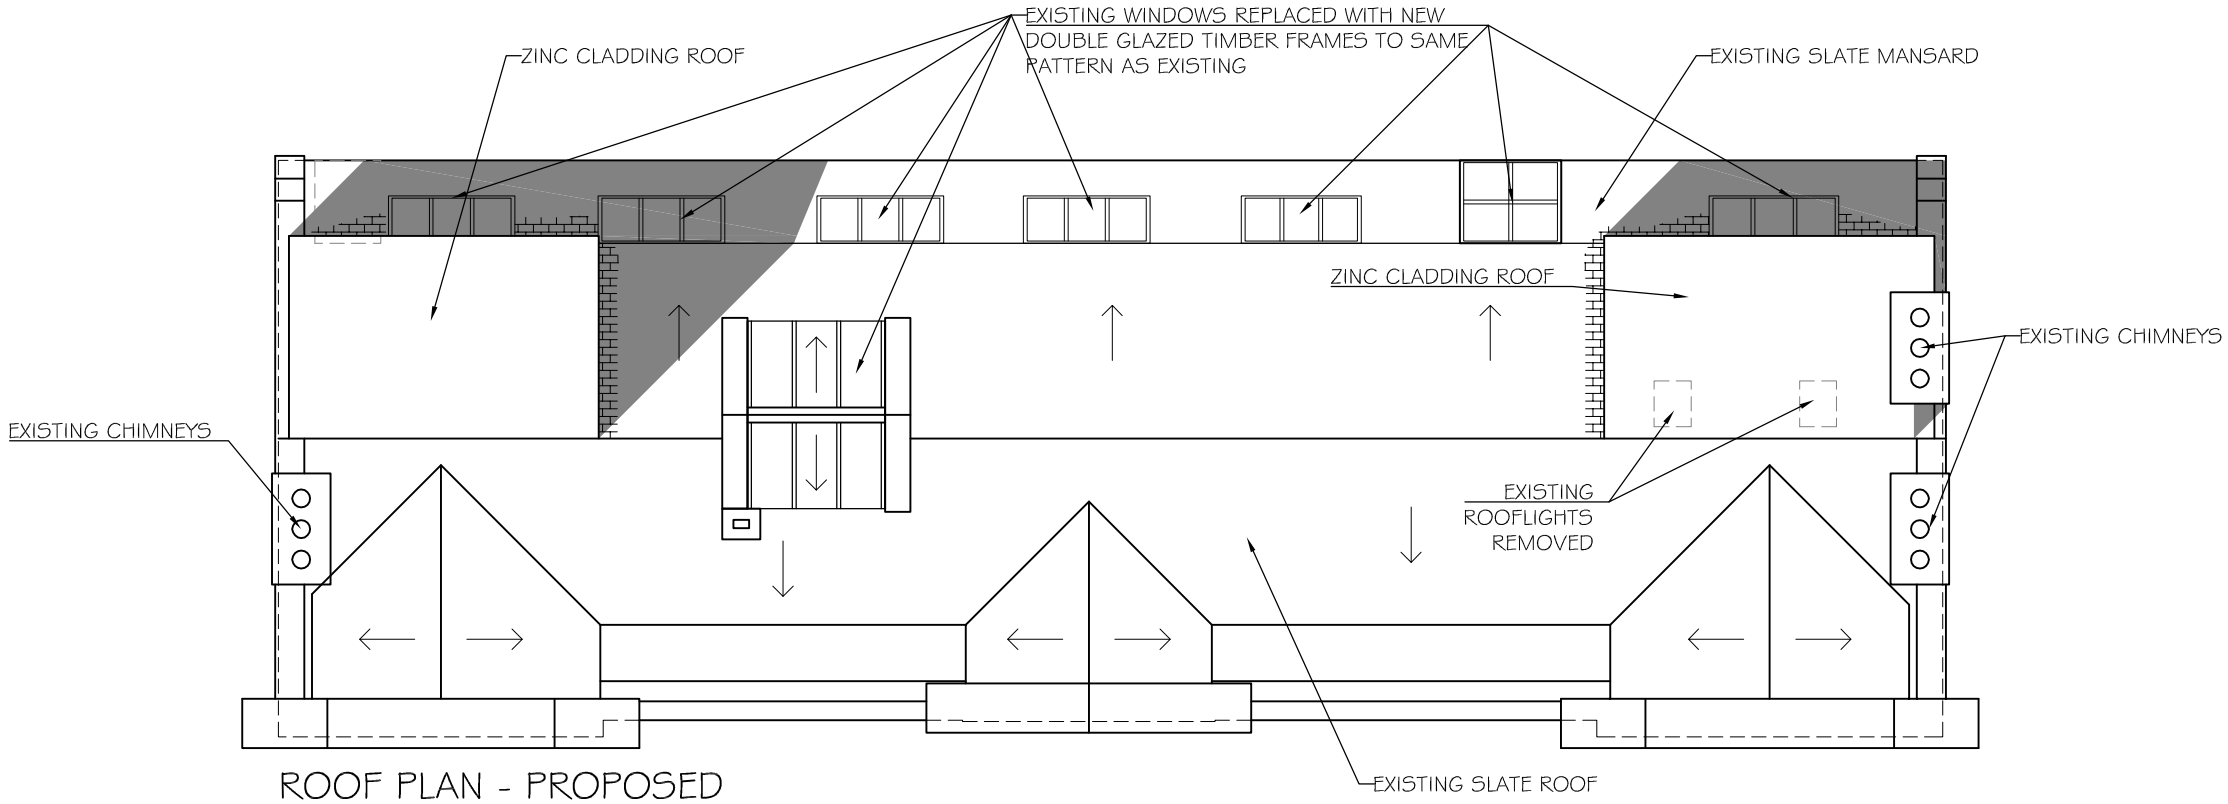

ROOF PLAN - PROPOSED

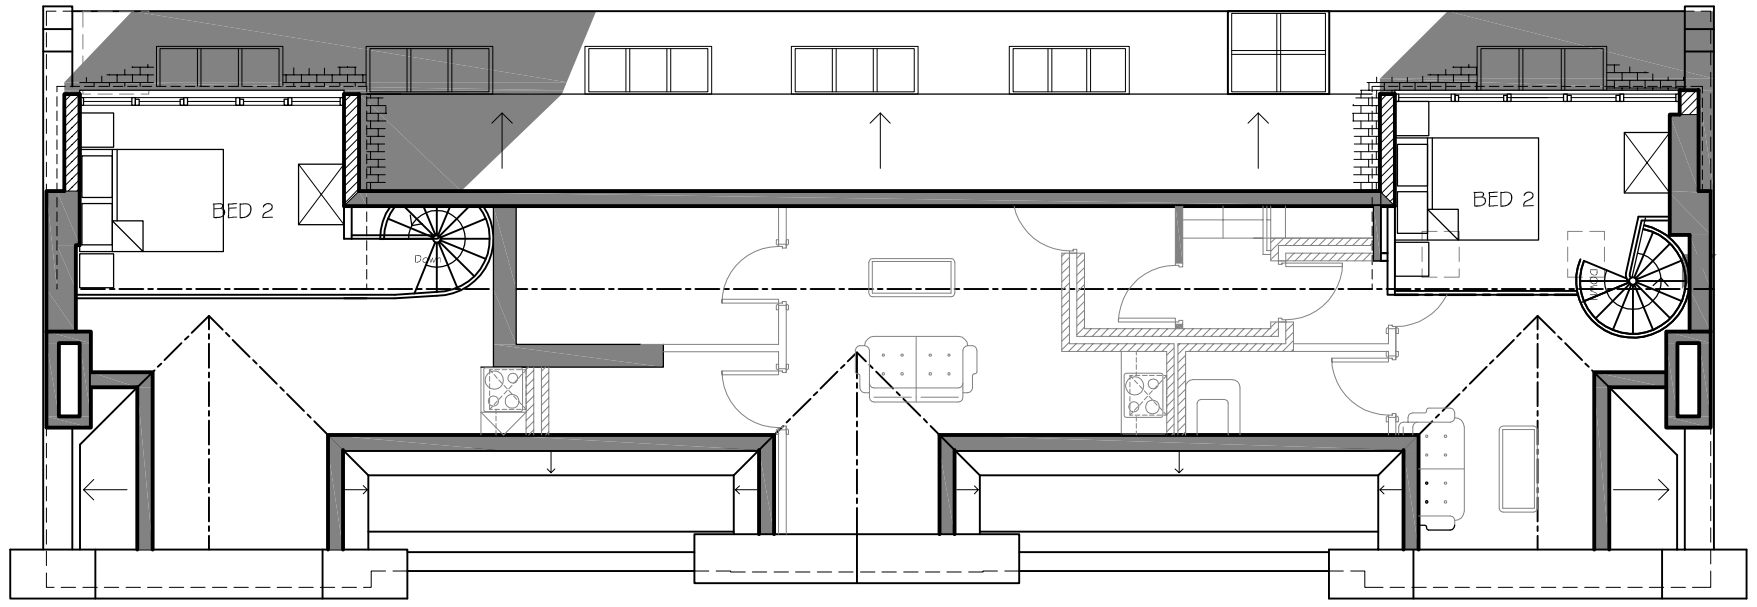

4TH FLOOR (MEZZANINE ONLY) - PROPOSED

Revision	Description	Int.	Date

PLANNING

PZ VI Architects & Designers
47A Park Lane Poynton Stockport Cheshire SK12 1RD
Tel: 01625 403 516 Fax: 01625 403 516
E-mail: info@pzvi-architects.co.uk

Project:
PROPOSED RESIDENTIAL FLATS
44 CANAL STREET

Client:
BRIDGEWATER PROPERTIES

Drawing Title:
PROPOSED MEZZANINE FLOOR & ROOF PLANS

Drawing No:	Rev:	Drawn By:	Checked:	Scale:	Date:
NR627-PL-111		C.M.K.	J.Albutt	1:100 @ A3	13.12.2017