COPYRIGHT OF ATELIER MB LTD
DO NOT SCALE FROM THIS DRAWING
DIMENSIONSTO BE CHECKED ON SITE

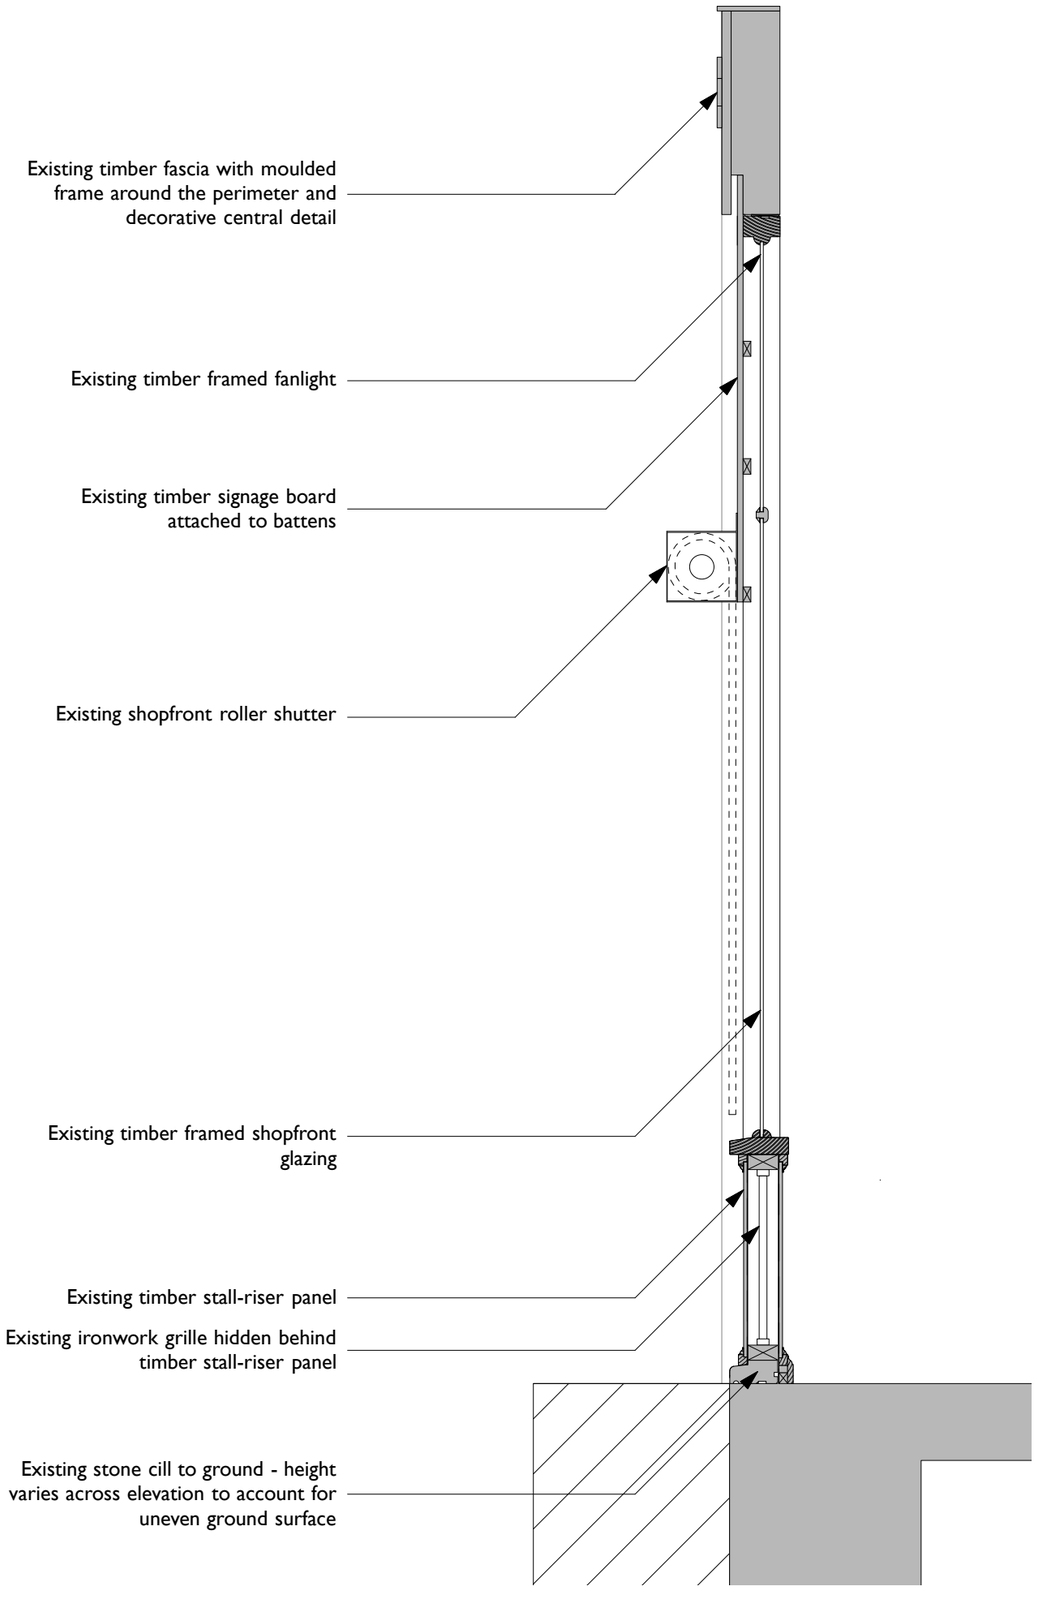

Existing Shopfront Section - 1:20

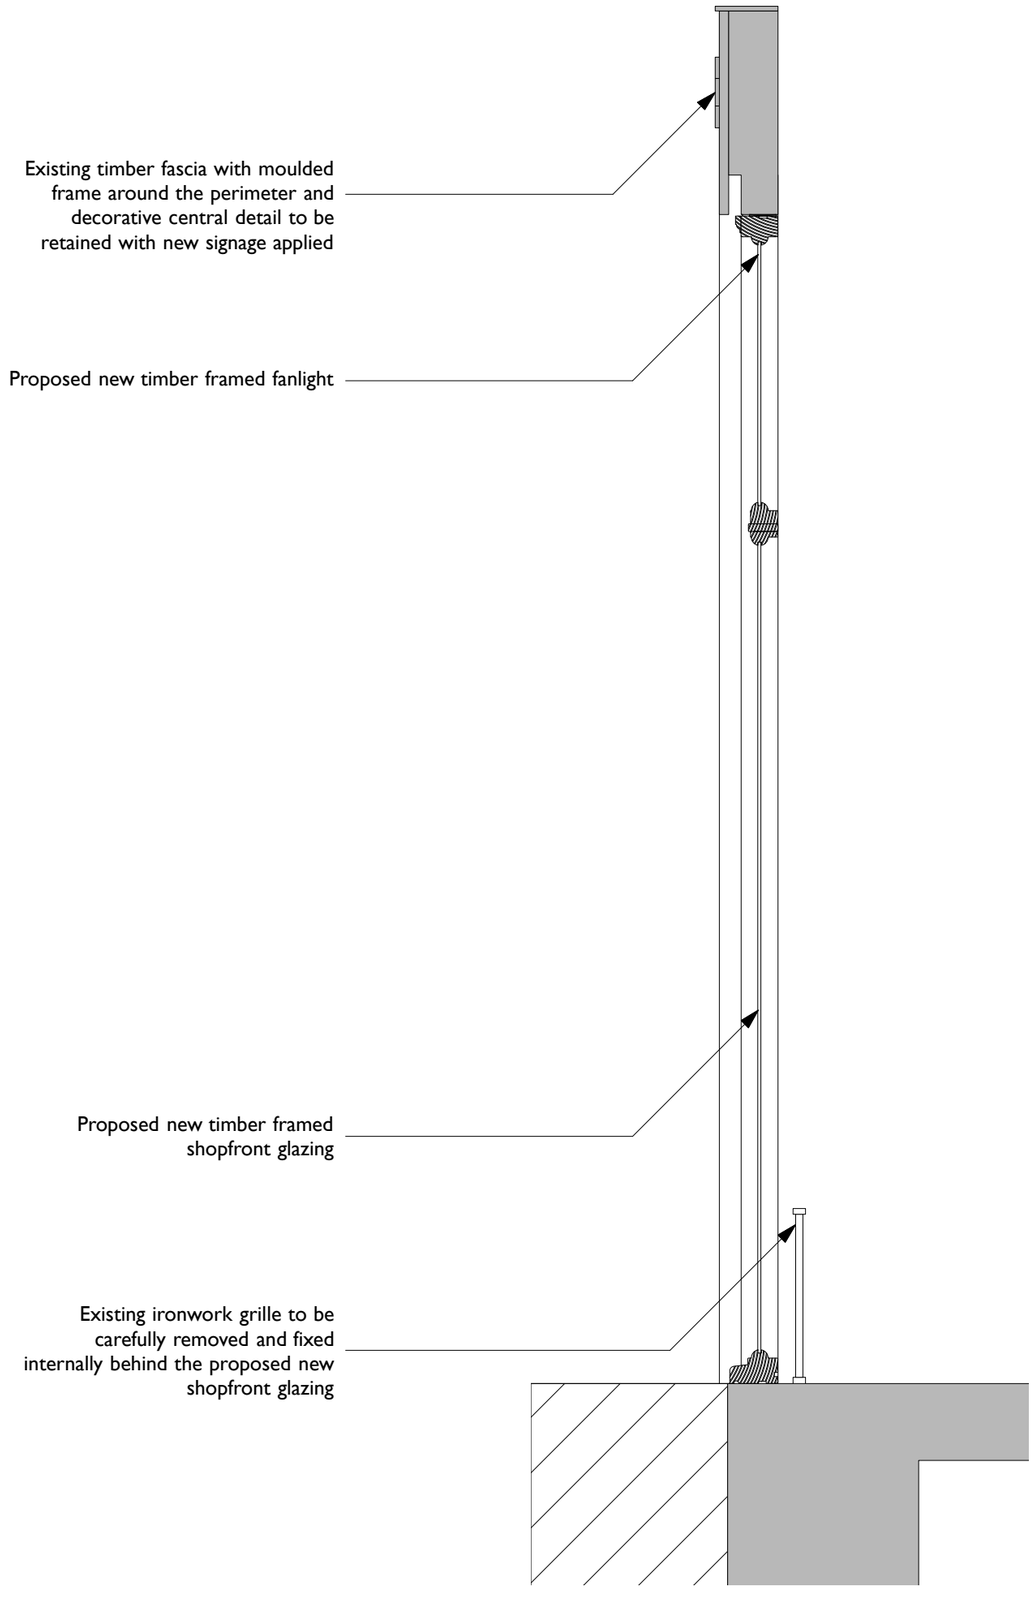

Proposed Shopfront Section - 1:20

Rev	Note	DRN	CHK

95 Piccadilly Retail
Manchester

Shopfront Section
Existing & Proposed

scheme	1754
drwg no.	**P(300)**
rev	-
scale	**1:20@A3**
date first drawn	Apr 18
drawn	RD

SK *sketch* ***P*** *proposed* ***T*** *tender* ***C*** *construction* ***AB*** *asbuilt*

www.ateliermb.co.uk
t 0161 236 0051
e architect@ateliermb.co.uk

Atelier MB
Urban Architects