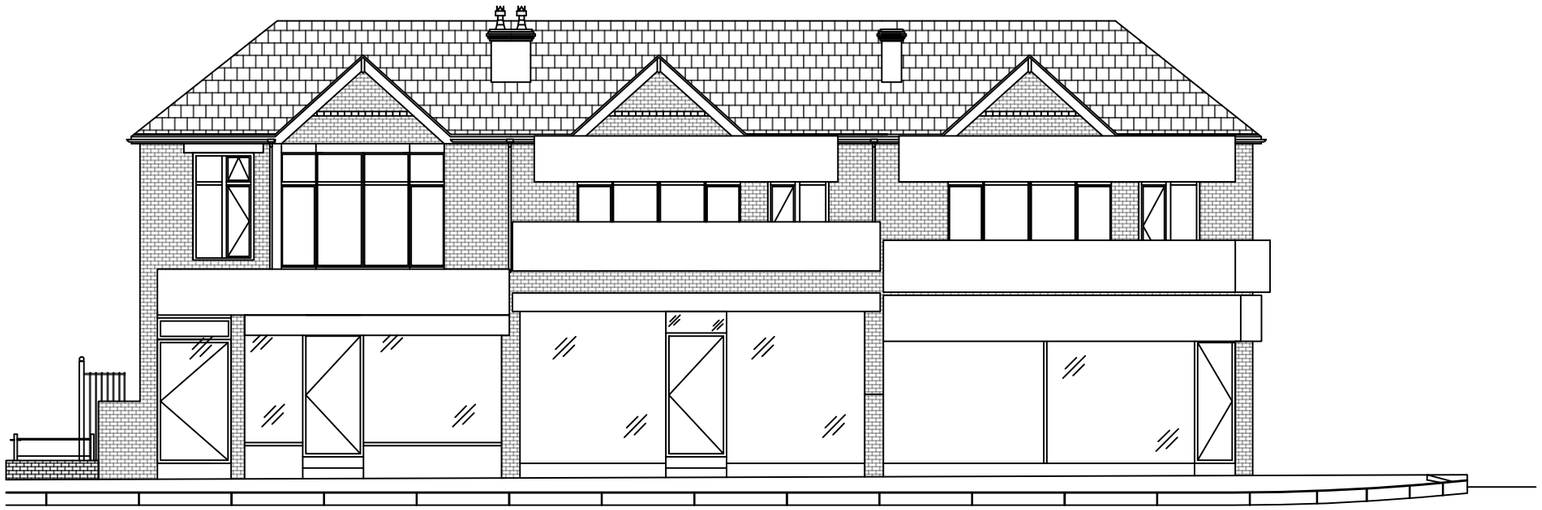

This drawing is subject to copyright and is not to be reproduced in part or whole without approval.
Figured dimensions take precedence over scaled measurements from the drawing. All dimensions to be checked by Contractor and discrepancies clarified with the Client prior to commencement.
The whole of the works to comply with current Building Regulations.

IDB
IMAGE DESIGN BUILD
53 - 55 ECCLES ROAD
SWINTON
MANCHESTER
M27 5PR

Project
457 Cheetham Hill Road
Manchester
M8 9PA

Client
KARSAN VEKARIYA

Drawn
PS

Date
03/03/2017

Title
Contextual Elevation

Scale
1:100 @A3

Drawing Number
IDB/25/03032017/3