
This drawing is to be read in conjunction with all relevant drawings.

The main contractor/builder is to interpret the requirements in relationship to the site conditions encountered and as agreed with the Building Control officer.

All dimensions and sizes to be verified on site, any discrepancies to be reported to the client/project manager. These annotations were prepared for planning and/or building control submission only.

This drawing and design is the (© 2017) property of Aran, and should not be reproduced without written permission.

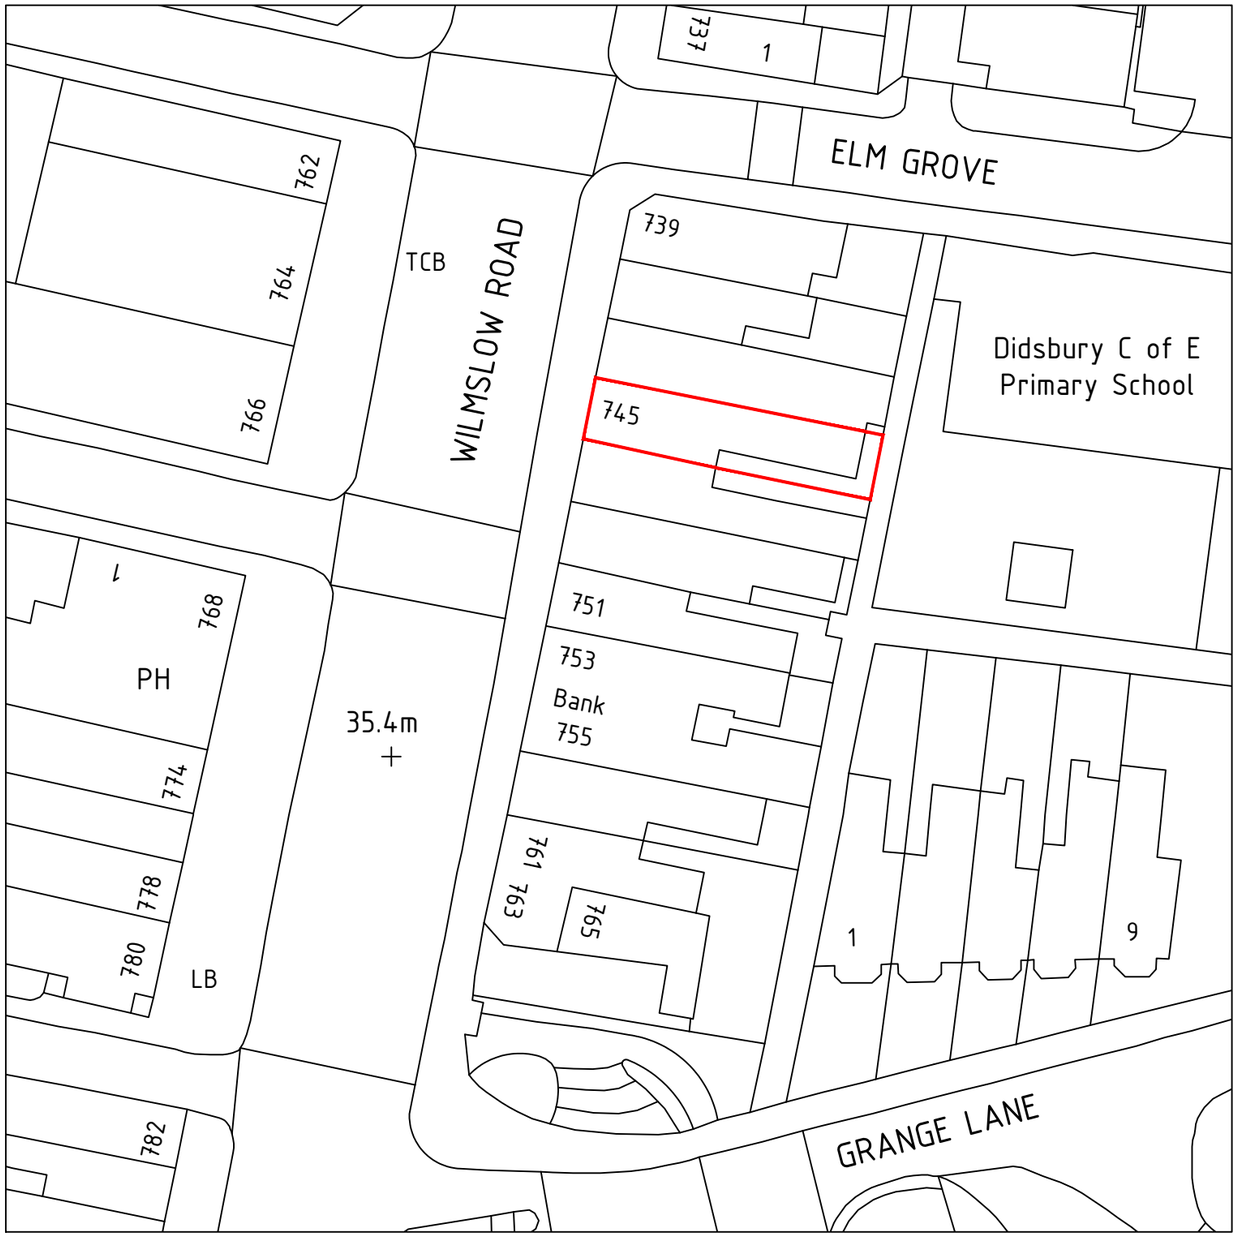

Block Plan 1:500

m 0 5 10 15 20 25 30 35 40 45 50

SCALE

1:500

Rev	Description	By	Date
A	Issue for Planning Application	SP	02/11/2017

Initial Issue: 20/09/2017

CLIENT

Marianne McDowell
745 Wilmslow Road
Didsbury
M20 6RN

PROJECT TITLE

Proposed Art Cafe

DRAWING TITLE

Block Plan

Drawn by: PB	Checked by: AN
Date: 20/09/2017	Scale: 1:500@A3

aran

Sunningdale House
Stamford Square
11 George Street
Altrincham
Cheshire
WA14 1RJ

T: +44 (0) 161 929 4842
W: www.aranproperty.co.uk

Job Ref.	Drawing No.	Revision
3693	501	A