AS EXISTING SITE PLAN

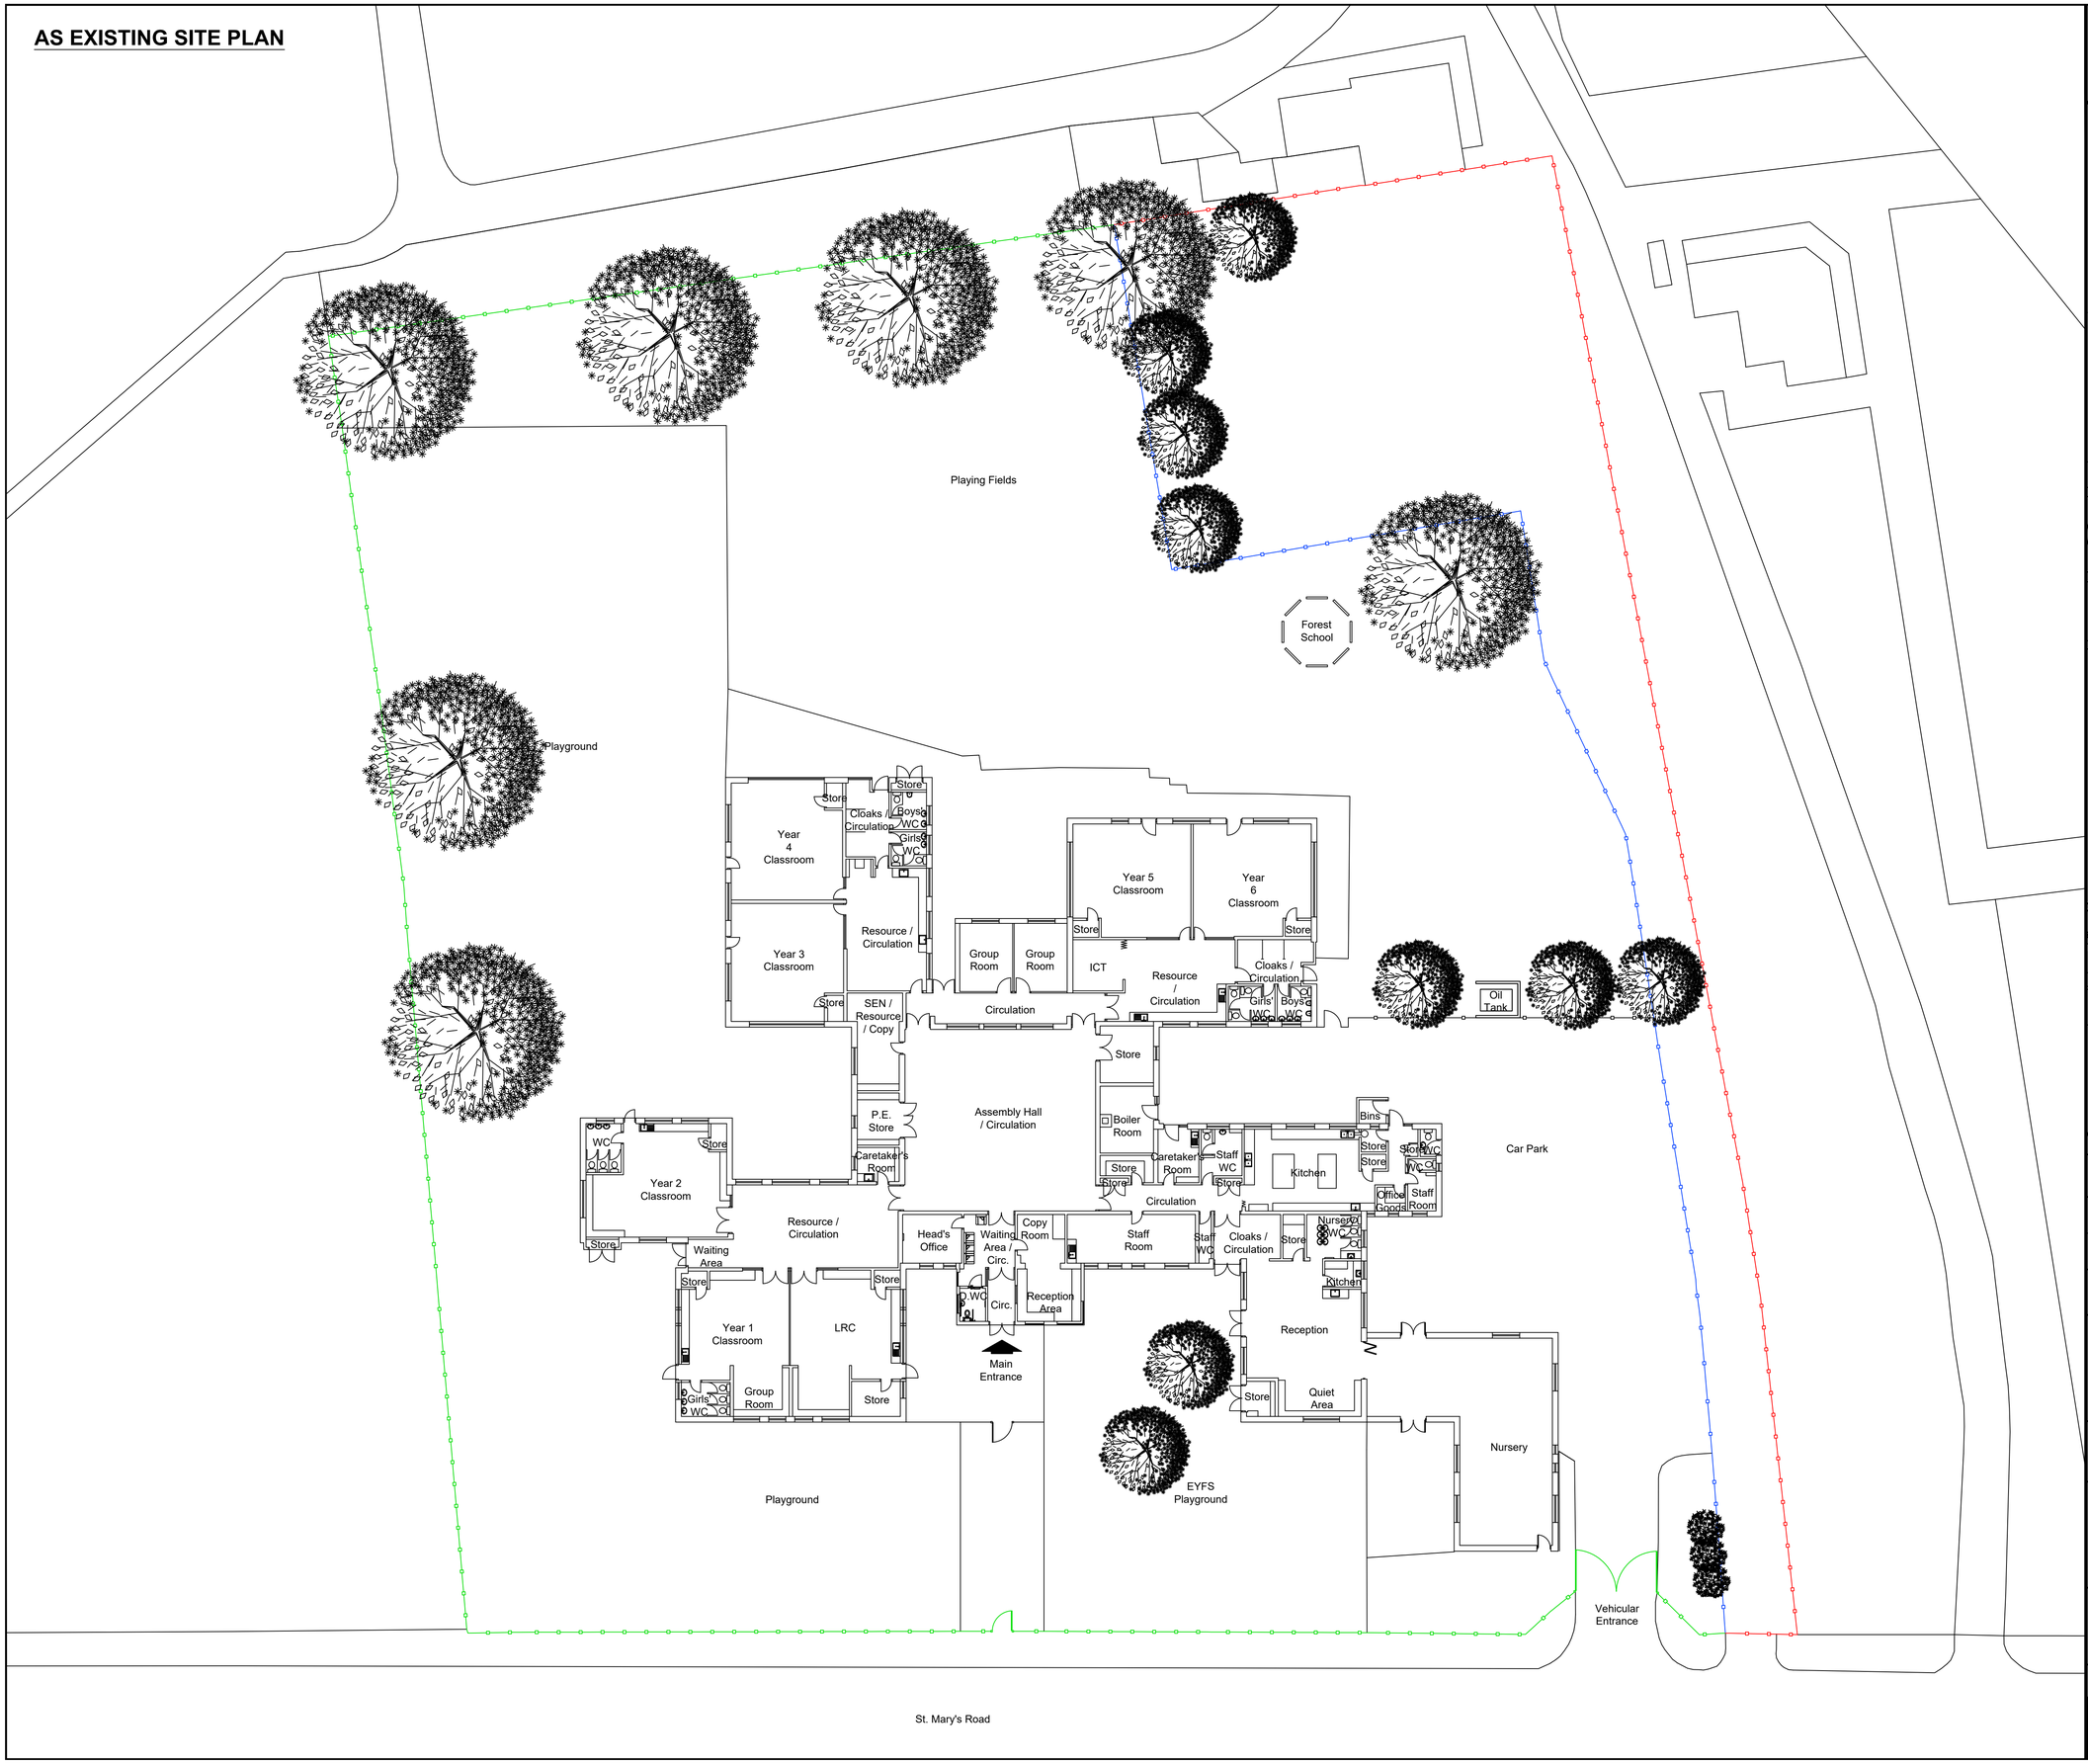

Note:
Contractor is to verify all dimensions and levels on site prior to site works commencement. Under no circumstances are any dimensions or levels to be scaled from this drawing number for the purpose of manufacturing components. Contractor to report any discrepancies to the Designer.

DRAWING KEY

- Existing 2.4m high palisade fencing to be retained.
- Existing 2.4m high paladin fencing to be relocated.
- Existing 1.2m high chain-link fencing to be removed and scrapped.

SITE LOCATION PLAN 1:1250

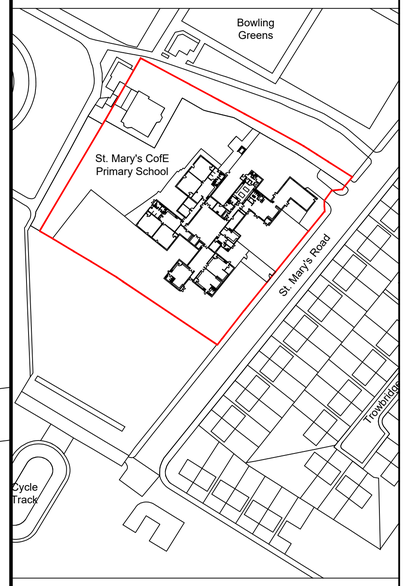

REVISION	DESCRIPTION	DATE
-	PLANNING	MAR 18

SCALE		SIGNATURE	DATE
1:200	DRAWN	LK	MAR 2018
ORIGINAL SIZE A1	CHECKED	MAB	MAR 2018
	APPROVED	MB	MAR 2018

This drawing is copyright and may not be reproduced or made use of unless expressly agreed by Bradbury Consulting Ltd

CLIENT
The Board of Governors
St. Mary's CofE Primary School
St. Mary's Road
Moston
Manchester
M40 0DF

PROJECT
Outdoor Learning Area & Perimeter Fencing Works

BRADBURY CONSULTING
Beech Lane, Wilmslow, Cheshire, SK9 5ER
WEB: www.bradbury-consulting.co.uk
TEL: 01625 522 209

TITLE
EXISTING SITE PLAN

JOB NUMBER
St. Mary's CofE Primary School

DRAWING NUMBER
PL01