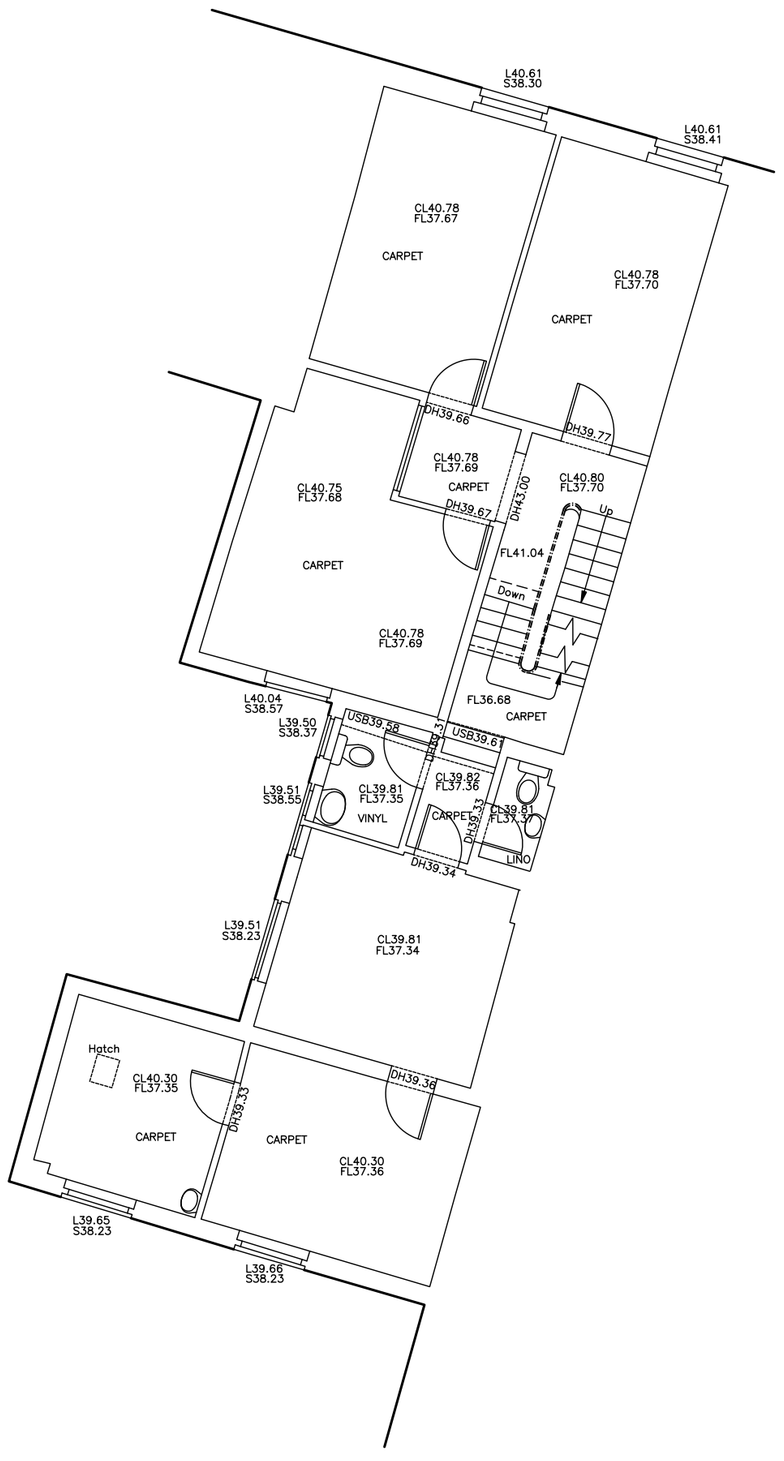


N

PLAN GRID NORTH

© SEP (Site Engineering Personnel) Ltd. 2016
Reproduction in whole or in part by any means is prohibited without the prior permission of Site Engineering Personnel Limited.
T. (01695) 729835 F. (01695) 725566 W. www.sepltd.com E. info@sepltd.com

File Name: S14048-FF.dwg

LEGEND

SPOT LEVEL	99.99
FLOOR LEVEL	FL99.99
CEILING LEVEL	CL99.99
SUSPENDED CEILING LEVEL	SUS99.99
UNDERSIDE OF BEAM	USB99.99
DOOR HEIGHT	DH99.99
SILL LEVEL	S99.99
LINTEL LEVEL	L99.99
ARCH TOP LEVEL	AT99.99
ARCH BOTTOM LEVEL	AB99.99
SOLID WALLS	
PARTITION WALLS	
BOILER	
BUILDING CANOPIES	
BUILDINGS	
CABLES	
CLADDING	
COLUMN	
DIMENSIONS	
DOORS	
DUCTING	
ELEVATION DATUM	
ELEVATIONS STRUCTURAL	
ELEVATIONS DETAIL	
FENCES	
HANDRAILS	
HATCH	
INSPECTION COVERS	
KITCHEN FURNITURE	
LADDERS	
LEVELS	
LIGHTING	
BEAMS	
CEILING DETAIL	
PIPES	
RADIATORS	
SEATING	
SECTION DATUM	
SECTIONS	
SERVICES	
SKYLIGHTS	
STEELWORK	
STEPS STAIRS	
SURFACE CHANGES	
TANKS	
VENTS	
WALLS	
SANITRY FITTINGS	
WINDOWS	
WORKTOPS	
HIDDEN DETAIL	
LEVEL MARKER	99.99
LEVEL MARKER	99.99
STAIRS/RAMP DIRECTION	
SLOPING CEILING DIRECTION	
BREAK LINE	
TOILET	
URINAL	
SHOWER	
SINK	
BATH	
KITCHEN SINK	
DOOR SWING	

TV	TV AERIAL SOCKET	AER
	ALARM SENSOR	AS
A	ALARM	AL
C_1	SINGLE COMPUTER SOCKET	CPS
C_2	DOUBLE COMPUTER SOCKET	CPS
C_3	TRIPLE COMPUTER SOCKET	CPS
	EXTRACTOR FAN	EXF
FA	FIRE ALARM	FA
	FIRE ALARM SWITCH	FAS
FS	FLOOR SOCKET	FS
HD	HAND DRYER	HD
S_1	SINGLE LIGHT SWITCH	LS
S_2	DOUBLE LIGHT SWITCH	LS
S_3	TRIPLE LIGHT SWITCH	LS
Y_1	SINGLE PLUG SOCKET	PS
Y_2	DOUBLE PLUG SOCKET	PS
Y_3	TRIPLE PLUG SOCKET	PS
$Y_?$	UNKNOWN SOCKET	PS
S_1	SINGLE SWITCH	SW
S_2	DOUBLE SWITCH	SW
S_3	TRIPLE SWITCH	SW
BO	BOILER SWITCH	BOS
EX	EXTRACTOR FAN SWITCH	EFS
	SWITCH BOARD	SWB
T_1	SINGLE PHONE SOCKET	TEL
T_2	DOUBLE PHONE SOCKET	TEL
T_3	TRIPLE PHONE SOCKET	TEL
	THERMOSTAT	TH
	WALL LIGHT	WL
	LIGHT	LI
	RADIATOR	RAD

NOTES:
All levels relate to O.S (Newlyn) Datum, Established using network RTK.
Survey plotted on a plane local grid, orientated to National Grid.

0 1m 2m 4m 6m 8m
SCALE BAR

REV	DATE	DESCRIPTION

SEP (SITE ENGINEERING PERSONNEL) ltd
SURVEY & ENGINEERING PROJECTS

Client
Zerum Consult Limited
4 Jordan St
Manchester
M15 4PY

Project Title
First Floor:
21 St John Street
Manchester
M3 4DT

Surveyed	Drawn	Checked
D.Balmer	G.Birchall	D.Balmer

Scale	Date	Drawing Ref.	No.	Size	Rev
1:100	Apr 17	S14048-FF	01	A2	--