

PROPOSED BIN ENCLOSURE TO BE CONSTRUCTED IN TUBULAR SUPPORTS. CONCEALED INTERNALLY WITH 'HIT AND MISS' TIMBER SLATS

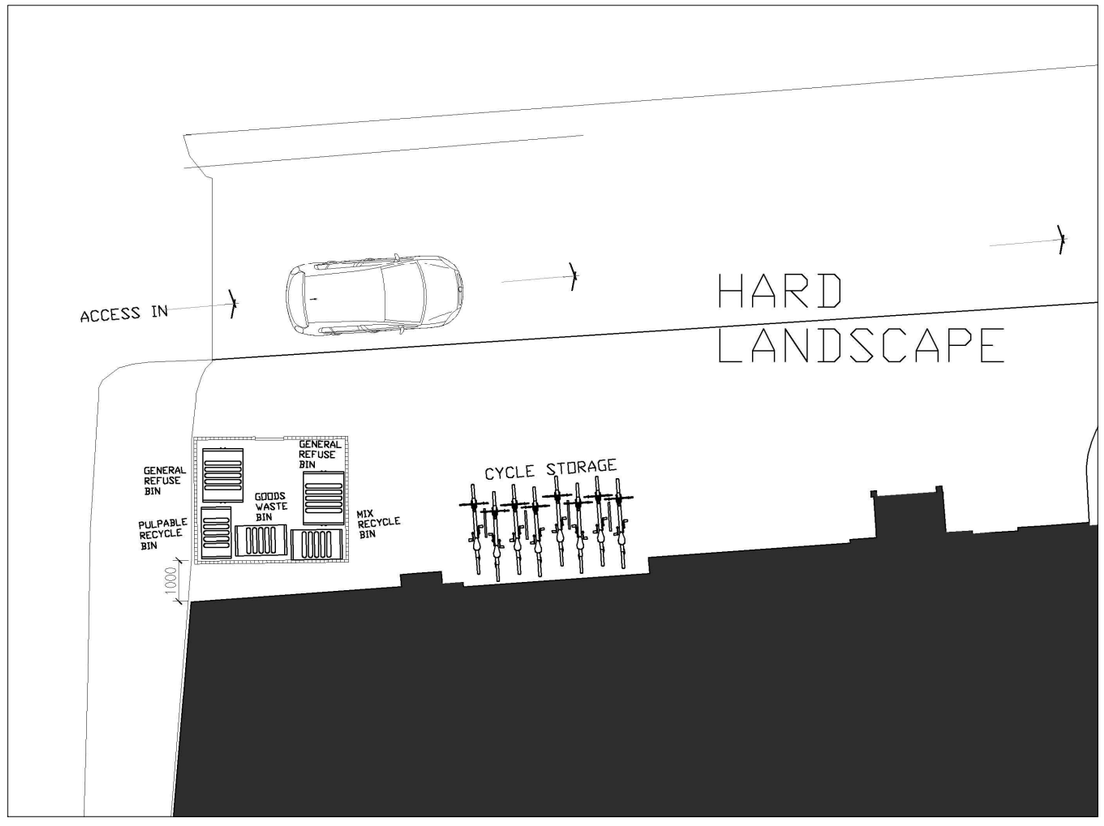

C O MPASS
Architectural + Consultants Ltd

DAISYFIELD BUSINESS CENTRE
SUITE 301
APPLEBY STREET
BLACKBURN
LANCASHIRE
BB1 3BL

TEL| 01254 693922

CLIENT

SELECT SUPPORT PARTNERSHIP

DRAWING TITLE

PROPOSED BIN ENCLOSURE PLAN AND ELEVATION

PROJECT TITLE

PROPOSAL: DISCHARGE OF CONDITION 3 (WASTE MANAGEMENT) RELATING TO APPEAL DECISION REFERENCED APP/B4215/W/17/3169605 AT;

MALCOLM HOUSE, MANCHESTER NEWTON HEATH, M40 1QQ

DRAWING STATUS

PLANNING APPLICATION

DRAWING PATH

SCALE 1:100

DWG No. MH02

DATE 12/12/2017

DRAWN | DESIGN

PROJECT NO. XX/XXXX/XX

REV A