© TSK group Ltd. 2017. All rights reserved.

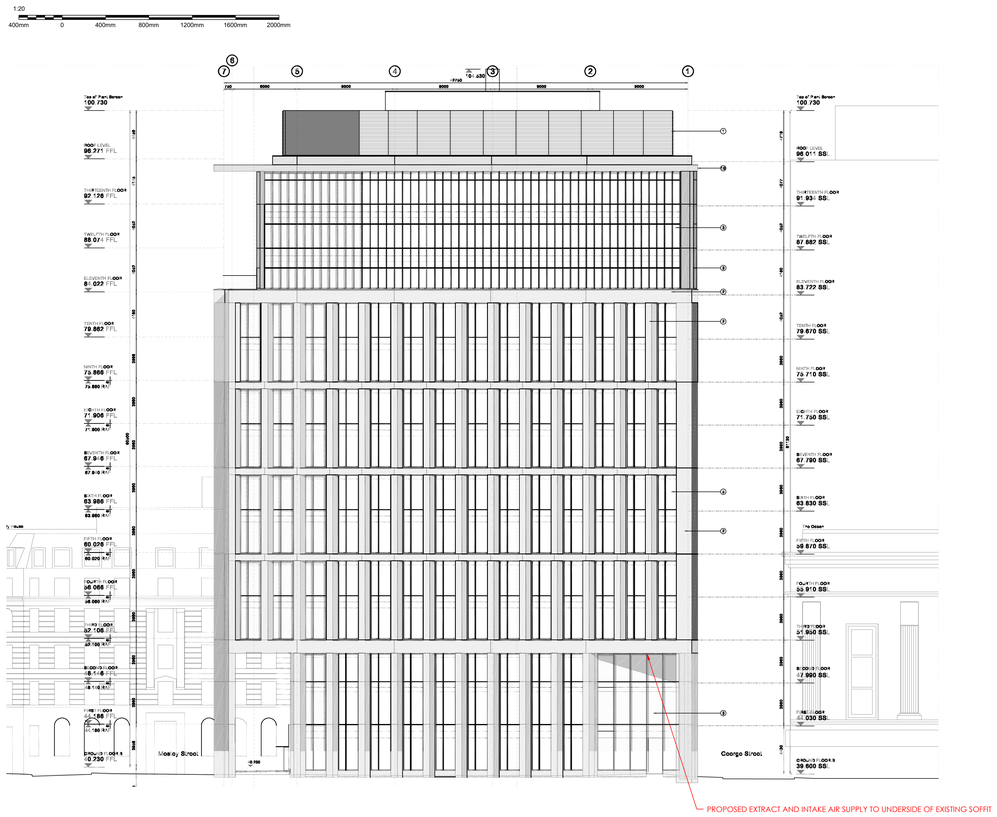

Existing/Proposed Elevation (Oxford Street Elevation)
Scale 1:20

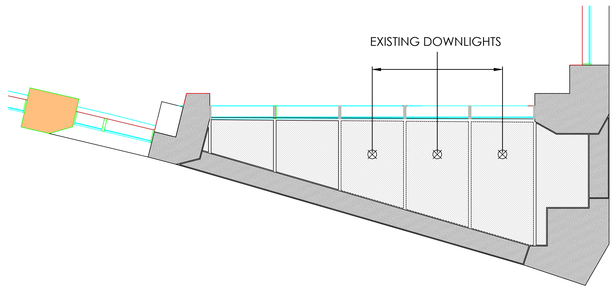

Existing Soffit Layout
Scale 1:50

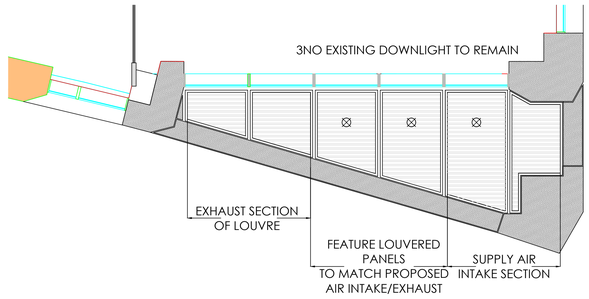

Proposed Soffit Layout
Scale 1:50

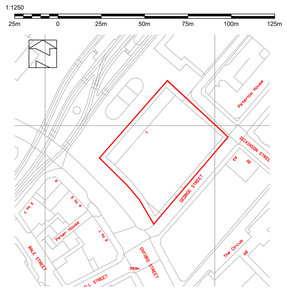

Location Plan 1:1250

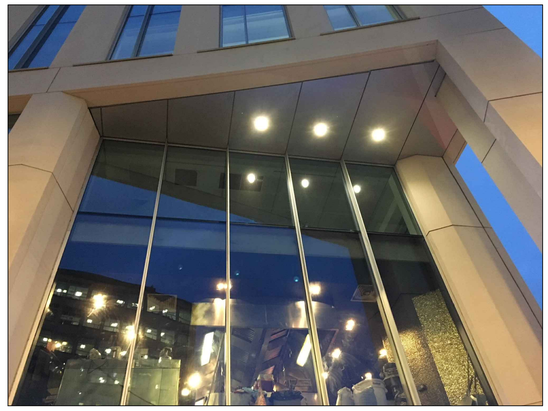

Existing Soffit

One St Peter's Square - South West Elevation

for approval

revision description

date
drawn by
checked by
project director
Phil Hannis

brief
produce Elevations for Planning

client
location
Wework
Kings Place

drawn by LH
checked by CH
project director Phil Hannis
scale As Indicated
sheet size A0
original issue date

building surveyed by TSK ☐ by
date

no dimensions to be scaled from this drawing unless otherwise stated
all dimensions to be checked on site.

drawing title
Existing/Proposed Louvered Soffit Details

drawing no.
revision
54383 - ELE-SW02 -

TSK

The TSK Group Ltd
E : info@tsk@tskgroup.co.uk
W : www.tskgroup.co.uk

Manchester
M50 2UW
T : +44(0)161 872 0298

London
WC2B 4HN
T : +44(0)20 7489 7656

Drawing Status

critical design control points :
check 1 — Sent to client stakeholders
check 2 — Client design freeze / output verification
check 3 — Sit out / design validation