


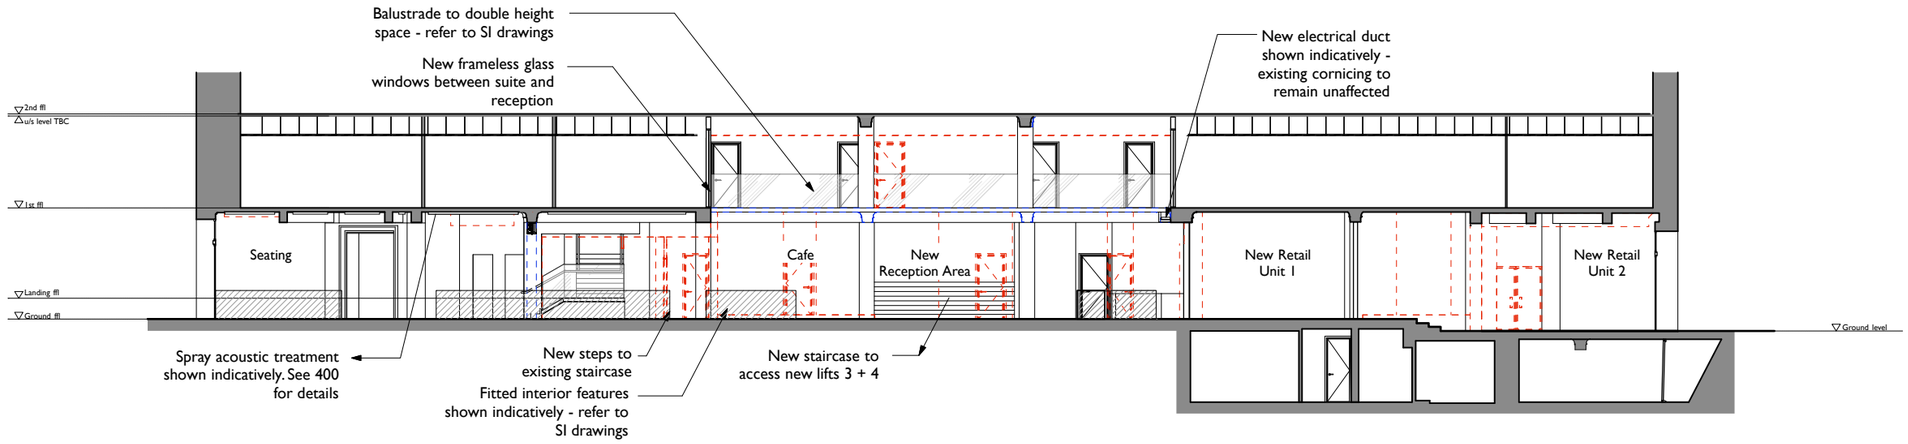

COPYRIGHT OF ATELIER MB LTD
DO NOT SCALE FROM THIS DRAWING
DIMENSIONSTO BE CHECKED ON SITE

Key

- Existing
- Proposed
- Existing To Be Removed - Non Original Fabric
- Existing To Be Removed - Original Fabric
- Drawing reference 1/312 (TBC)

E Nov 15	Electrical duct route indicated
D Sept 15	Staircase altered to remove second flight of stairs.
C Aug 15	Ramp and stairs removed; frameless windows, steps and retail unit wall added. Downstand beams shown. Ceilings updated
B Jul 15	Internal ramp and stairs shown
A Jul 15	Alterations following site survey

Sunlight House

Section AA
Proposed

scheme	1538
drwg no.	**P(300)**
rev	E
scale	**1:200@A3 unless labelled**
date first drawn	Jun 15
drawn	MM

***SK** sketch **P** proposed **T** tender **C** construction **AB** asbuilt*

www.ateliermb.co.uk
t 0161 236 0051
e architect@ateliermb.co.uk

Atelier MB
Urban Architects