

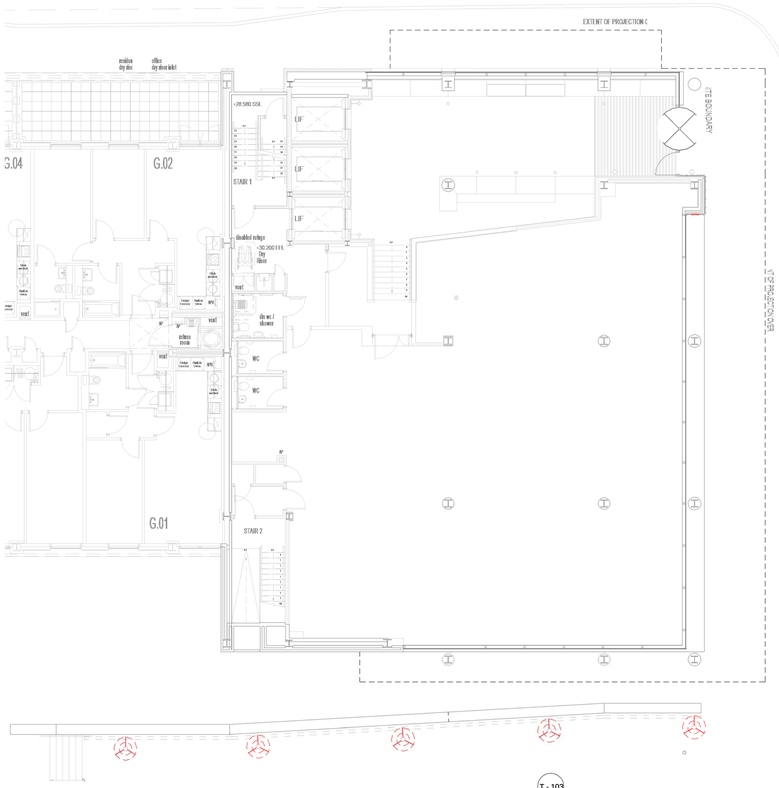


LEVEL_00_Existing
1 : 100

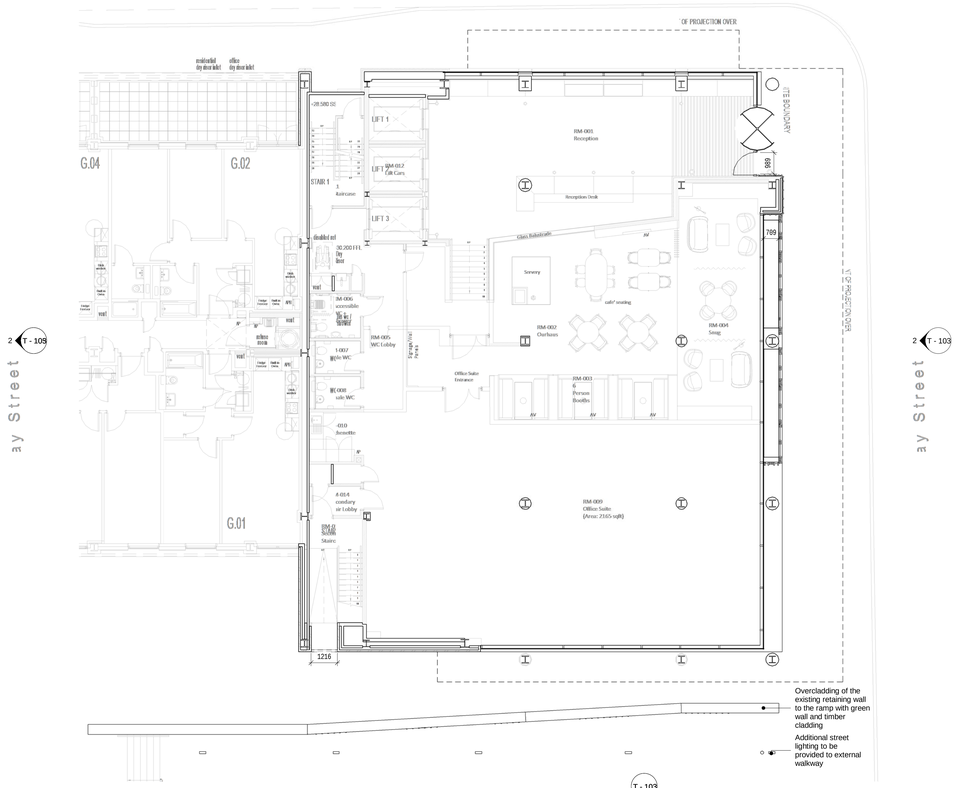


LEVEL_00_Proposed
1 : 100

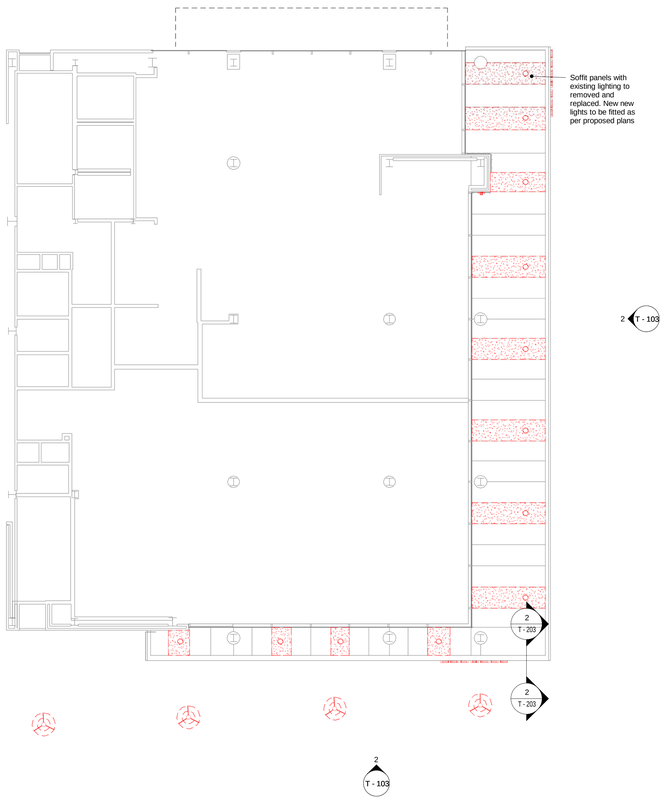

Level 00 -
1 : 100

0 1m 2m 5m
1:100

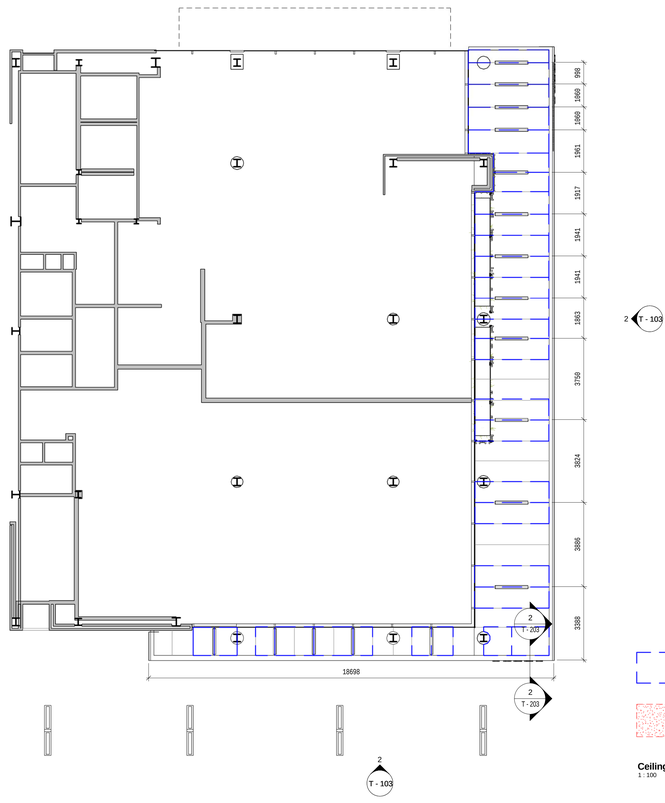

Ceiling panels outlined in blue boundary to be replaced with new light fitting between panels

Ceilings with red line boundary indicate panel with existing light fitting to removed and replaced with new panel

Ceiling Panel Key
1 : 100

notes

1. DO NOT SCALE FROM THIS DRAWING - USE FIGURED DIMENSIONS ONLY.
2. TO BE READ IN CONJUNCTION WITH ALL OTHER CONSULTANTS / SPECIALISTS DRAWINGS. REPORT ANY DISCREPANCIES BEFORE AFFECTED WORK COMMENCES.
3. ALL SETTING OUT DIMENSIONS TO BE CHECKED ON SITE BY CONTRACTOR BEFORE WORK COMMENCES.

TENDER

revisions		date; issue by; check		
A	Updates made to existing facade elevations to reflect existing Autocad Drawings	21.02.218	OT	SK

client: Orchard Street investment Management LLP

project: Bauhaus

drawing title: Existing and Proposed Plans

drawing number: **017109_T - 102**

revision: A

drawing status: Tender

scale: 1 : 100 @ A0

date: 10/07/2017

drawn by: OT

checked by: LM

seven architecture

seven architecture offices at:
61 Oxford Street, **MANCHESTER,** M1 6EQ
t: (0161 236 5605
Clarendon House, Victoria Avenue, **HARROGATE,** North Yorks, HG1 1DY
t: (0)423 709 907
24 Greville Street, **LONDON**, EC1N 8SS
t: (020) 036 0691
Galeri 6, Doc Victoria, **CAERNARFON,** Gwynedd, LL55 1SQ
t: 01286 685 253
www.sevenarchitecture.co.uk