
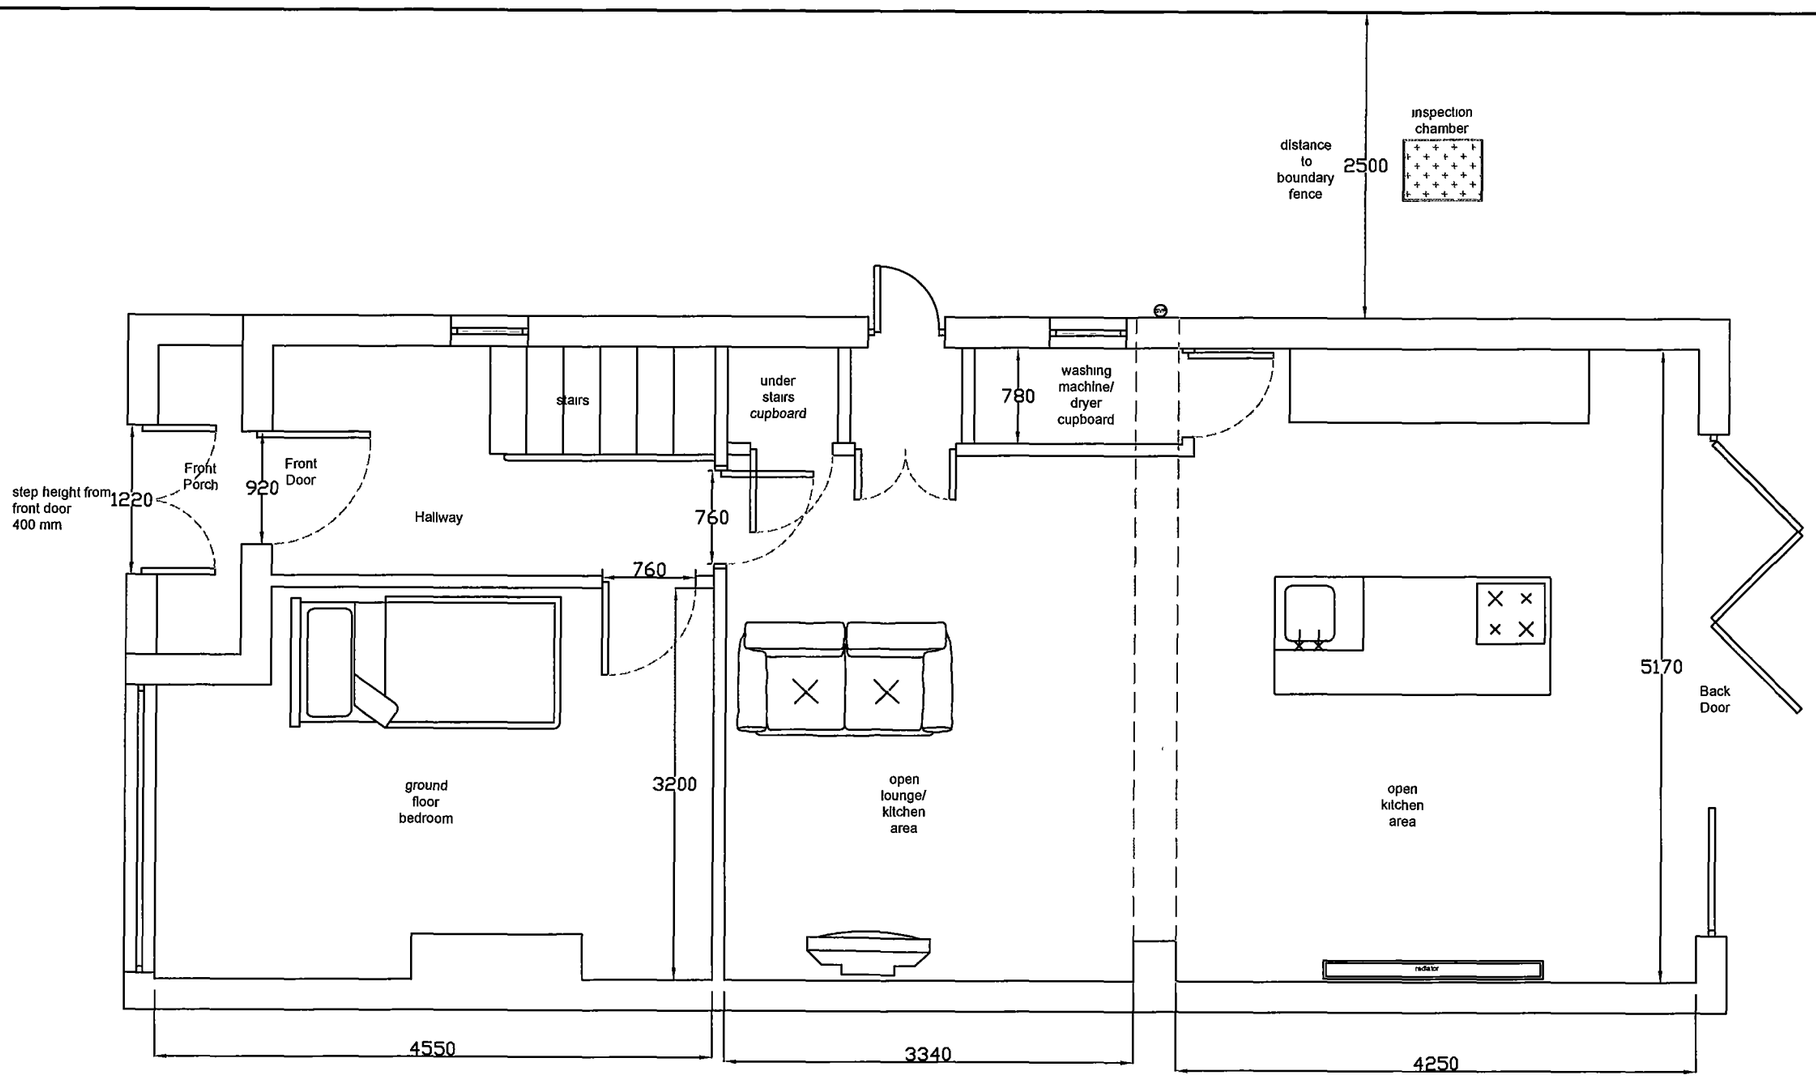


EXISTING LAYOUT

Manchester Equipment and Adaptation Service **Unit 1, 29** **Poland Street** **Ancoats** **Manchester** **M4 6AZ**	Project: ground floor bathing facilities Miss Amber Dine 23a Burford Road Whalley Range Manchester M16 8EW	Drawn By: **DS** Scale: **1/50**	Date: ~~05/07/17~~ 19/2/18 Drawing No: **1**

MSIL Manchester's Service Independent Living

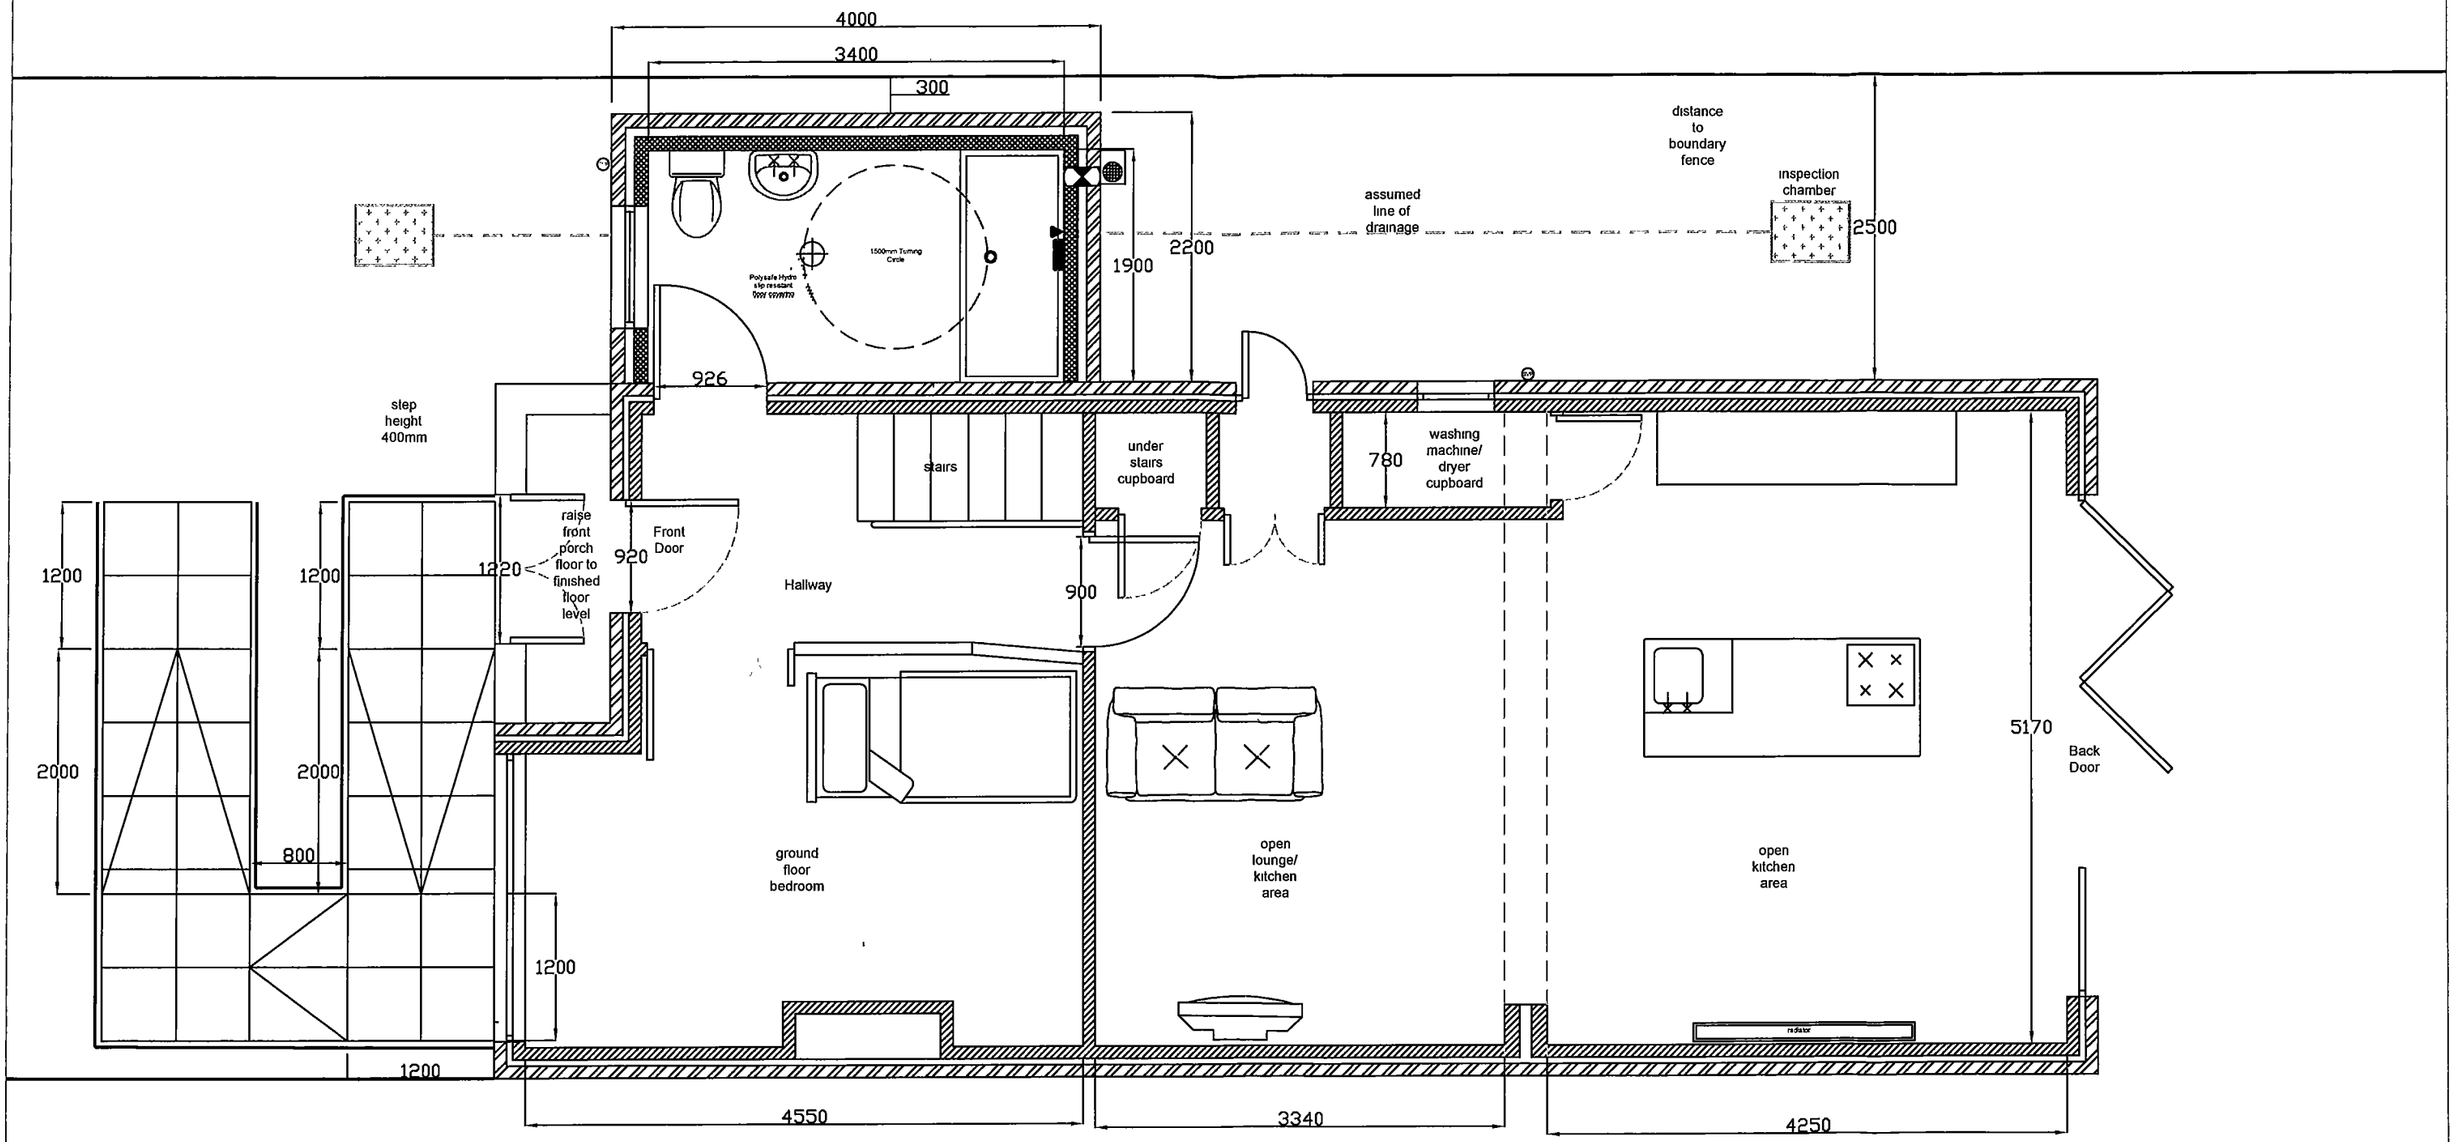


PROPOSED LAYOUT

Applicants Signature _____


Date _____

Manchester Service for independant living Unit 1, 29 Poland Street Ancoats Manchester M4 6AZ	Project· ground floor bathing facilities Miss Amber Dine 23a Burford Road Whalley Range Manchester M16 8EW	Drawn By· **DS**	Date. ~~08/08/17~~ 19/02/18
		Scale· **1/50**	Drawing No· 1


MSIL Manchester's Service Independent Living

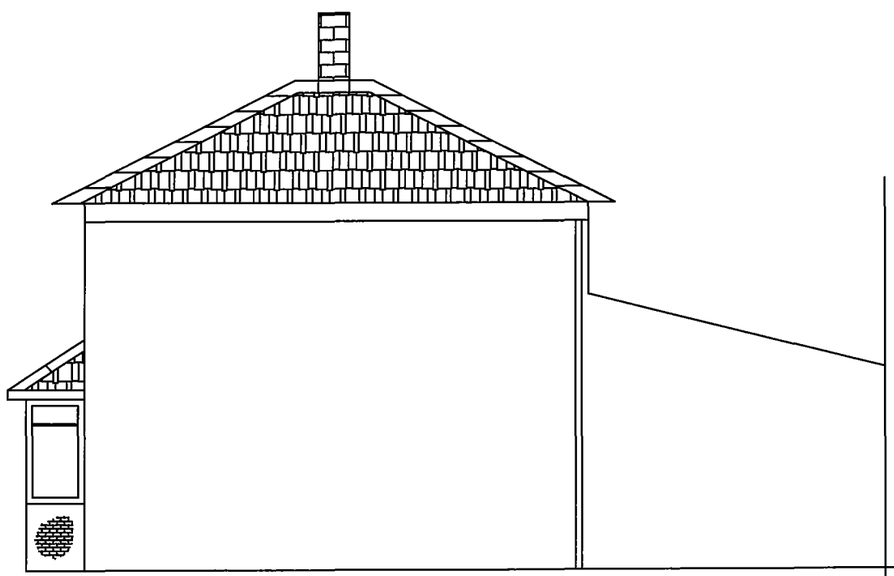

EXISTING SIDE
ELEVATION
(view from No 25)

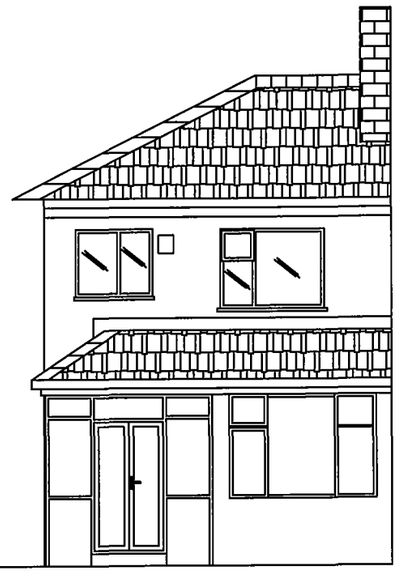

EXISTING FRONT
ELEVATION

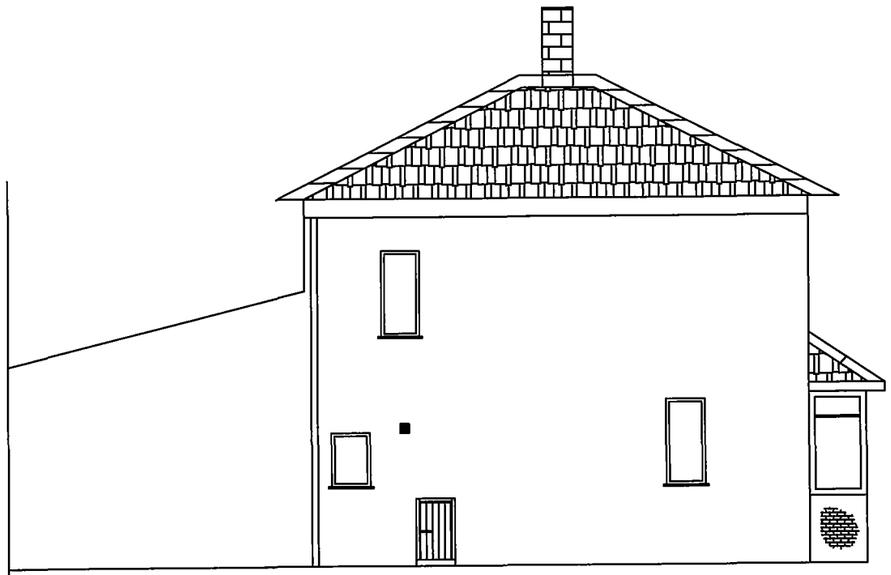

EXISTING SIDE
ELEVATION
(view from No 23)

Manchester
Service for
independant living
Unit 1, 29
Poland Street
Ancoats
Manchester
M4 6AZ

Project: Ramp to front door
Miss Amber Dine
23a Burford Road
Whalley Range
Manchester
M16 8EW


Drawn By: **DS**

Date: ~~08/08/17~~ 19/2/18

Scale: **1/100**

Drawing No: **1**


MSIL
Manchester's
Service
Independent
Living

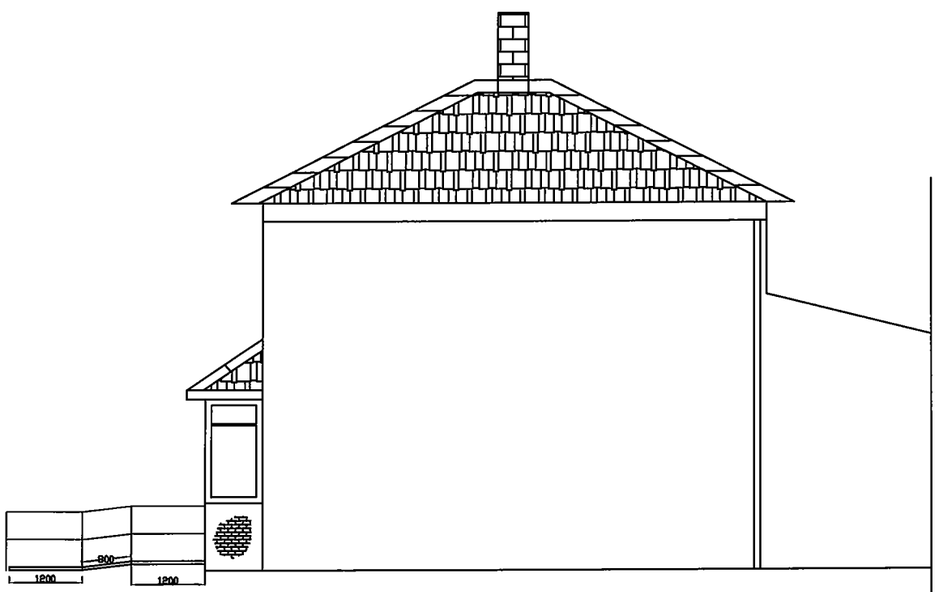

PROPOSED SIDE
ELEVATION
(view from No 25)



PROPOSED FRONT
ELEVATION

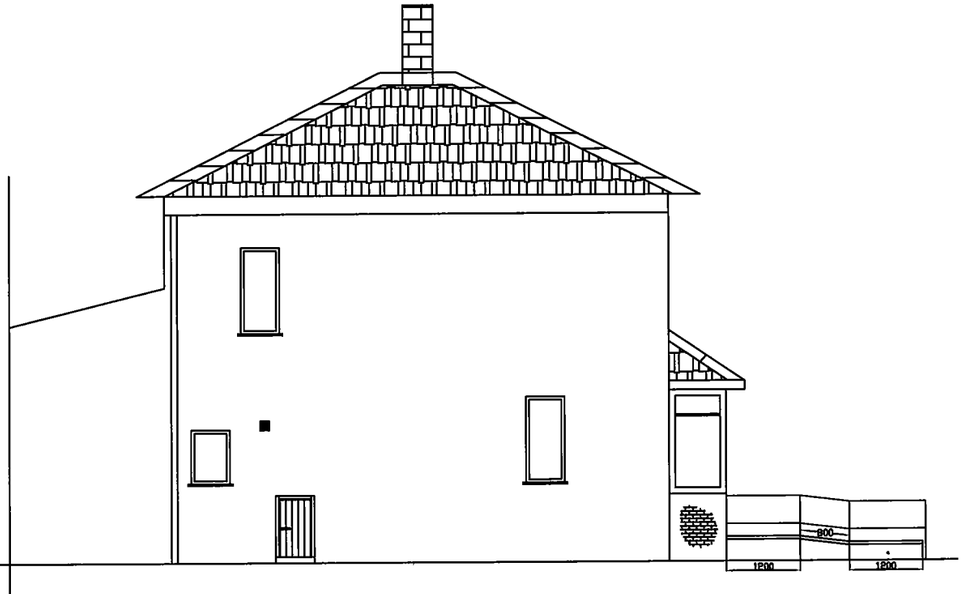

PROPOSED SIDE
ELEVATION
(view from No 23)

Manchester Service for independant living Unit 1, 29 Poland Street Ancoats Manchester M4 6AZ	Project· Ramp to front door Miss Amber Dine 23a Burford Road Whalley Range Manchester M16 8EW	Drawn By. **DS**	Date: ~~08/08/17~~ 14/2/18
		Scale: **1/100**	Drawing No: **1**

MSIL
Manchester's
Service
Independent
Living