


DO NOT SCALE FROM THIS DRAWING. USE GIVEN DIMENSIONS ONLY.
ALL DIMENSIONS ARE TO BE CHECKED ON SITE BY THE CONTRACTOR.
ANY DIMENSIONAL DISCREPANCIES TO BE REPORTED BACK TO HEALEY CONSULTING PRIOR TO PROCEEDING WITH CONSTRUCTION

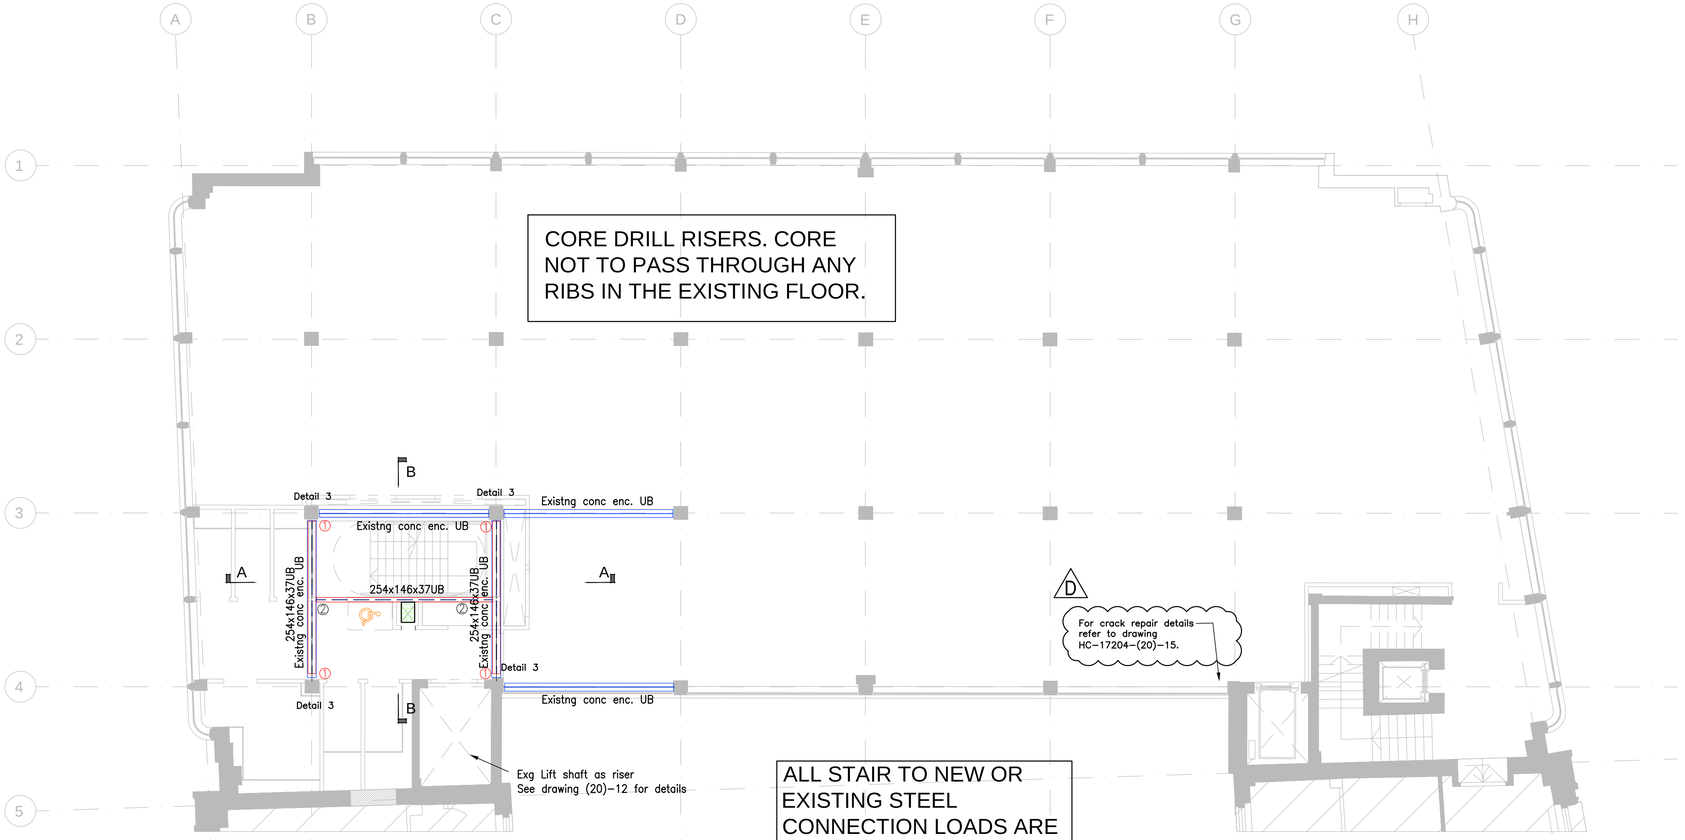




SECTION A-A (1:100)

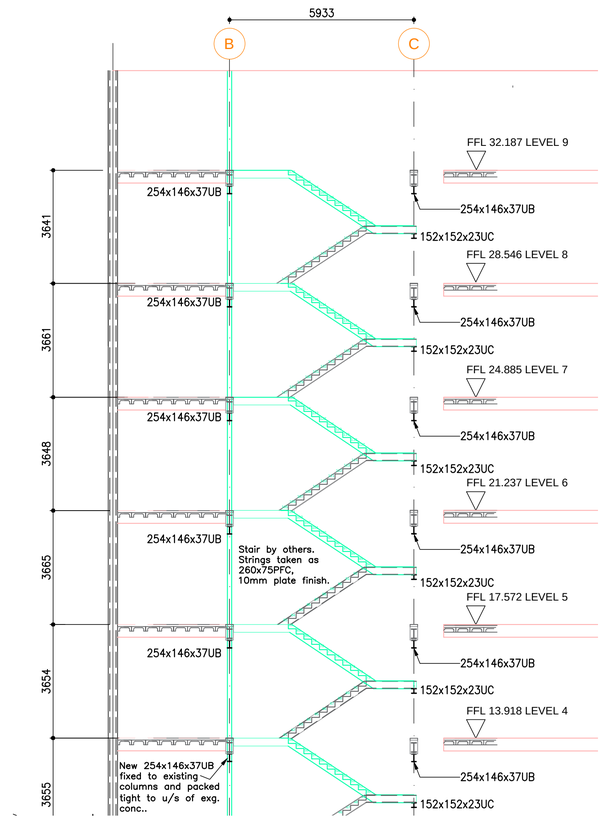



SECTION B-B (1:100)

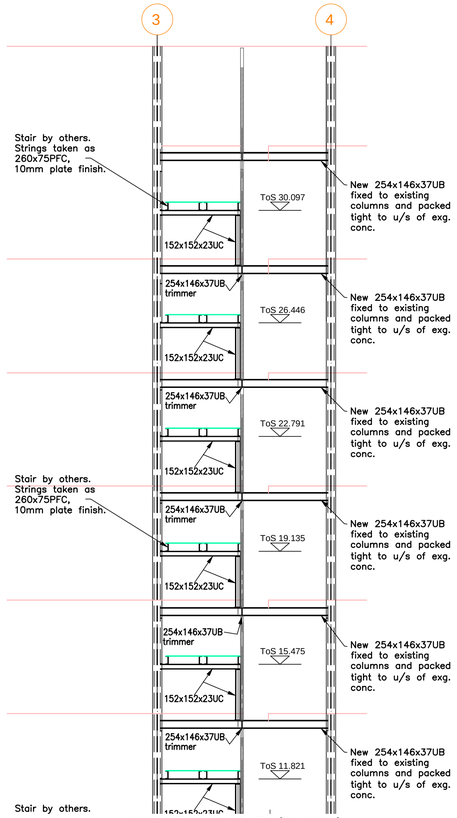

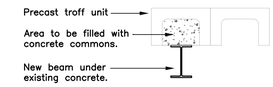
TYPICAL NEW BEAM LEVEL (1:20)

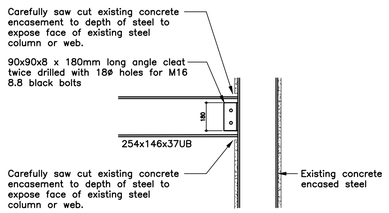



DETAIL①- NEW BEAM TO EXISTING CONCRETE CONNECTION DETAIL (1:20)

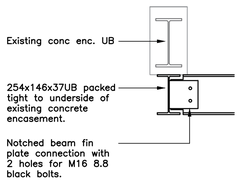



DETAIL②- NEW BEAM TO NEW BEAM CONNECTION DETAIL (1:20)

WORKS TO BE CARRIED OUT BETWEEN LEVEL 7 & UNDERSIDE LEVEL 8

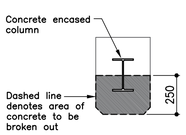


PLAN

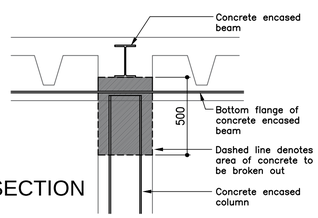


SECTION

DETAIL 3 (1:20)

| REV | DATE | BY | DETAILS OF REVISION |
|---|---|---|---|
| D | 02.02.18 | CR | ISSUED FOLLOWING SITE MEETING 30.01.18 |
| C | 25.10.17 | CR | BREAKING OUT DETAIL 3 ADDED |
| B | 04.10.17 | C.R. | TRIMMING STEEL AND DETAILS UPDATED |
| A | 04.09.17 | C.R. | Note added |

ARCHITECT / CLIENT
SHEPPARD ROBSON/NOMA

PROJECT
DANTZIC BUILDING
DANTZIC STREET
MANCHESTER

TITLE
PROPOSED TRIMMING DETAILS
FOR NEW STAIR AND RISERS
PROPOSED FOURTH FLOOR LEVEL 7

DRAWN BY: CR
DATE: 29.08.17
SCALE: SHOWN@A1
REVISION: D

DRAWING NO.
HC-17204-(20)-07

HEALEY CONSULTING
Brunel House
63 Dale Street
Milnrow
Rochdale
OL16 3NJ
Tel: 01706 343961
Fax: 01706 343981
email: office@healeyconsulting.co.uk
copyright: Healey Consulting

HEALEY consulting
structural engineering consultants

A1 size drawing sheet (807mm x 584mm) scale is approx. double at A3 size