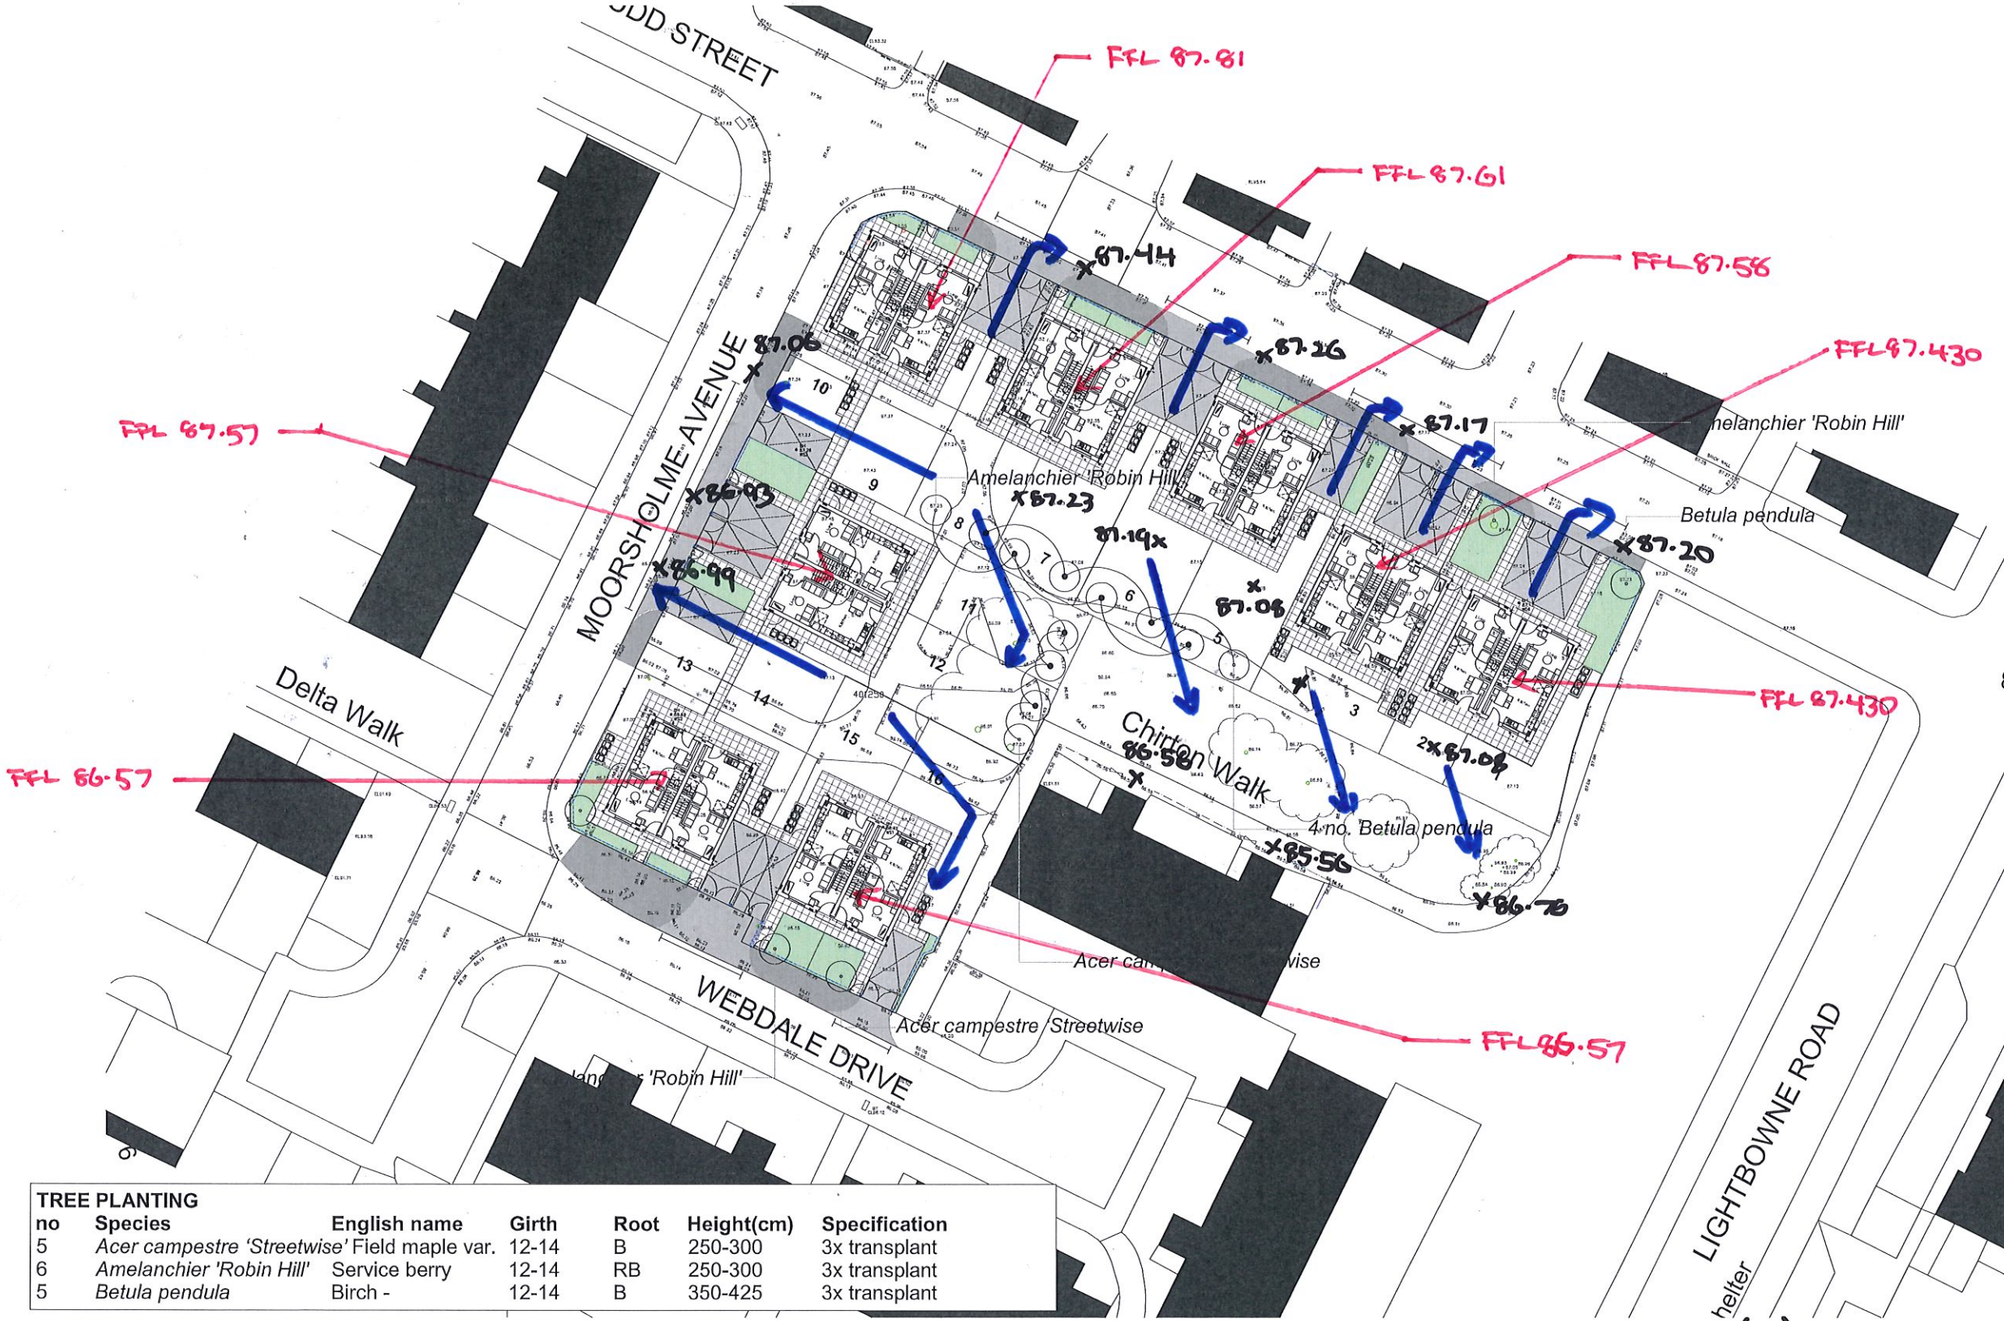

Key

- Front Boundary - Low wall & railings
- Rear Boundary - 2100mm High Fence
- 2000mm Privacy Screen
- 1800mm Intermediate Fence
- 1100mm Intermediate railing

TREE PLANTING

no	Species	English name	Girth	Root	Height(cm)	Specification
5	*Acer campestre 'Streetwise'*	Field maple var.	12-14	B	250-300	3x transplant
6	*Amelanchier 'Robin Hill'*	Service berry	12-14	RB	250-300	3x transplant
5	*Betula pendula*	Birch -	12-14	B	350-425	3x transplant

Ordnance Survey, (c) Crown Copyright 2017. All rights reserved. Licence number 100022432

P060(RS)-CAN-XX-XX-SK-C-0100

OVERLAND FLOW ROUTES

North N

Scale 543210

Rev.	Date	Description	Drwn.

Note :
Do not scale off this drawing. Do not rely on this drawing for purposes other than the recorded 'Status'. Constructors must be familiar with the client's building asbestos register ahead of facilitating any work contained on this drawing. This drawing is copyright of HLP Architects & Designers & must not be reproduced unless specifically agreed in writing.

Office Liverpool Nottingham Newcastle Preston
Liverpool
Address
98-100 Duke Street
Post Code
L1 5AG
Tel
0151 708 8944
Website
www.hlpdesign.com

Drawing Title
PROPOSED SITE LAYOUT
Project
North Manchester New Build - Rudd Street
Client
Willmott Partnership Homes

Scales @ A3	Date	Drawn	Check
1:500	21.03.2017	tea	DR

Job Number Drg. No - Revision
2777 ~~P060(RS)-HLP-xx-xx-DR-A-0002~~
Status
BUILDING REGS

Halsall Lloyd Partnership
ARCHITECTS & DESIGNERS