COSTA DRIVE THRU

MANCHESTER AIRPORT, SUNBANK LANE


(FORMERLY ALTRINCHAM, SUNBANK LANE)

BENSON SIGNS

PACK REVISION 3

PAR APPROVED - DEC 2017

LOCATION PLAN

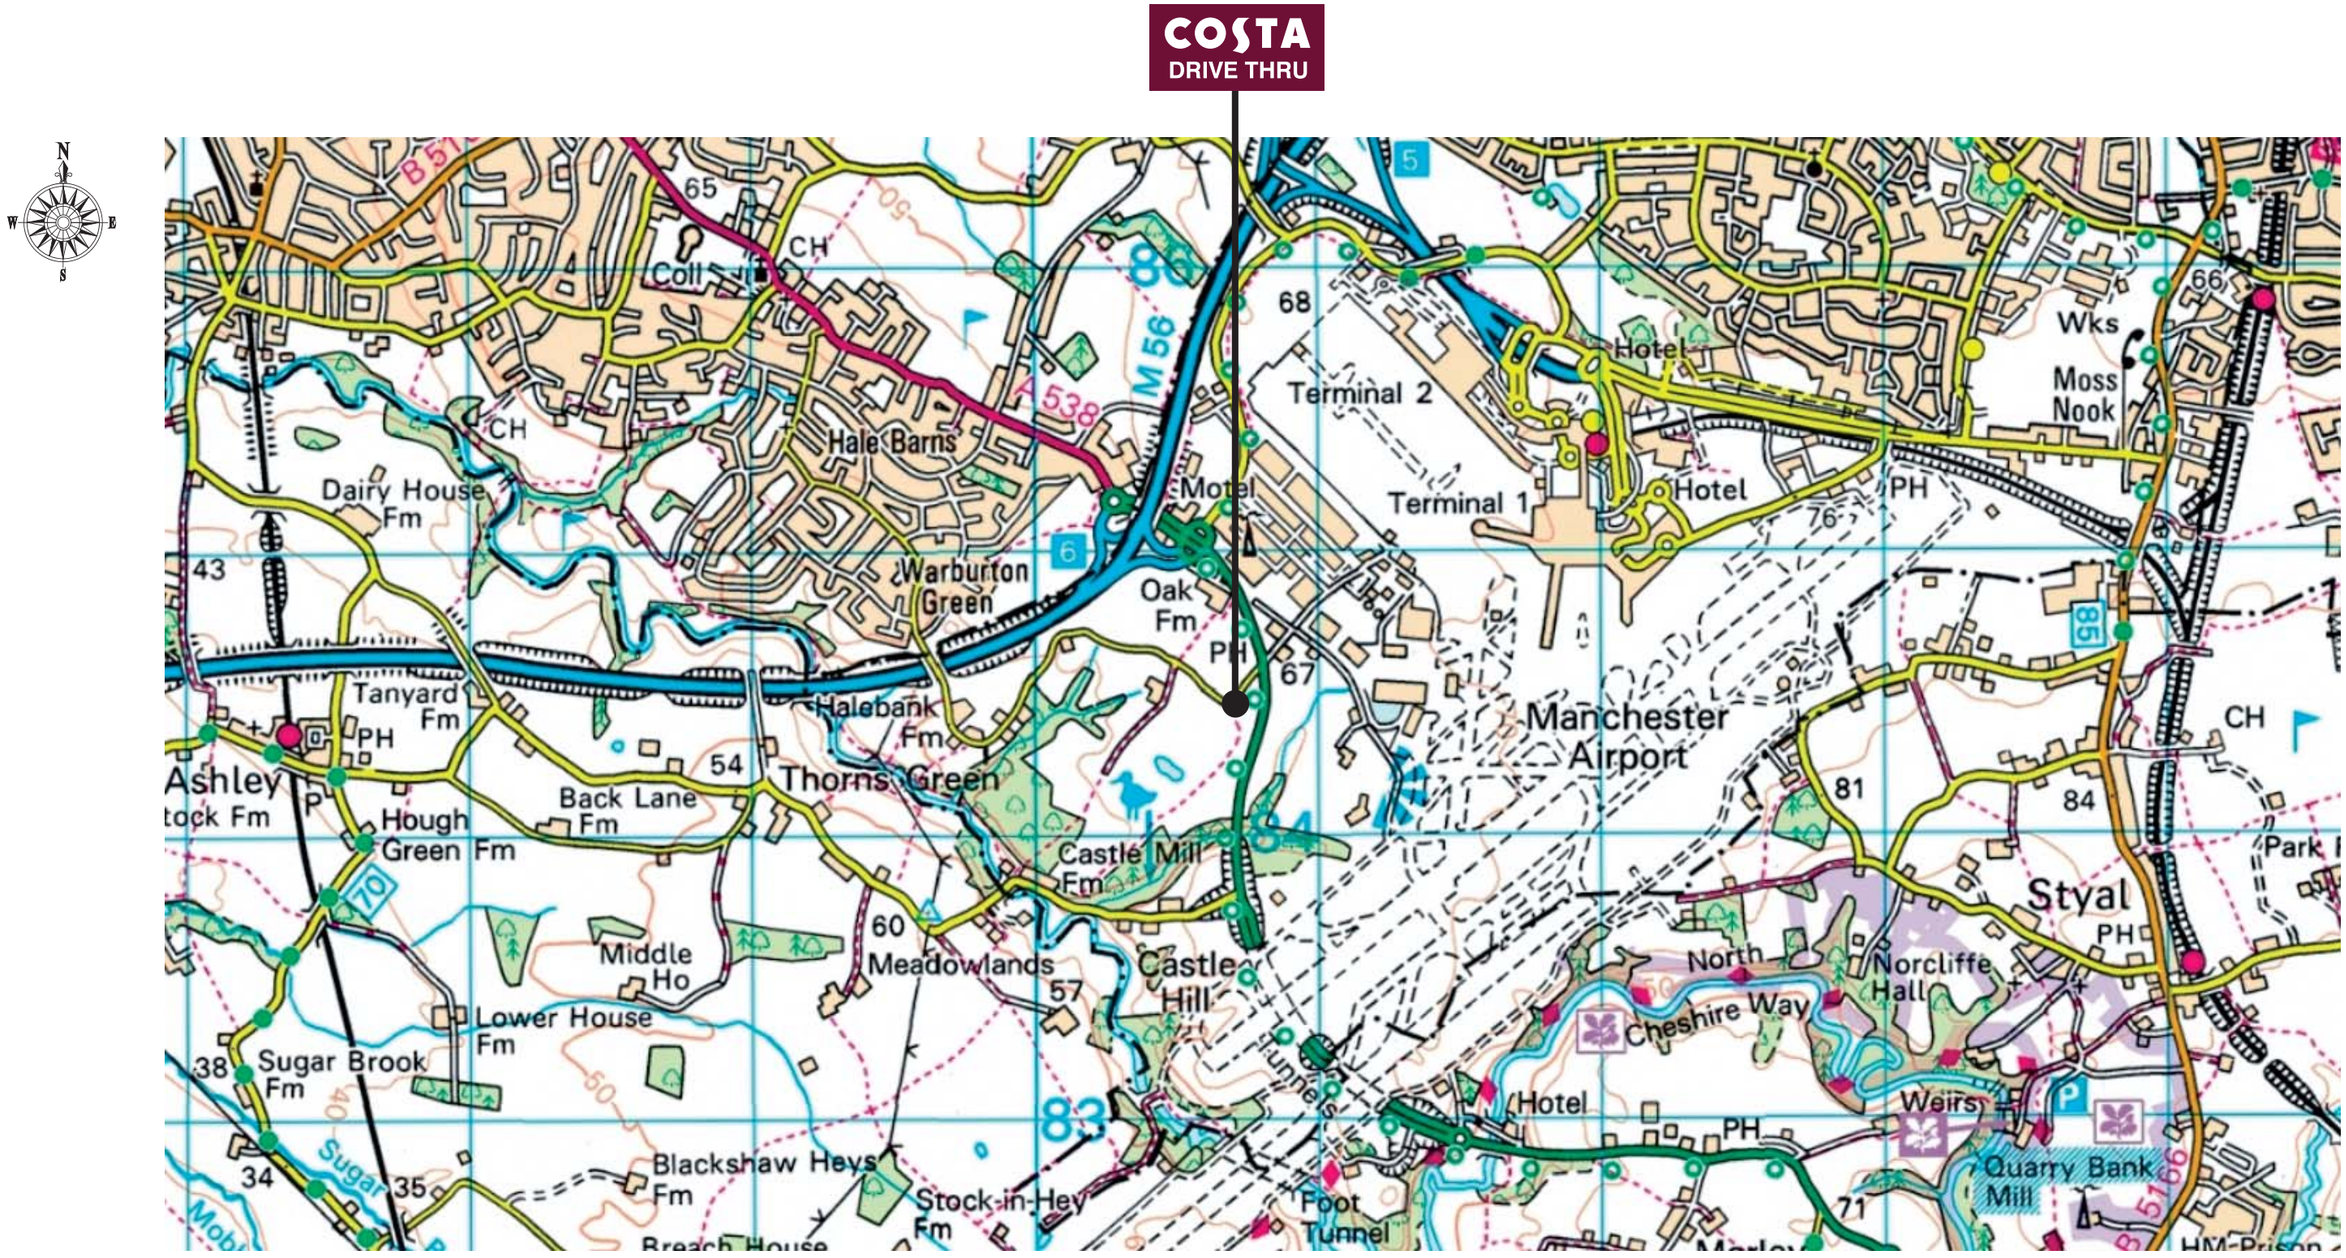

PACK REVISION 3

ANY COLOURS SHOWN ARE INDICATIVE ONLY AND ARE NOT TRUE REPRESENTATIONS OF THE FINISHED PRODUCT

THIS DRAWING IS THE PROPERTY OF CHRIS BENSON SIGNS LIMITED COPYRIGHT IS RESERVED BY THEM AND IS ISSUED ON THE CONDITION THAT IT IS NOT COPIED OR DISCLOSED BY OR TO ANY UNAUTHORISED PERSONS WITHOUT PRIOR CONSENT IN WRITING OF CHRIS BENSON SIGNS LIMITED.

96 - 98 GREAT HOWARD STREET,
LIVERPOOL, L3 7AX

CLIENT	JOB			
COSTA	DRIVE THRU, SUNBANK LANE, ALTRINCHAM			
DATE	SCALE	DRAWN	REV.	DWG No.
20.11.2017	AS SHOWN @ A3	I.B.		26666

Tel: 0151-298 1567 • Fax: 0151-298 1568 • Web site: www.benson-signs.co.uk • E-mail: info@benson-signs.co.uk

BENSON SIGNS

SURVEY PHOTOS



A



B



C



D



E



F

REFER TO SURVEY AERIAL VIEW FOR PHOTO POSITIONS

ANY COLOURS SHOWN ARE INDICATIVE ONLY AND ARE NOT TRUE REPRESENTATIONS OF THE FINISHED PRODUCT

THIS DRAWING IS THE PROPERTY OF CHRIS BENSON SIGNS LIMITED COPYRIGHT IS RESERVED BY THEM AND IS ISSUED ON THE CONDITION THAT IT IS NOT COPIED OR DISCLOSED BY OR TO ANY UNAUTHORISED PERSONS WITHOUT PRIOR CONSENT IN WRITING OF CHRIS BENSON SIGNS LIMITED.

96 - 98 GREAT HOWARD STREET,
LIVERPOOL, L3 7AX


CLIENT	JOB			
COSTA	DRIVE THRU, SUNBANK LANE, ALTRINCHAM			
DATE	SCALE	DRAWN	REV.	DWG No.
20 . 11 . 2017	AS SHOWN @ A3	I.B.		26666

Tel: 0151-298 1567 • Fax: 0151-298 1568 • Web site: www.benson-signs.co.uk • E-mail: info@benson-signs.co.uk

BENSON SIGNS

SURVEY
AERIAL VIEW

not to scale

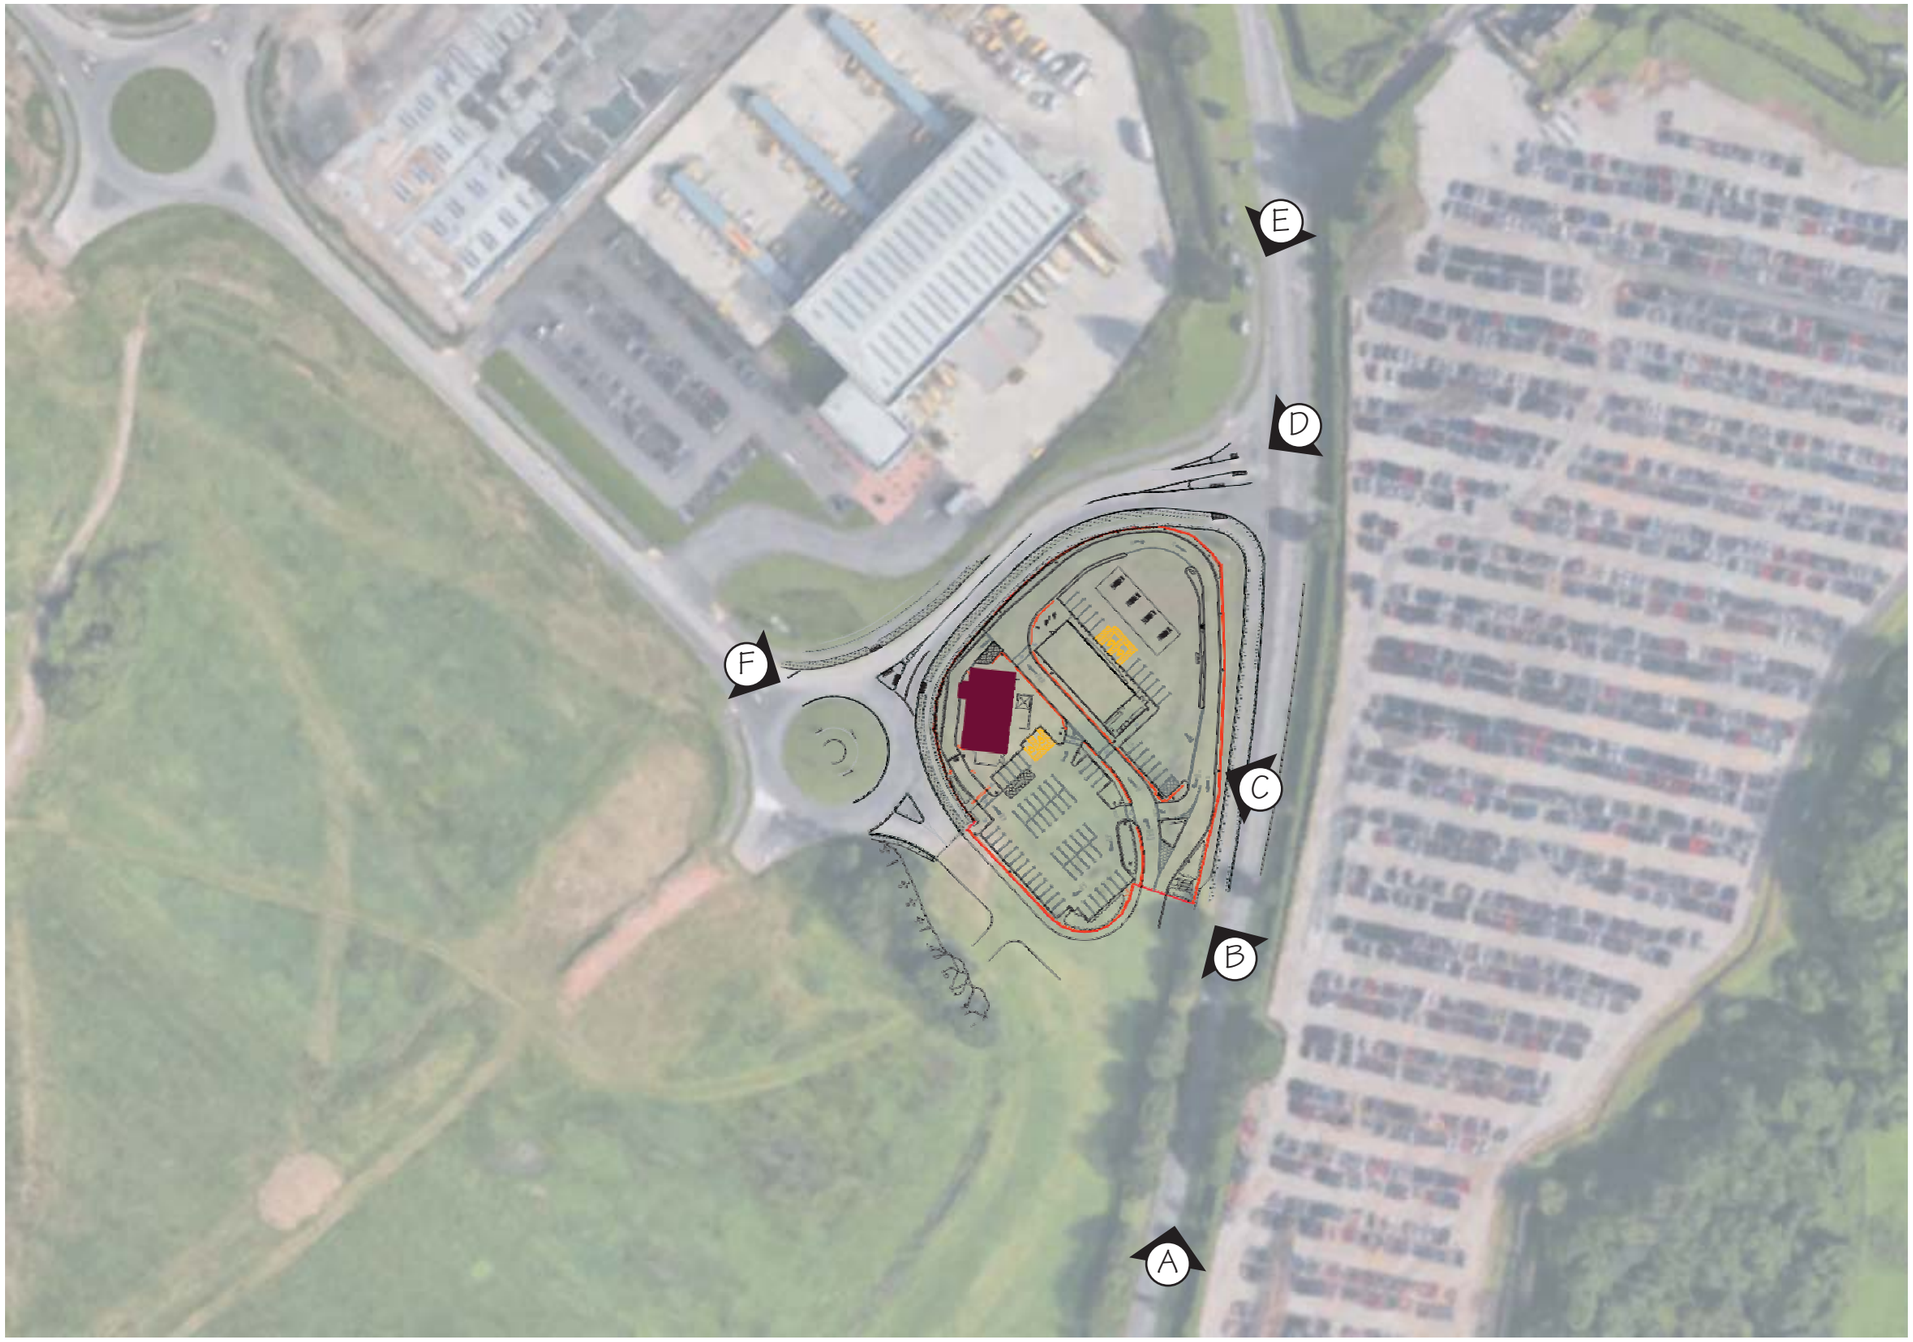

ANY COLOURS SHOWN ARE INDICATIVE ONLY AND ARE NOT TRUE REPRESENTATIONS OF THE FINISHED PRODUCT

THIS DRAWING IS THE PROPERTY OF CHRIS BENSON SIGNS LIMITED COPYRIGHT IS RESERVED BY THEM AND IS ISSUED ON THE CONDITION THAT IT IS NOT COPIED OR DISCLOSED BY OR TO ANY UNAUTHORISED PERSONS WITHOUT PRIOR CONSENT IN WRITING OF CHRIS BENSON SIGNS LIMITED.

96 - 98 GREAT HOWARD STREET,
LIVERPOOL, L3 7AX

CLIENT	JOB			
COSTA	DRIVE THRU, SUNBANK LANE, ALTRINCHAM			
DATE	SCALE	DRAWN	REV.	DWG No.
20.11.2017	AS SHOWN @ A3	I.B.		26666


Tel: 0151-298 1567 • Fax: 0151-298 1568 • Web site: www.benson-signs.co.uk • E-mail: info@benson-signs.co.uk

BENSON SIGNS

PROPOSED SITE PLAN

Scale 1:750



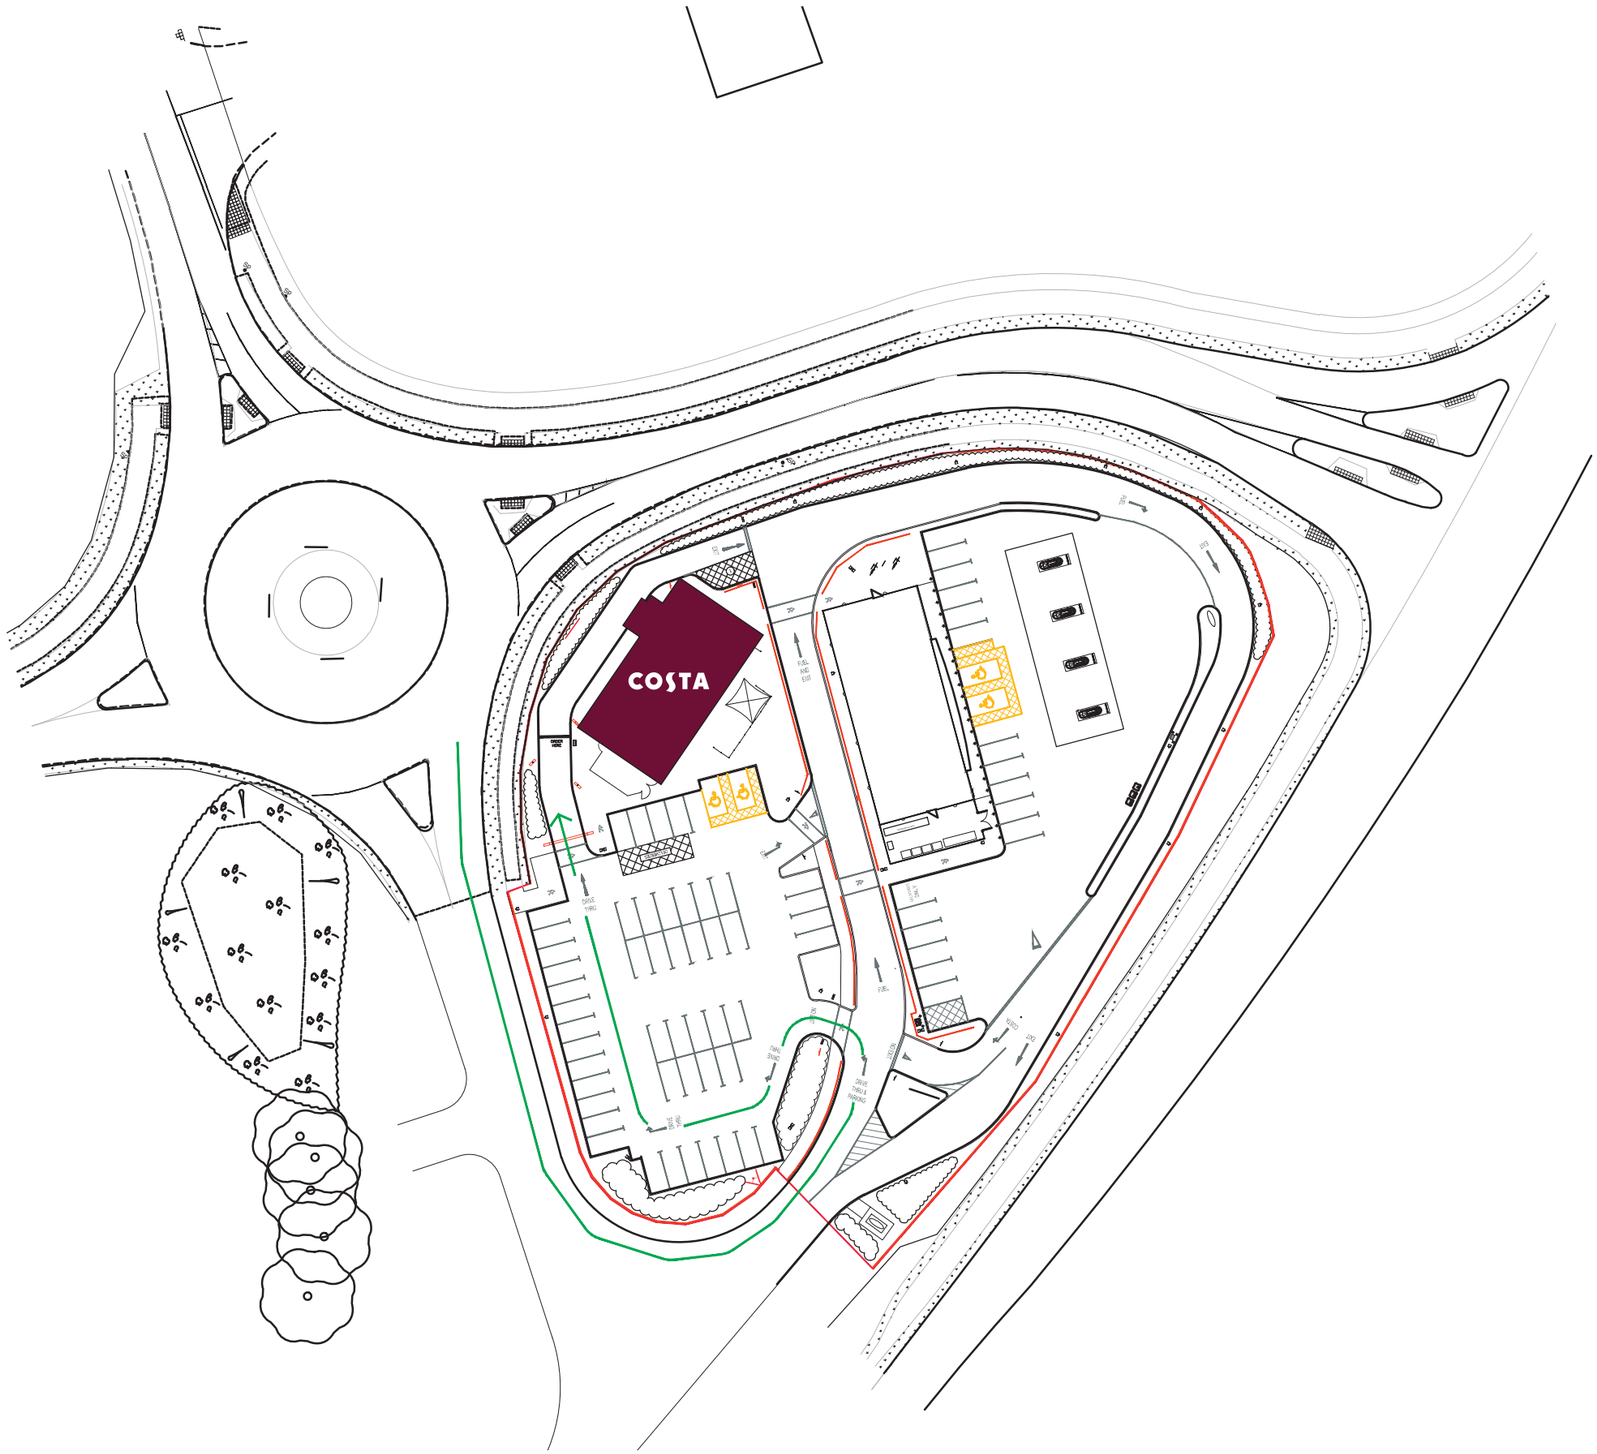

0m 50m

PACK REVISION 3

PAGE 5

ANY COLOURS SHOWN ARE INDICATIVE ONLY AND ARE NOT TRUE REPRESENTATIONS OF THE FINISHED PRODUCT

THIS DRAWING IS THE PROPERTY OF CHRIS BENSON SIGNS LIMITED COPYRIGHT IS RESERVED BY THEM AND IS ISSUED ON THE CONDITION THAT IT IS NOT COPIED OR DISCLOSED BY OR TO ANY UNAUTHORISED PERSONS WITHOUT PRIOR CONSENT IN WRITING OF CHRIS BENSON SIGNS LIMITED.

96 - 98 GREAT HOWARD STREET,
LIVERPOOL, L3 7AX


CLIENT	JOB			
COSTA	DRIVE THRU, SUNBANK LANE, ALTRINCHAM			
DATE	SCALE	DRAWN	REV.	DWG No.
20.11.2017	AS SHOWN @ A3	I.B.		26666

Tel: 0151-298 1567 • Fax: 0151-298 1568 • Web site: www.benson-signs.co.uk • E-mail: info@benson-signs.co.uk

BENSON SIGNS

PROPOSED SITE PLAN

Scale 1 : 500

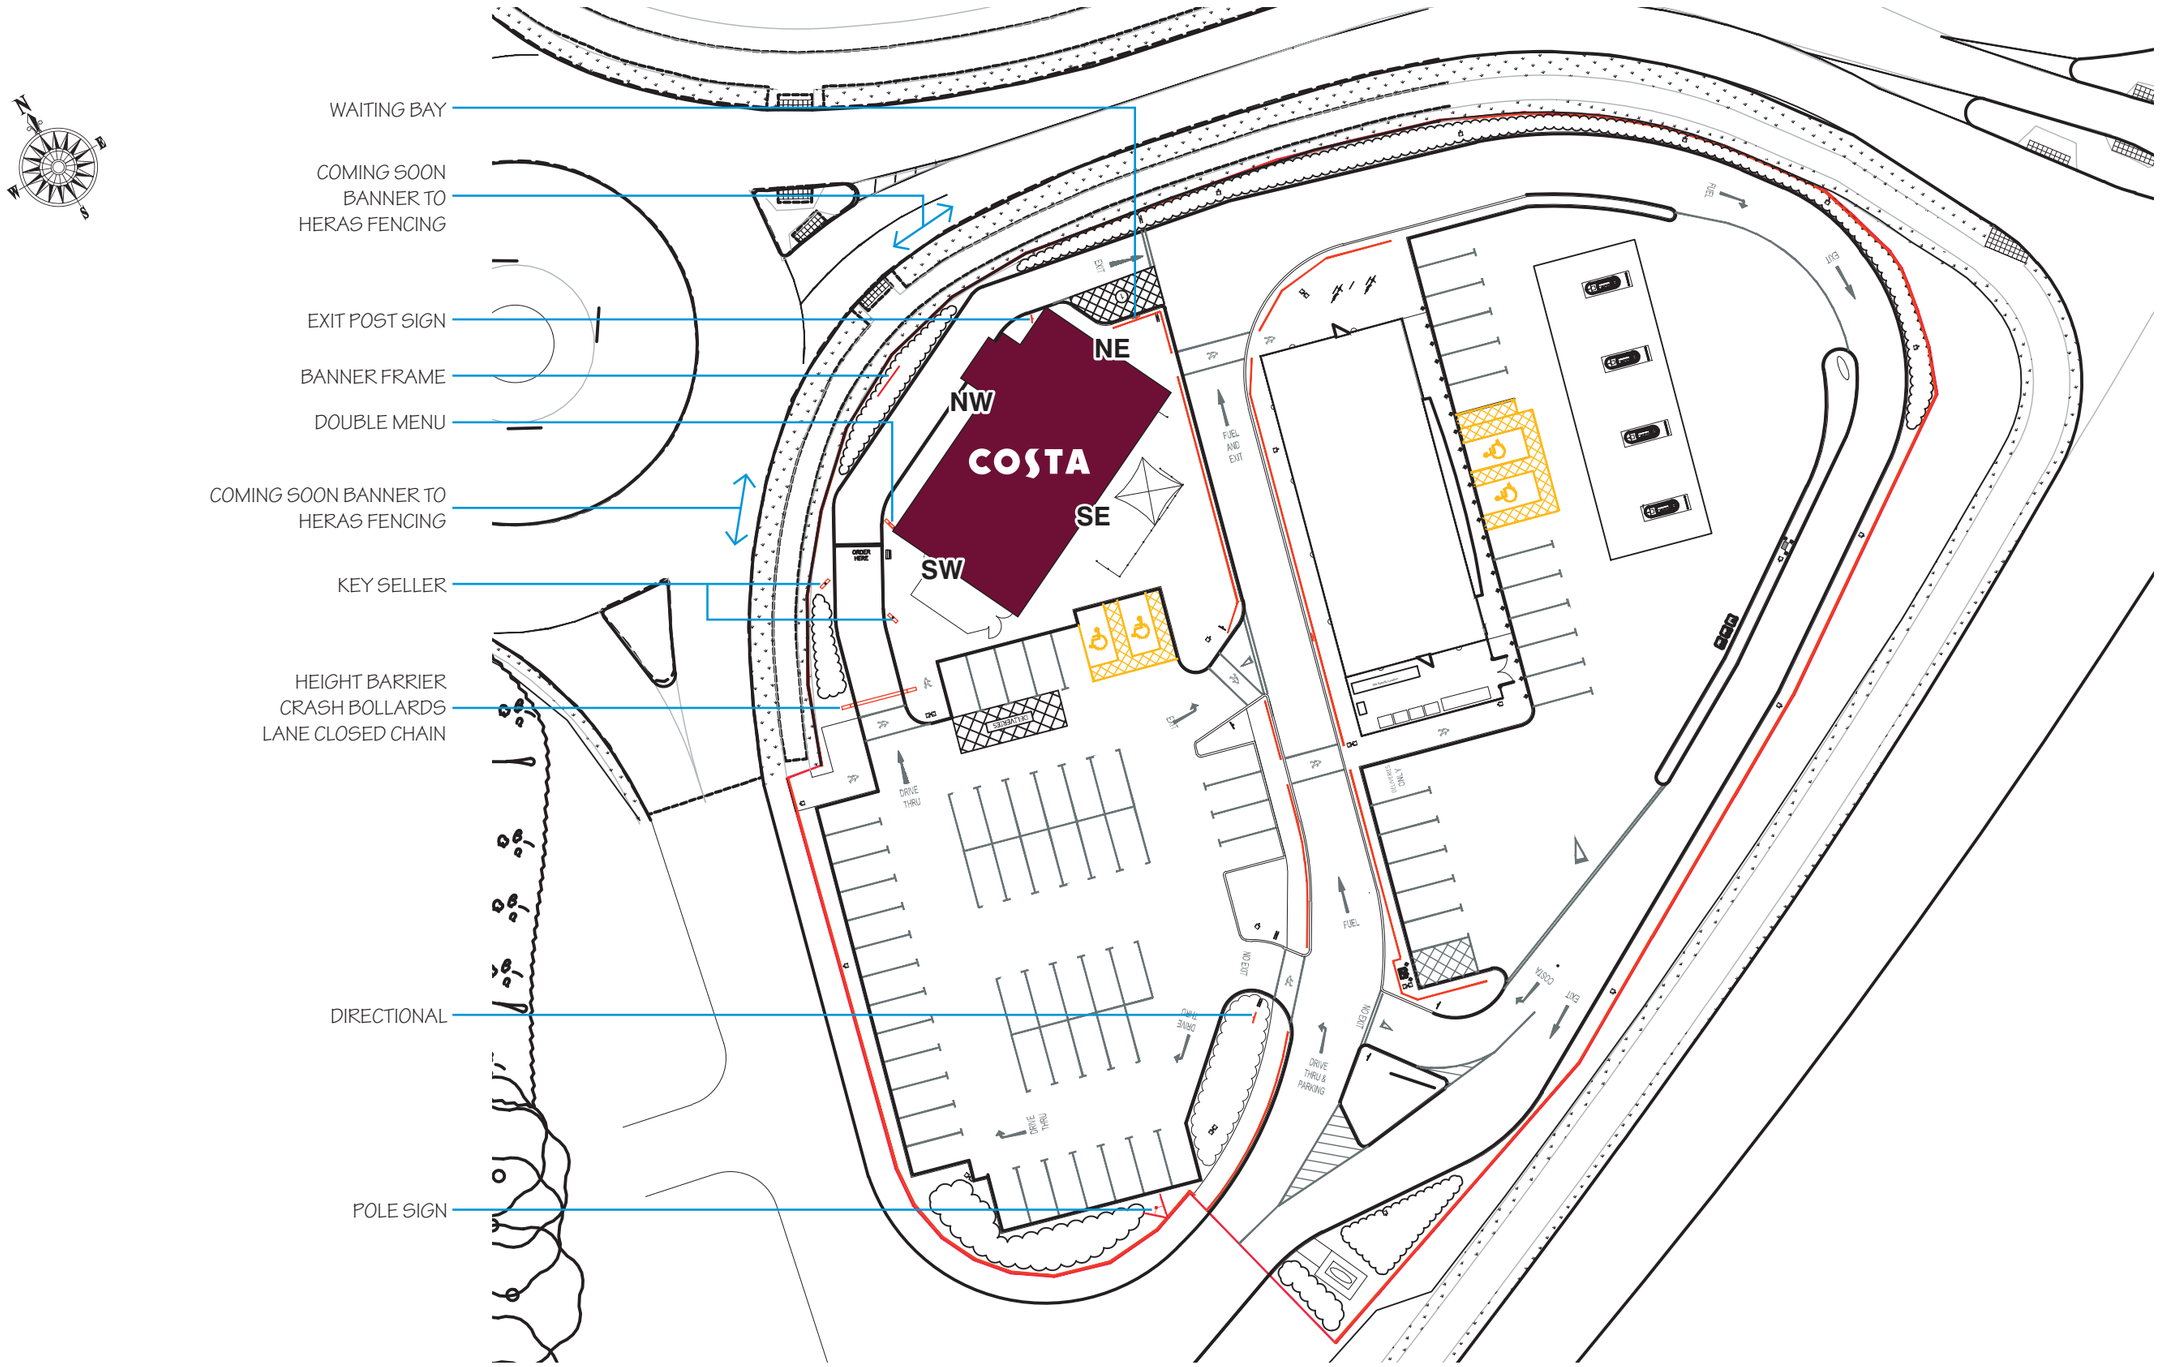

0m 25m

PACK REVISION 3

PAGE 6

ANY COLOURS SHOWN ARE INDICATIVE ONLY AND ARE NOT TRUE REPRESENTATIONS OF THE FINISHED PRODUCT

THIS DRAWING IS THE PROPERTY OF CHRIS BENSON SIGNS LIMITED COPYRIGHT IS RESERVED BY THEM AND IS ISSUED ON THE CONDITION THAT IT IS NOT COPIED OR DISCLOSED BY OR TO ANY UNAUTHORISED PERSONS WITHOUT PRIOR CONSENT IN WRITING OF CHRIS BENSON SIGNS LIMITED.

96 - 98 GREAT HOWARD STREET, LIVERPOOL, L3 7AX

CLIENT	JOB			
COSTA	DRIVE THRU, SUNBANK LANE, ALTRINCHAM			
DATE	SCALE	DRAWN	REV.	DWG No.
20.11.2017	AS SHOWN @ A3	I.B.		26666

Tel: 0151-298 1567 • Fax: 0151-298 1568 • Web site: www.benson-signs.co.uk • E-mail: info@benson-signs.co.uk

BENSON SIGNS

PROPOSED ELEVATIONS

Scale 1 : 150




SOUTH WEST ELEVATION



NORTH WEST ELEVATION

RED ROOF LETTERS
WITH TRAY BELOW
LETTERS 3470 x 870mm O\A
TRAY 3200 x 500mm

NORTH EAST ELEVATION

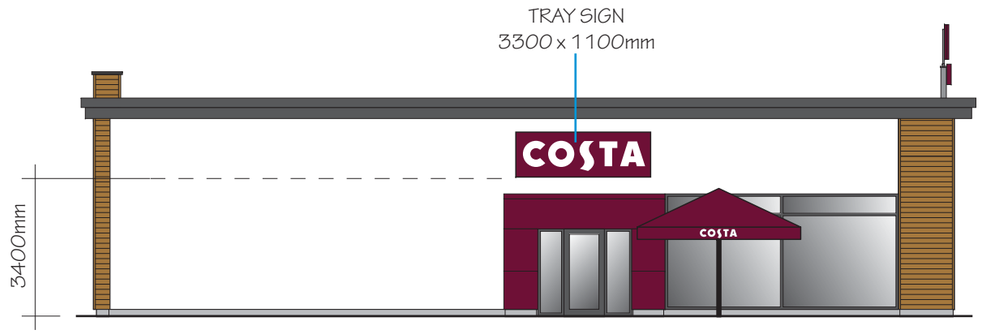

SOUTH EAST ELEVATION

0m 5m

PACK REVISION 3

ANY COLOURS SHOWN ARE INDICATIVE ONLY AND ARE NOT TRUE REPRESENTATIONS OF THE FINISHED PRODUCT

THIS DRAWING IS THE PROPERTY OF CHRIS BENSON SIGNS LIMITED COPYRIGHT IS RESERVED BY THEM AND IS ISSUED ON THE CONDITION THAT IT IS NOT COPIED OR DISCLOSED BY OR TO ANY UNAUTHORISED PERSONS WITHOUT PRIOR CONSENT IN WRITING OF CHRIS BENSON SIGNS LIMITED.


96 - 98 GREAT HOWARD STREET,
LIVERPOOL, L3 7AX

CLIENT	JOB			
COSTA	DRIVE THRU, SUNBANK LANE, ALTRINCHAM			
DATE	SCALE	DRAWN	REV.	DWG No.
20 . 11 . 2017	AS SHOWN @ A3	I.B.		26666


Tel: 0151-298 1567 • Fax: 0151-298 1568 • Web site: www.benson-signs.co.uk • E-mail: info@benson-signs.co.uk

BENSON SIGNS

TRAY SIGN

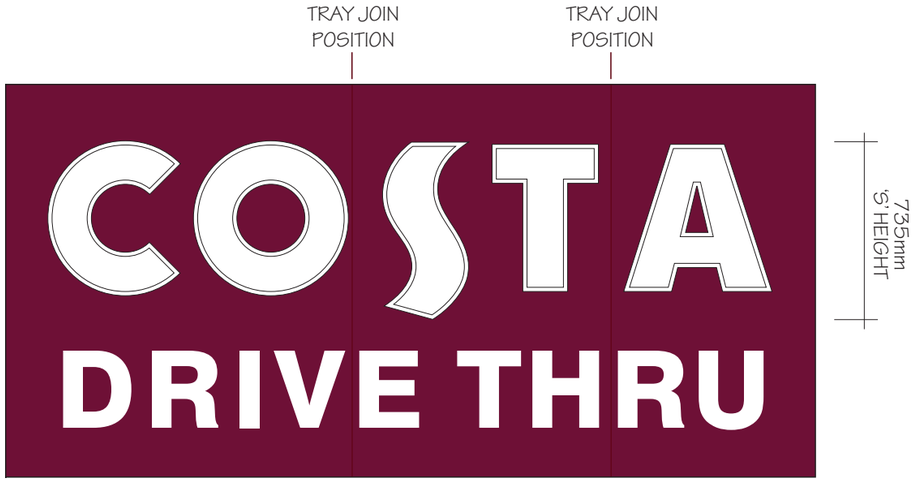


3300 x 1600mm WITH 100mm RETURNS.
Scale 1 : 25

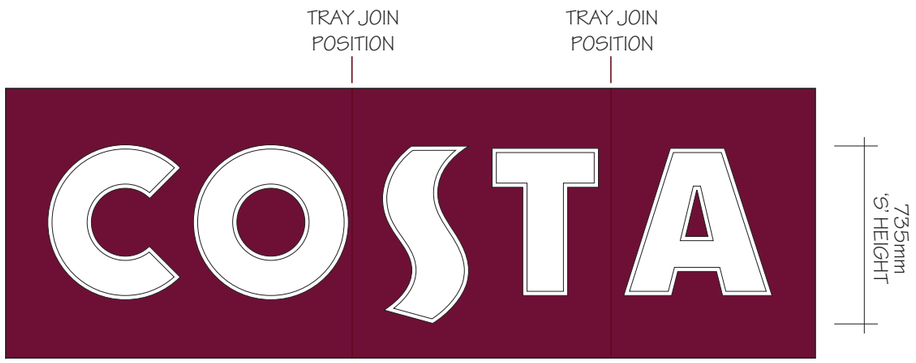

3300 x 1100mm WITH 100mm RETURNS.
Scale 1 : 25

MEASURED LIGHT OUTPUT
550-600 CDM2 AT FACE

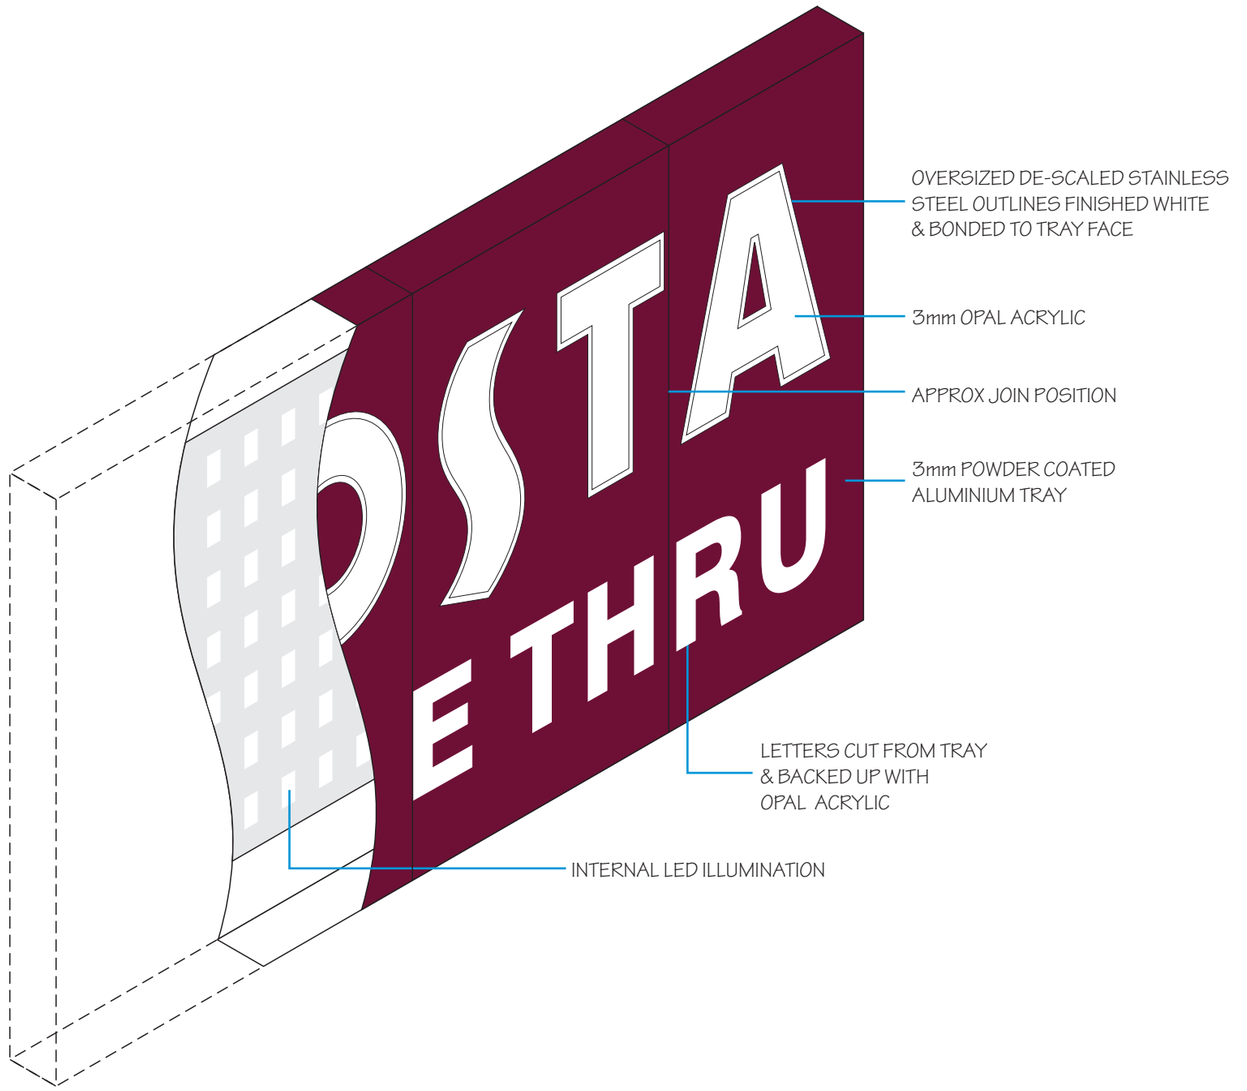



ANY COLOURS SHOWN ARE INDICATIVE ONLY AND ARE NOT TRUE REPRESENTATIONS OF THE FINISHED PRODUCT

THIS DRAWING IS THE PROPERTY OF CHRIS BENSON SIGNS LIMITED COPYRIGHT IS RESERVED BY THEM AND IS ISSUED ON THE CONDITION THAT IT IS NOT COPIED OR DISCLOSED BY OR TO ANY UNAUTHORISED PERSONS WITHOUT PRIOR CONSENT IN WRITING OF CHRIS BENSON SIGNS LIMITED.

96 - 98 GREAT HOWARD STREET,
LIVERPOOL, L3 7AX

CLIENT	JOB			
COSTA	DRIVE THRU, SUNBANK LANE, ALTRINCHAM			
DATE	SCALE	DRAWN	REV.	DWG No.
20.11.2017	AS SHOWN @ A3	I.B.		26666

Tel: 0151-298 1567 • Fax: 0151-298 1568 • Web site: www.benson-signs.co.uk • E-mail: info@benson-signs.co.uk


BENSON SIGNS

ROOF LETTERS WITH SIGN TRAY



FRONT VIEW
Scale 1 : 25


MEASURED LIGHT OUTPUT
550-600 CDM2 AT FACE

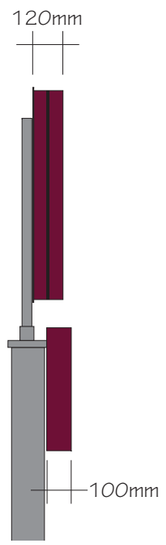


SIDE VIEW



REVERSE VIEW

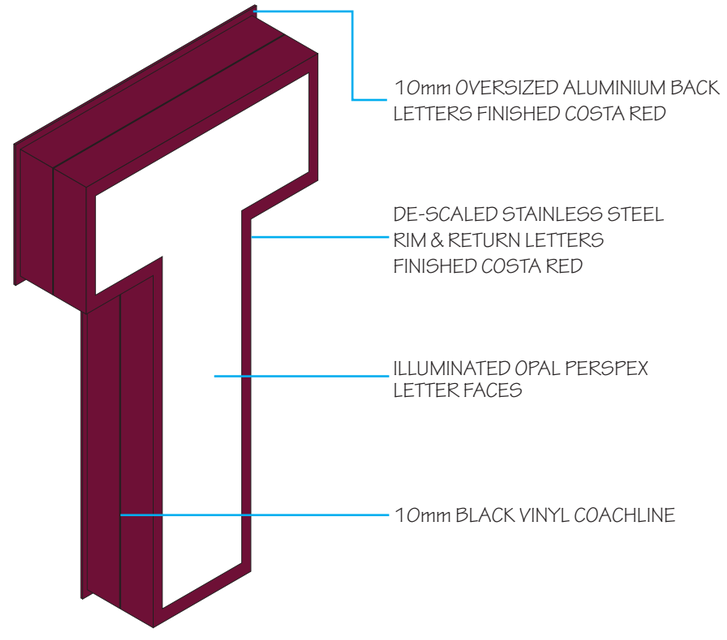

DETAIL

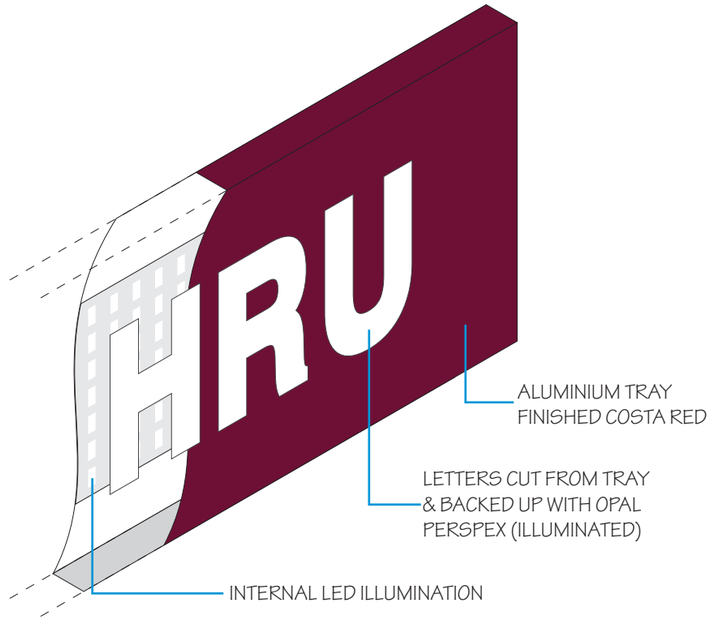

TRAY DETAIL

0m 1m

ANY COLOURS SHOWN ARE INDICATIVE ONLY AND ARE NOT TRUE REPRESENTATIONS OF THE FINISHED PRODUCT

THIS DRAWING IS THE PROPERTY OF CHRIS BENSON SIGNS LIMITED COPYRIGHT IS RESERVED BY THEM AND IS ISSUED ON THE CONDITION THAT IT IS NOT COPIED OR DISCLOSED BY OR TO ANY UNAUTHORISED PERSONS WITHOUT PRIOR CONSENT IN WRITING OF CHRIS BENSON SIGNS LIMITED.

96 - 98 GREAT HOWARD STREET,
LIVERPOOL, L3 7AX

CLIENT	JOB
COSTA	DRIVE THRU, SUNBANK LANE, ALTRINCHAM


DATE	SCALE	DRAWN	REV.	DWG No.
20 . 11 . 2017	AS SHOWN @ A3	I.B.		26666

Tel: 0151-298 1567 • Fax: 0151-298 1568 • Web site: www.benson-signs.co.uk • E-mail: info@benson-signs.co.uk


BENSON SIGNS

PROPOSED COMPONENTS


Scale 1 : 50

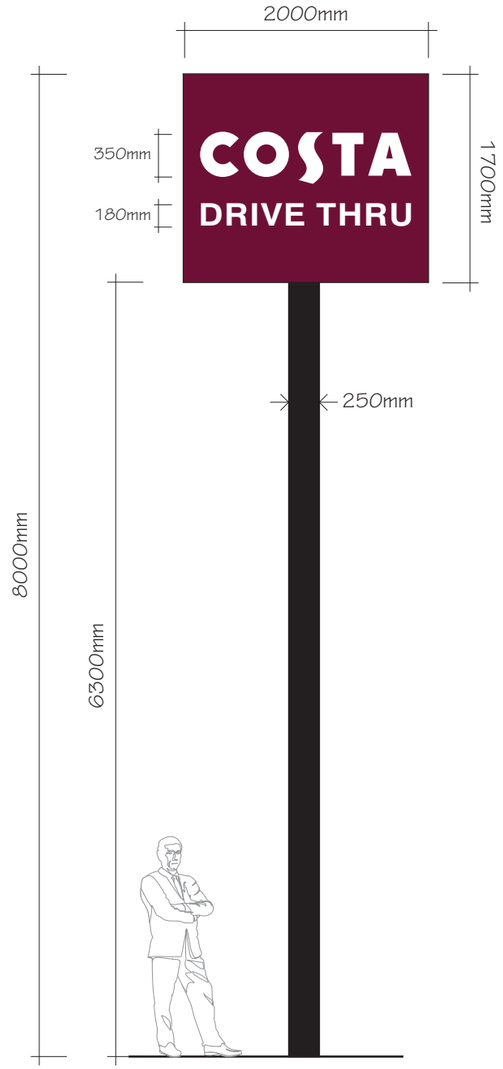

8m CHEVRON POLE SIGN
(x1)

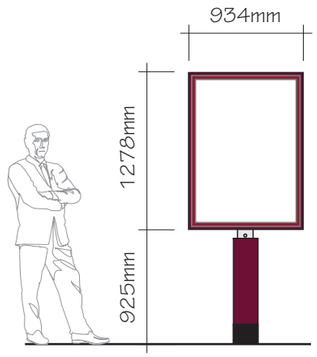


KEY SELLER
(x2)

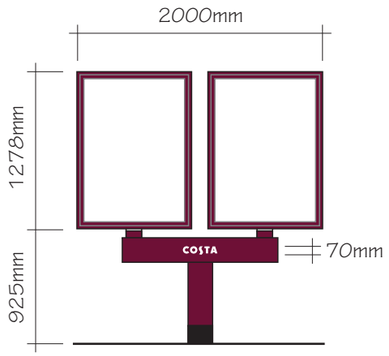

DOUBLE MENU
(x1)


MEASURED LIGHT OUTPUT WITHOUT PRINTED MENU INSERT: 1200 CDM2 AT FACE

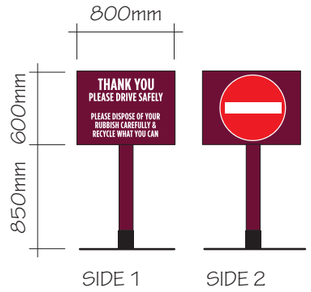

EXIT POST SIGN
(x1)




DIRECTIONAL
(x1)

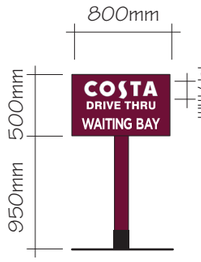

WAITING BAY
(x1)



BANNER FRAME
(x1)

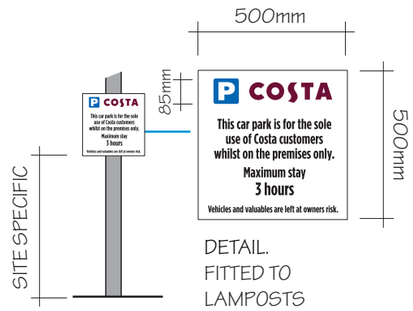


DETAIL.
FITTED TO LAMPOSTS

PARKING RESTRICTION
(x3)

STANDARD ITEMS NOT INCLUDED	REASON
10m POLE SIGN	8m CHEVRON SHOWN FOR INCREASED VISIBILITY

MEASURED LIGHT OUTPUT
550-600 CDM2 AT FACE.

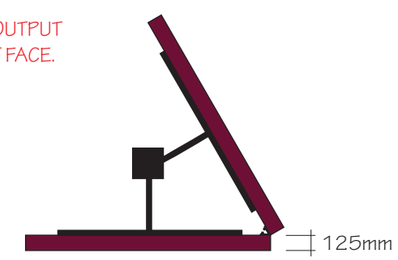

PLAN VIEW



ANY COLOURS SHOWN ARE INDICATIVE ONLY AND ARE NOT TRUE REPRESENTATIONS OF THE FINISHED PRODUCT

THIS DRAWING IS THE PROPERTY OF CHRIS BENSON SIGNS LIMITED COPYRIGHT IS RESERVED BY THEM AND IS ISSUED ON THE CONDITION THAT IT IS NOT COPIED OR DISCLOSED BY OR TO ANY UNAUTHORISED PERSONS WITHOUT PRIOR CONSENT IN WRITING OF CHRIS BENSON SIGNS LIMITED.

96 - 98 GREAT HOWARD STREET, LIVERPOOL, L3 7AX

CLIENT	JOB
COSTA	DRIVE THRU, SUNBANK LANE, ALTRINCHAM

DATE	SCALE	DRAWN	REV.	DWG No.
20.11.2017	AS SHOWN @ A3	I.B.		26666


Tel: 0151-298 1567 • Fax: 0151-298 1568 • Web site: www.benson-signs.co.uk • E-mail: info@benson-signs.co.uk

BENSON SIGNS

PACK REVISION 3


PROPOSED COMPONENTS

Scale 1:50

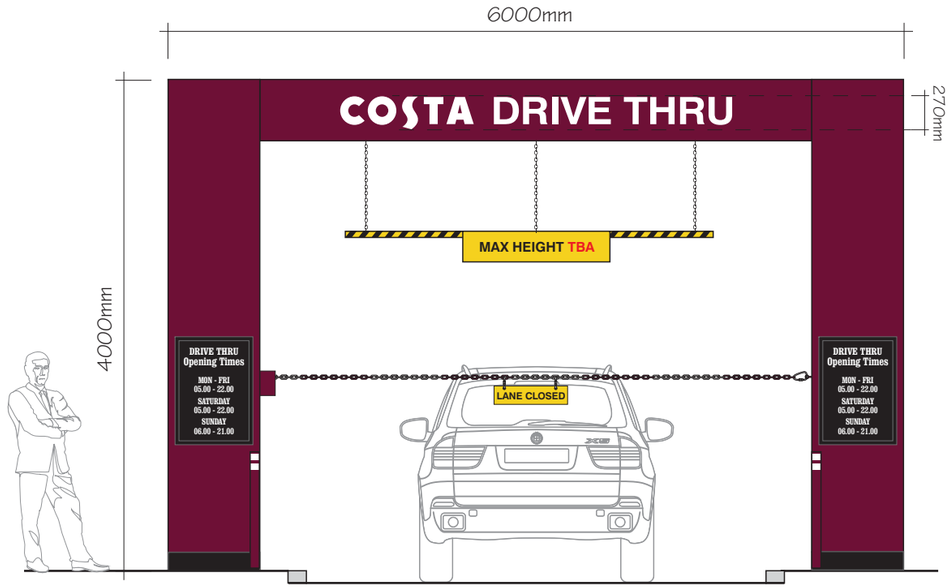

FRONT

OPENING TIMES
TO BE ADVISED

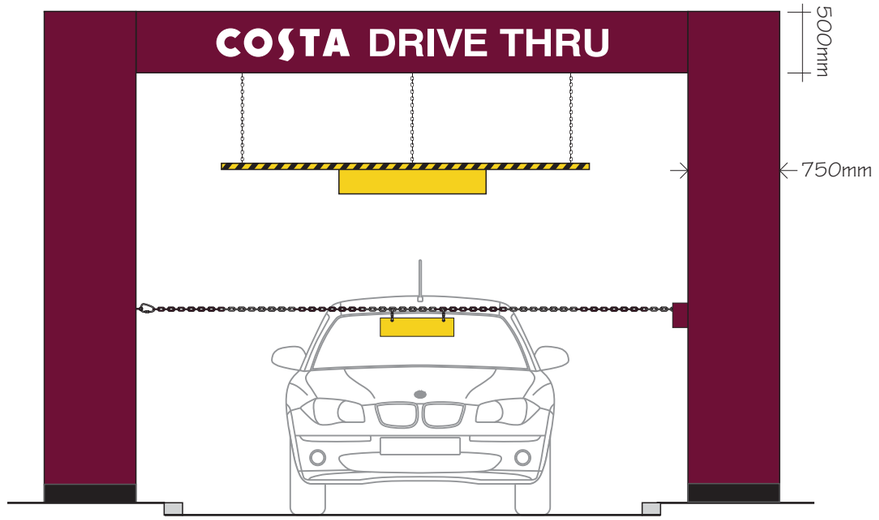

BACK



SIDE VIEW

HEIGHT BARRIER - DOUBLE SIDED (x1)
CRASH BOLLARDS (x2)
LANE CLOSED CHAIN

'COSTA DRIVE THRU'
MEASURED LIGHT OUTPUT 550-600 CDM2 AT FACE.

0m 2.5m

ANY COLOURS SHOWN ARE INDICATIVE ONLY AND ARE NOT TRUE REPRESENTATIONS OF THE FINISHED PRODUCT

THIS DRAWING IS THE PROPERTY OF CHRIS BENSON SIGNS LIMITED COPYRIGHT IS RESERVED BY THEM AND IS ISSUED ON THE CONDITION THAT IT IS NOT COPIED OR DISCLOSED BY OR TO ANY UNAUTHORISED PERSONS WITHOUT PRIOR CONSENT IN WRITING OF CHRIS BENSON SIGNS LIMITED.

96 - 98 GREAT HOWARD STREET,
LIVERPOOL, L3 7AX

CLIENT	JOB
COSTA	DRIVE THRU, SUNBANK LANE, ALTRINCHAM

DATE	SCALE	DRAWN	REV.	DWG No.
20.11.2017	AS SHOWN @ A3	I.B.		26666

Tel: 0151-298 1567 • Fax: 0151-298 1568 • Web site: www.benson-signs.co.uk • E-mail: info@benson-signs.co.uk

BENSON SIGNS

PROPOSED







ANY COLOURS SHOWN ARE INDICATIVE ONLY AND ARE NOT TRUE REPRESENTATIONS OF THE FINISHED PRODUCT

THIS DRAWING IS THE PROPERTY OF CHRIS BENSON SIGNS LIMITED COPYRIGHT IS RESERVED BY THEM AND IS ISSUED ON THE CONDITION THAT IT IS NOT COPIED OR DISCLOSED BY OR TO ANY UNAUTHORISED PERSONS WITHOUT PRIOR CONSENT IN WRITING OF CHRIS BENSON SIGNS LIMITED.

96 - 98 GREAT HOWARD STREET,
LIVERPOOL, L3 7AX

CLIENT	JOB			
COSTA	DRIVE THRU, SUNBANK LANE, ALTRINCHAM			
DATE	SCALE	DRAWN	REV.	DWG No.
20.11.2017	AS SHOWN @ A3	I.B.		26666

Tel: 0151-298 1567 • Fax: 0151-298 1568 • Web site: www.benson-signs.co.uk • E-mail: info@benson-signs.co.uk

BENSON SIGNS