
DO NOT SCALE, ONLY USE FIGURED DIMENSIONS. SHOULD ANY DISCREPANCIES BE FOUND WITH THIS DRAWING, PLEASE INFORM THIS OFFICE. COPYRIGHT OF THIS DRAWING IS OWNED BY JMARCHITECTS.

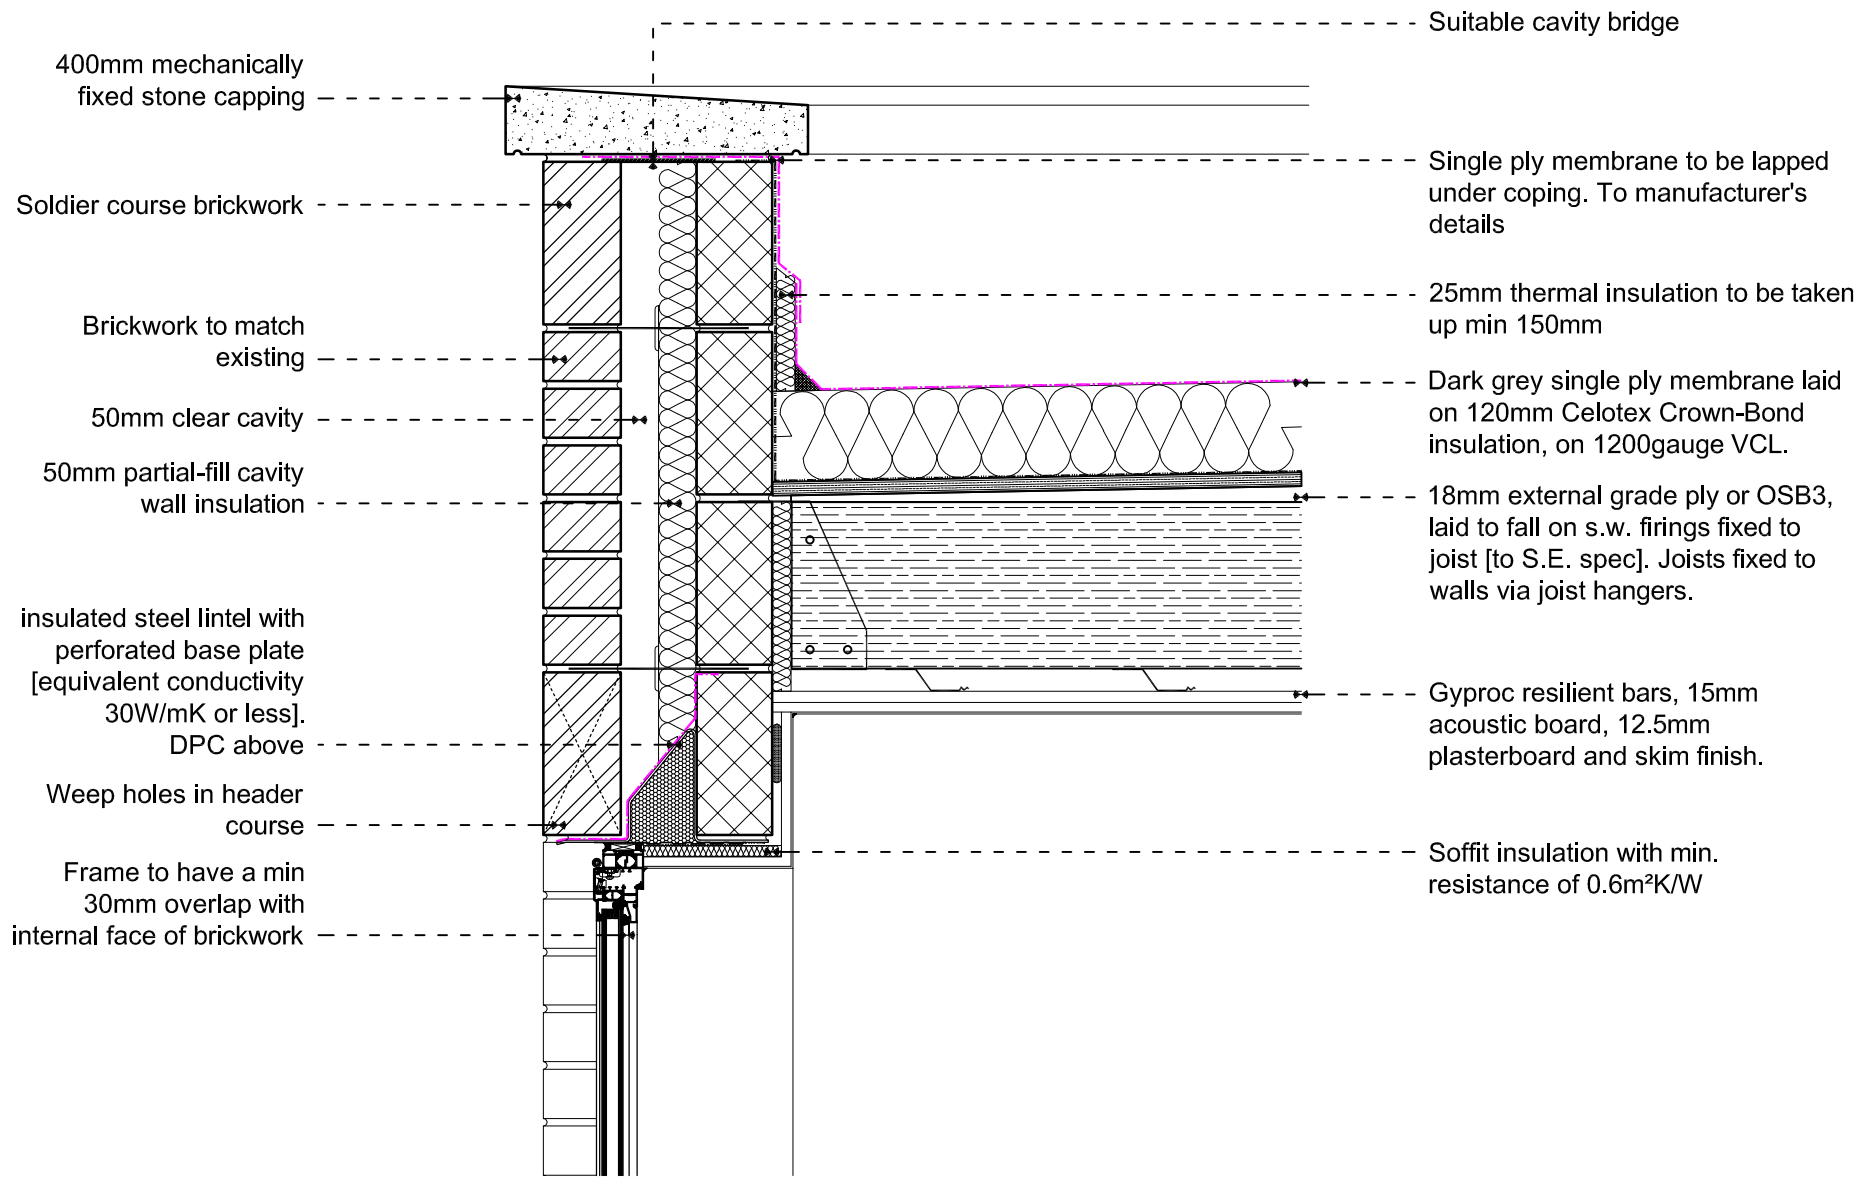

REV.	DESCRIPTION	DATE	DRN BY	CKD BY
-	FIRST ISSUE - PLANNER REQUEST	02.03.2018	SKK	-

0.0 0.1 0.2 0.3 0.4 0.5 1.0m

PROJECT
21 ST JOHN STREET | MANCHESTER

TITLE
PROPOSED PARAPET DETAIL

CLIENT
PRIVATE CLIENT

JOB No.	DRAWING No.	REVISION
6266	A(2) 003	-
SCALE	DRAWN BY	CHECKED BY
1:10@A3	SKK	-
STATUS		DATE
PLANNING		02.03.2018

jmarchitects
3A
Princess Street
Manchester
M1 6HS
T: 0161 200 6300
manchester@jmarchitects.net
www.jmarchitects.net