



EXISTING FRONT ELEVATION

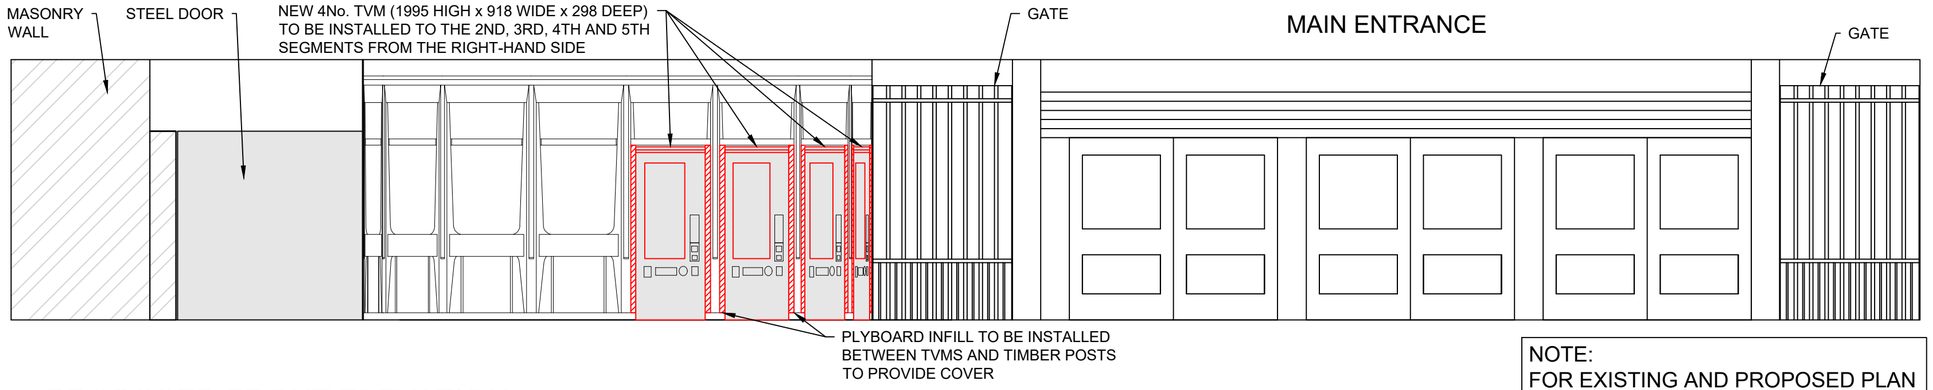


PROPOSED FRONT ELEVATION

NOTE:
FOR EXISTING AND PROPOSED PLAN VIEWS REFER TO PATRICK PARSONS DRAWINGS G17004-F-NCD-300 AND G17004-F-NCD-301 RESPECTIVELY

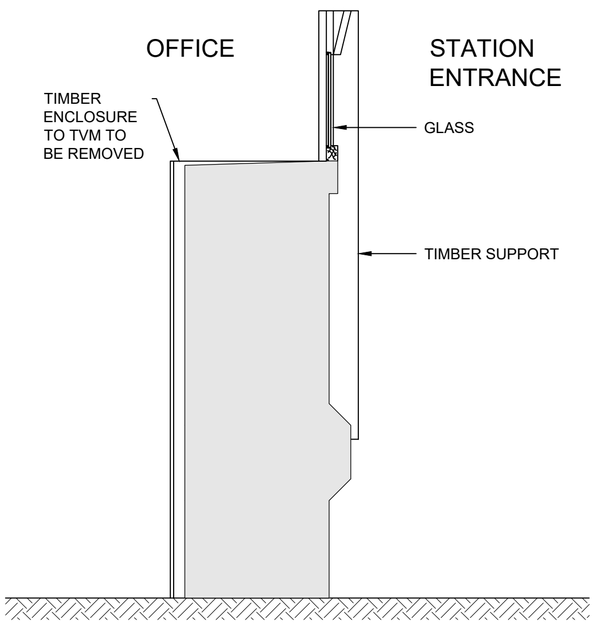


SECTION 1-1
EXISTING SECTION WHERE TVM IS PRESENT

SCALE 1:20

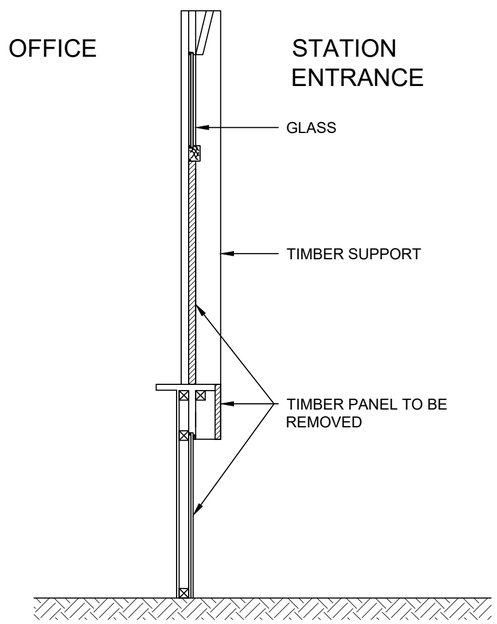

SECTION 2-2
EXISTING SECTION WHERE NO TVM IS PRESENT

SCALE 1:20

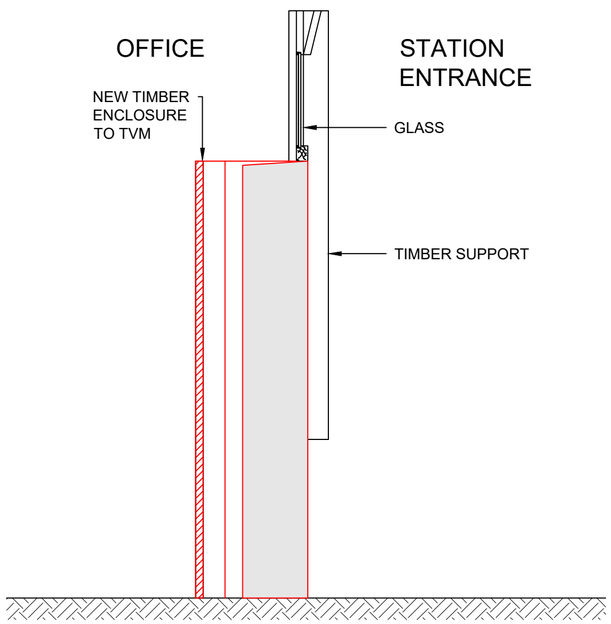

SECTION 3-3
PROPOSED SECTION WHERE NEW TVM IS PRESENT

SCALE 1:20

GENERAL NOTES

1.1. THIS DRAWING IS COPYRIGHT AND SHOULD NOT BE REPRODUCED IN WHOLE OR PART WITHOUT THE WRITTEN CONSENT OF PATRICK PARSONS LTD.
1.2 DO NOT SCALE FROM THIS DRAWING.
1.3. THIS DRAWING SHALL BE READ IN CONJUNCTION WITH ALL M&E, STRUCTURAL & ARCHITECTURAL DRAWINGS AND SPECIFICATIONS. REFERENCE SHALL ALSO BE MADE TO ALL PROJECT SPECIFIC CDM RISK ASSESSMENTS.

Rev.	Amendments	Date By
P4	ELEVATIONS AND SECTIONS AMENDED.	20.10.17 VA
P3	SECTION AMENDED, INFORMATION ADDED..	11.10.17 VA
P2	SECTIONS ADDED.	15.09.17 RT
P1	ISSUED FOR INFORMATION	01.09.17 MA

Revisions

PATRICK PARSONS

Afton House, First Floor
26 West Nile Street
Glasgow
G1 2PF
United Kingdom

T. +44 (0)141 248 4584
E. info@patrickparsons.co.uk
W. www.patrickparsons.co.uk

Client: northern

Project: MANCHESTER OXFORD ROAD C5-SW

Drawing: EXISTING AND PROPOSED ELEVATIONS & SECTIONS

Scales 1:50 UNO At original size A2

Drawn VA
Date AUG 2017
Checked MA

Status PRELIMINARY

Drawing No. C17004-F-NCD-304 Rev. P4