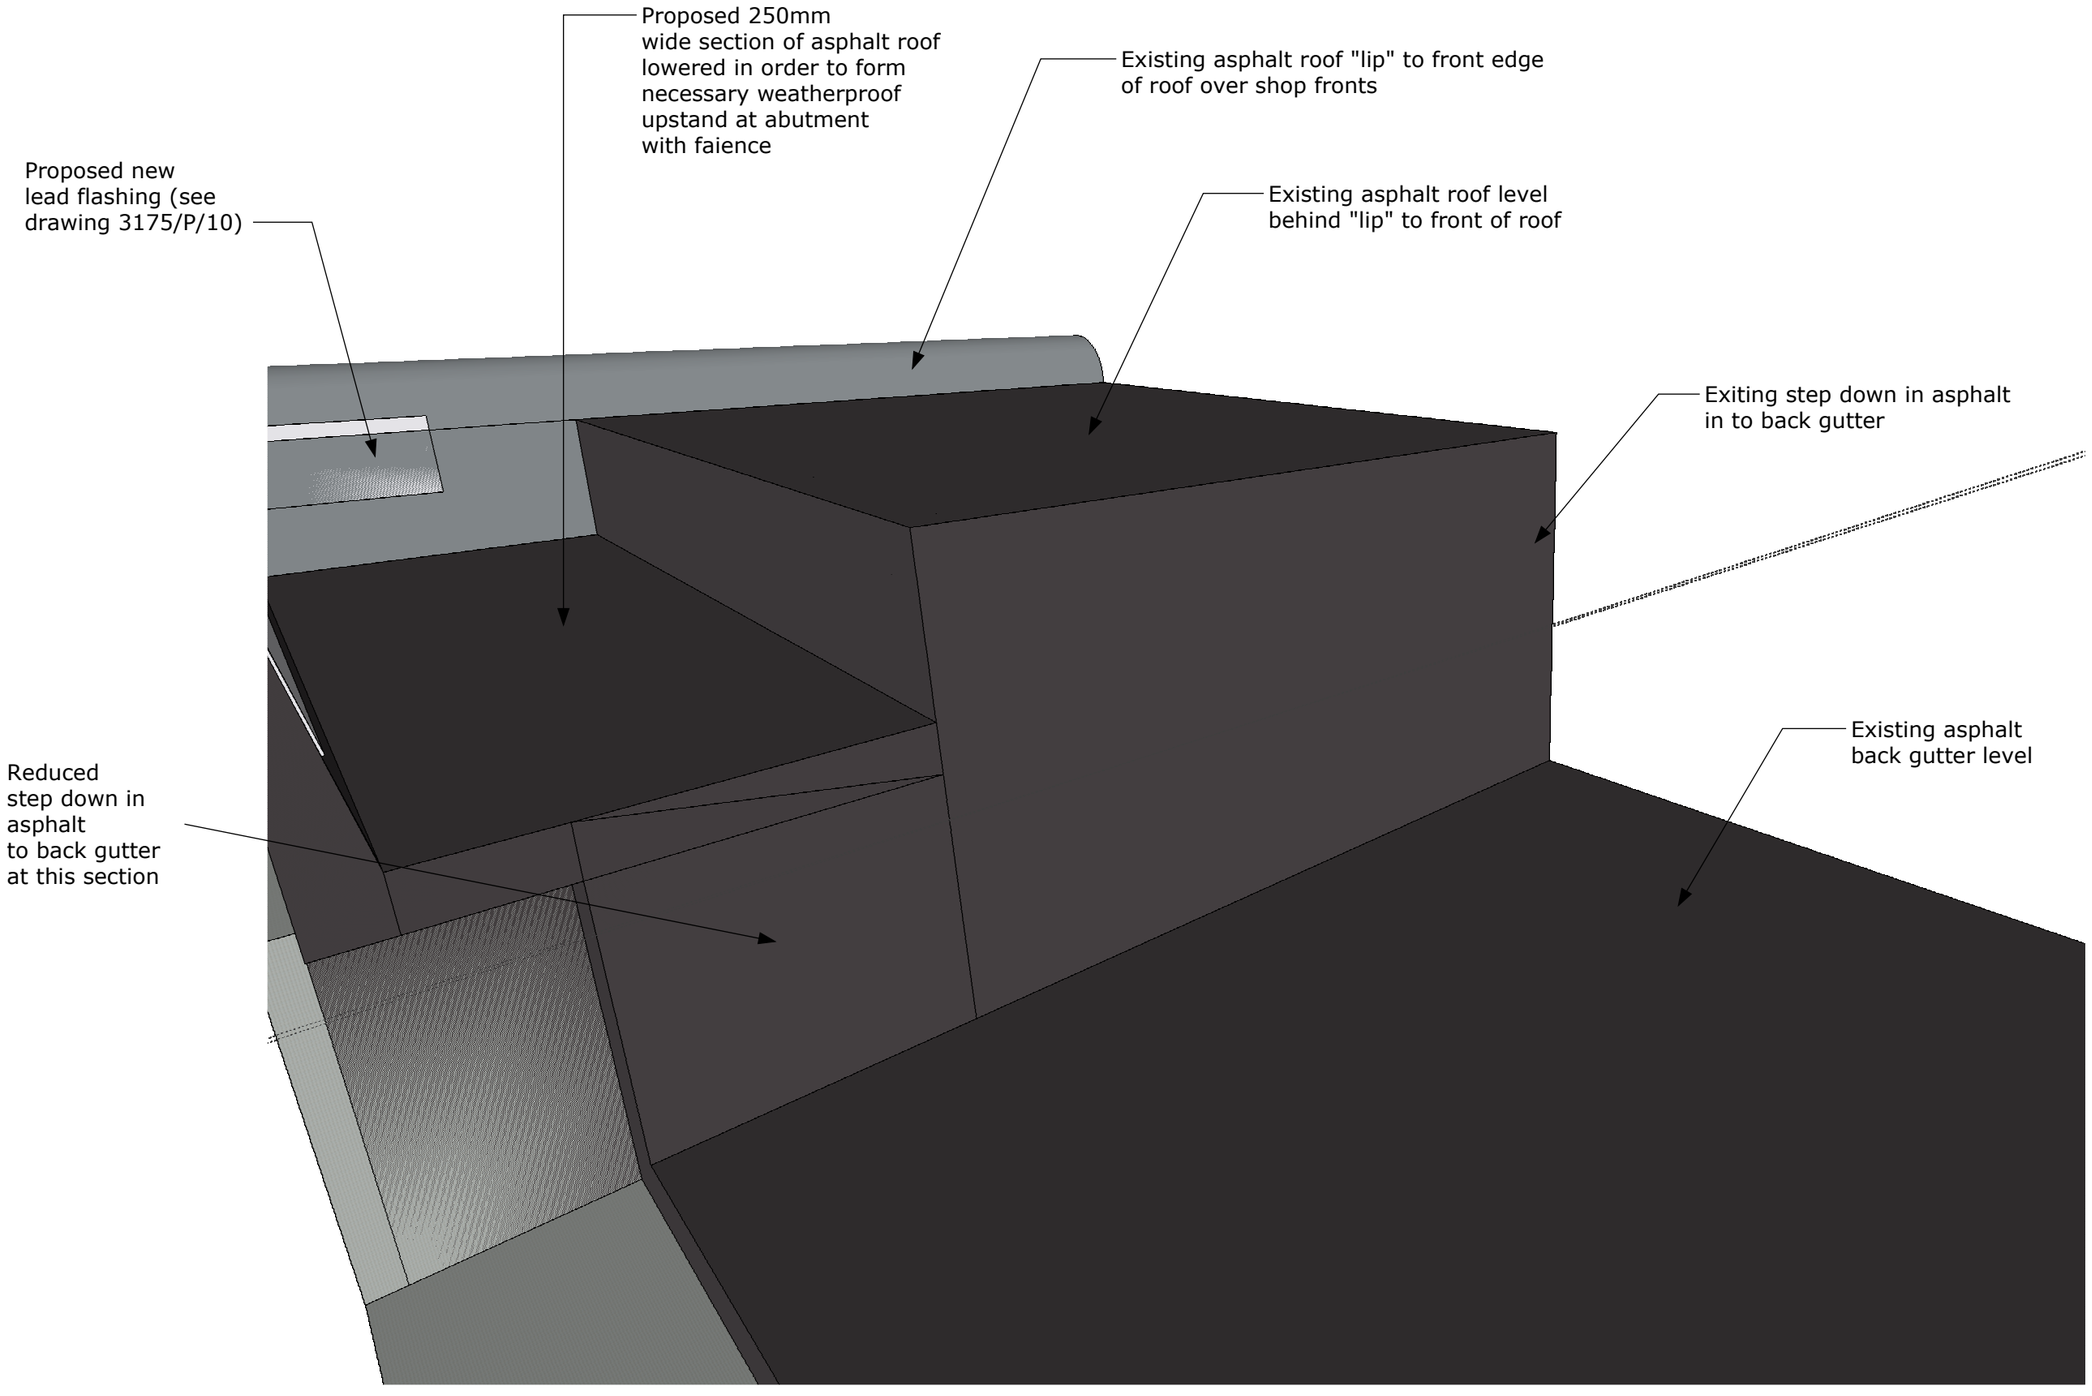


Chartered Building Surveyors
Design & Construction Consultants
12 Greek Street
Stockport
SK3 8AB

REV' NO	REVISION DESCRIPTION	DATE

PROJECT TITLE: Beswick Co-op
DRAWING TITLE: Proposed section of lowered asphalt roof
DRAWING REF: *3175/P/11*

DATE: 20/11/17
DRAWN BY: RB
CHECKED BY: RB

Scale NTS
@ A3