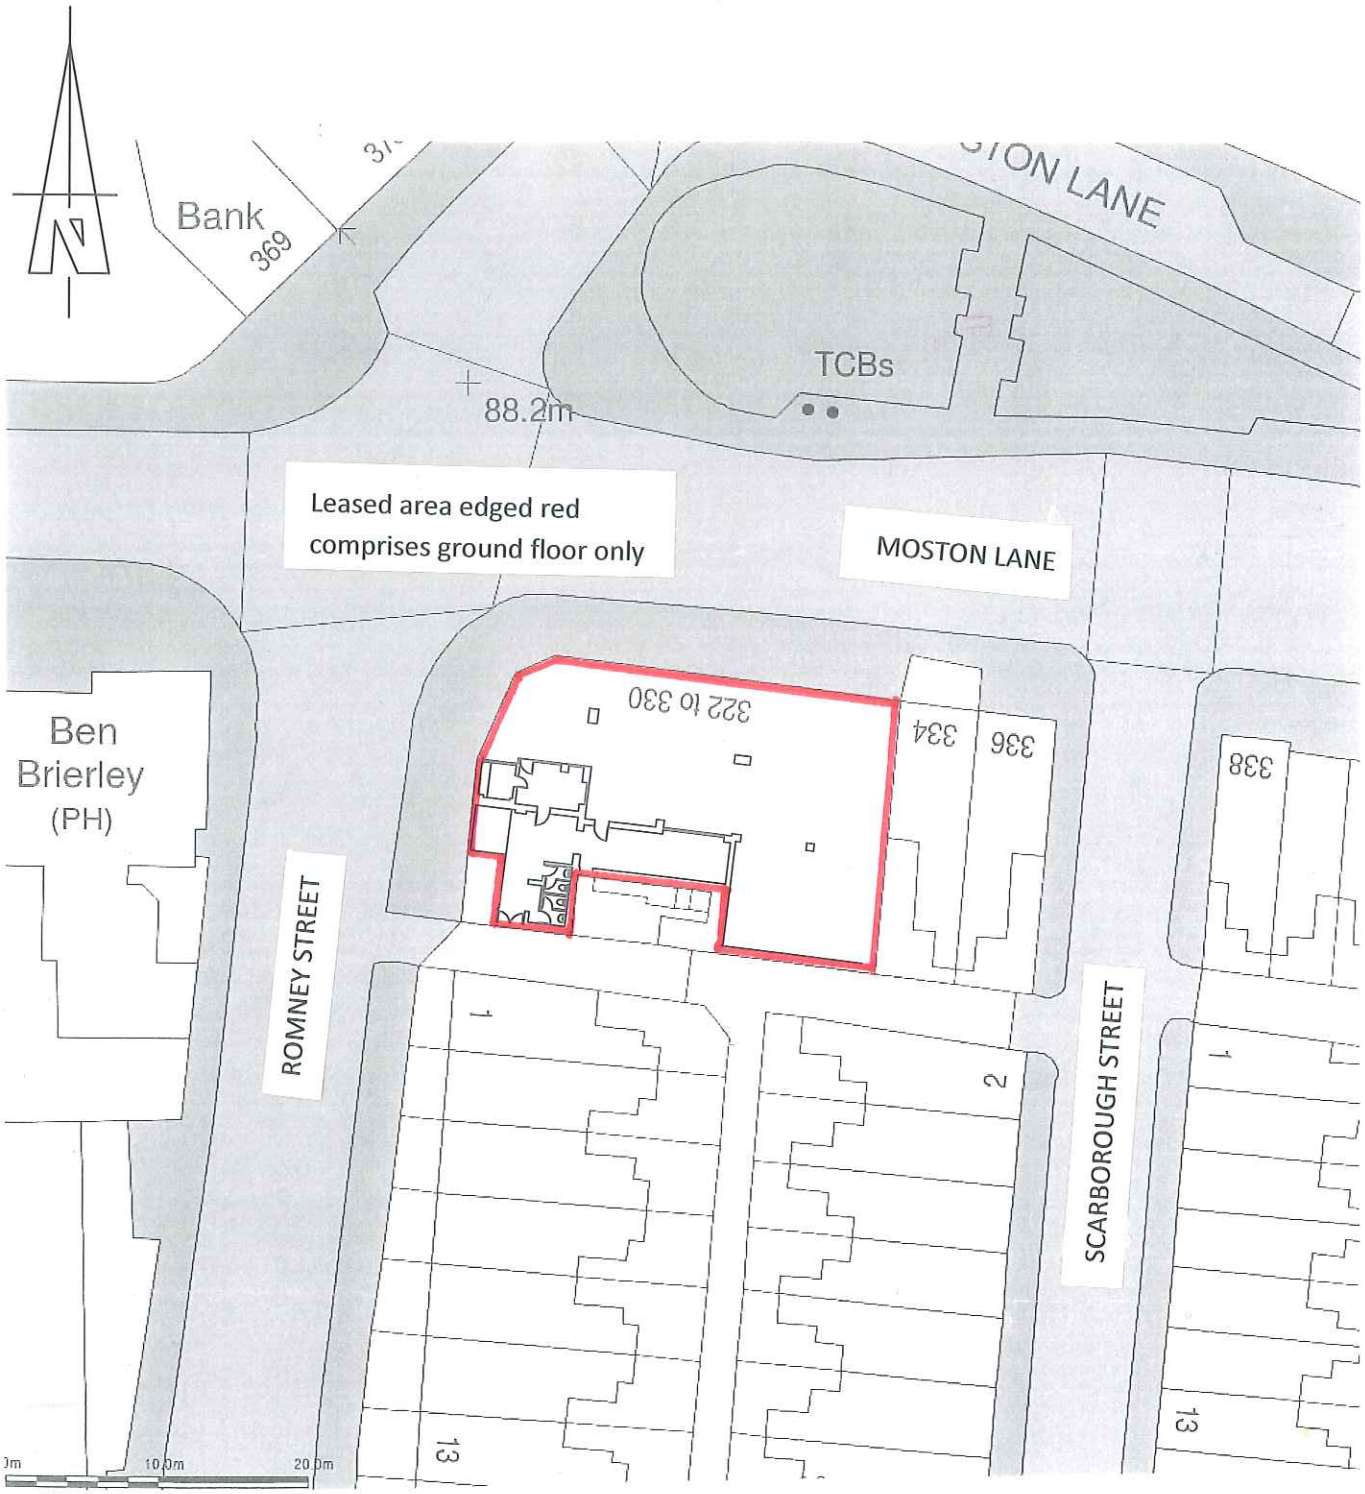



Client
C. B. PROPERTIES LTD.

Project
LEASE OF PROPERTY
322 TO 330 MOSTON LANE, MANCHESTER.

LEASE PLAN.

Date
DECEMBER 2013

Scale
1 : 500

Drawing No.
LP 01

Revision

Drawn by
A.A.

ACKROYD & COMPANY
CHARTERED BUILDING SURVEYORS

Random, Low Buston, Warkworth, Northumberland NE65 0YA
Telephone 01665 711931 Mobile 07970 462923
Email info@ackroydandco.co.uk