
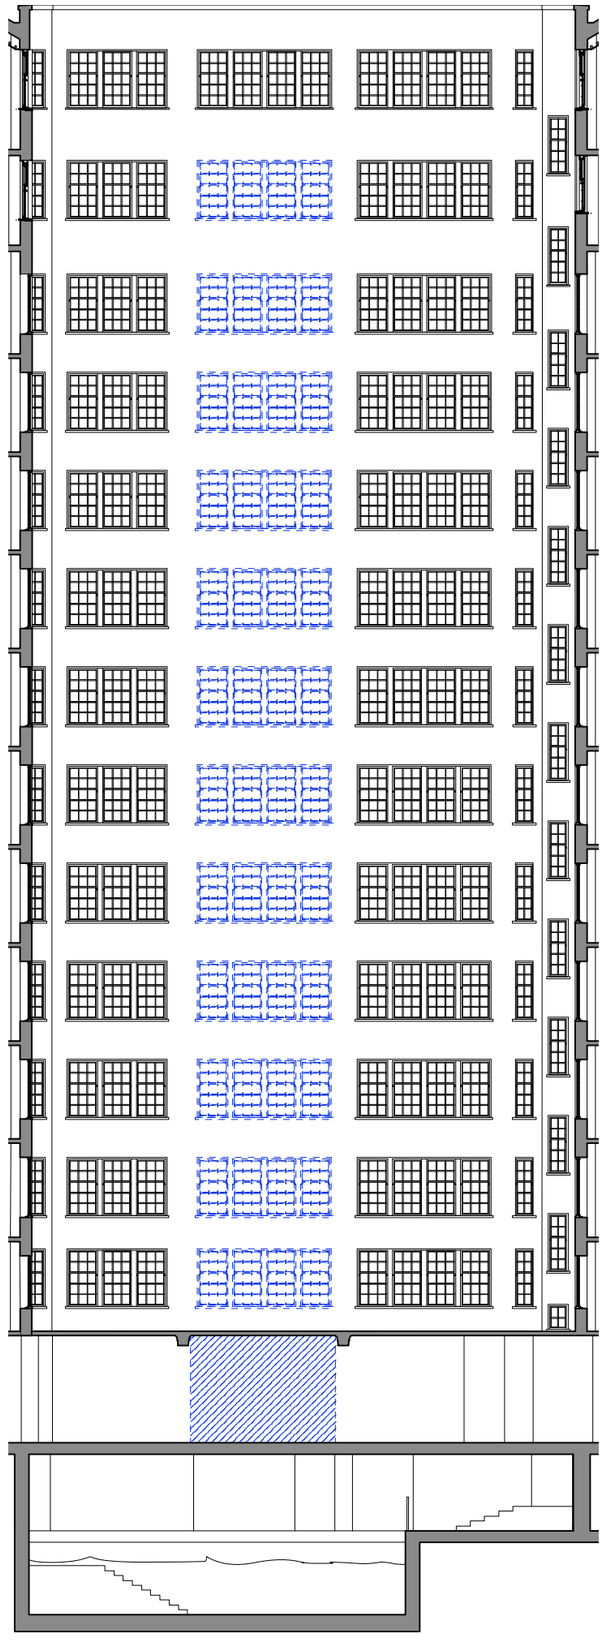


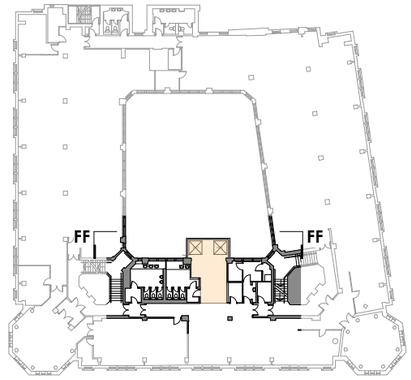

COPYRIGHT OF ATELIER MB LTD
DO NOT SCALE FROM THIS DRAWING
DIMENSIONS TO BE CHECKED ON SITE

Key

- Existing
- Proposed
- Existing To Be Removed - Non Original Fabric
- Existing To Be Removed - Original Fabric
- Drawing reference 1/312 (TBC)

Sunlight House

Section FF
Proposed Soft Strip Out

scheme	1538
drwg no.	**P(231)**
rev	-
scale	**1:200@A3 unless labelled**
date first drawn	Aug 15
drawn	ZS

***SK** sketch **P** proposed **T** tender **C** construction **AB** asbuilt*

www.ateliermb.co.uk
t 0161 236 0051
e architect@ateliermb.co.uk

Atelier MB
Urban Architects