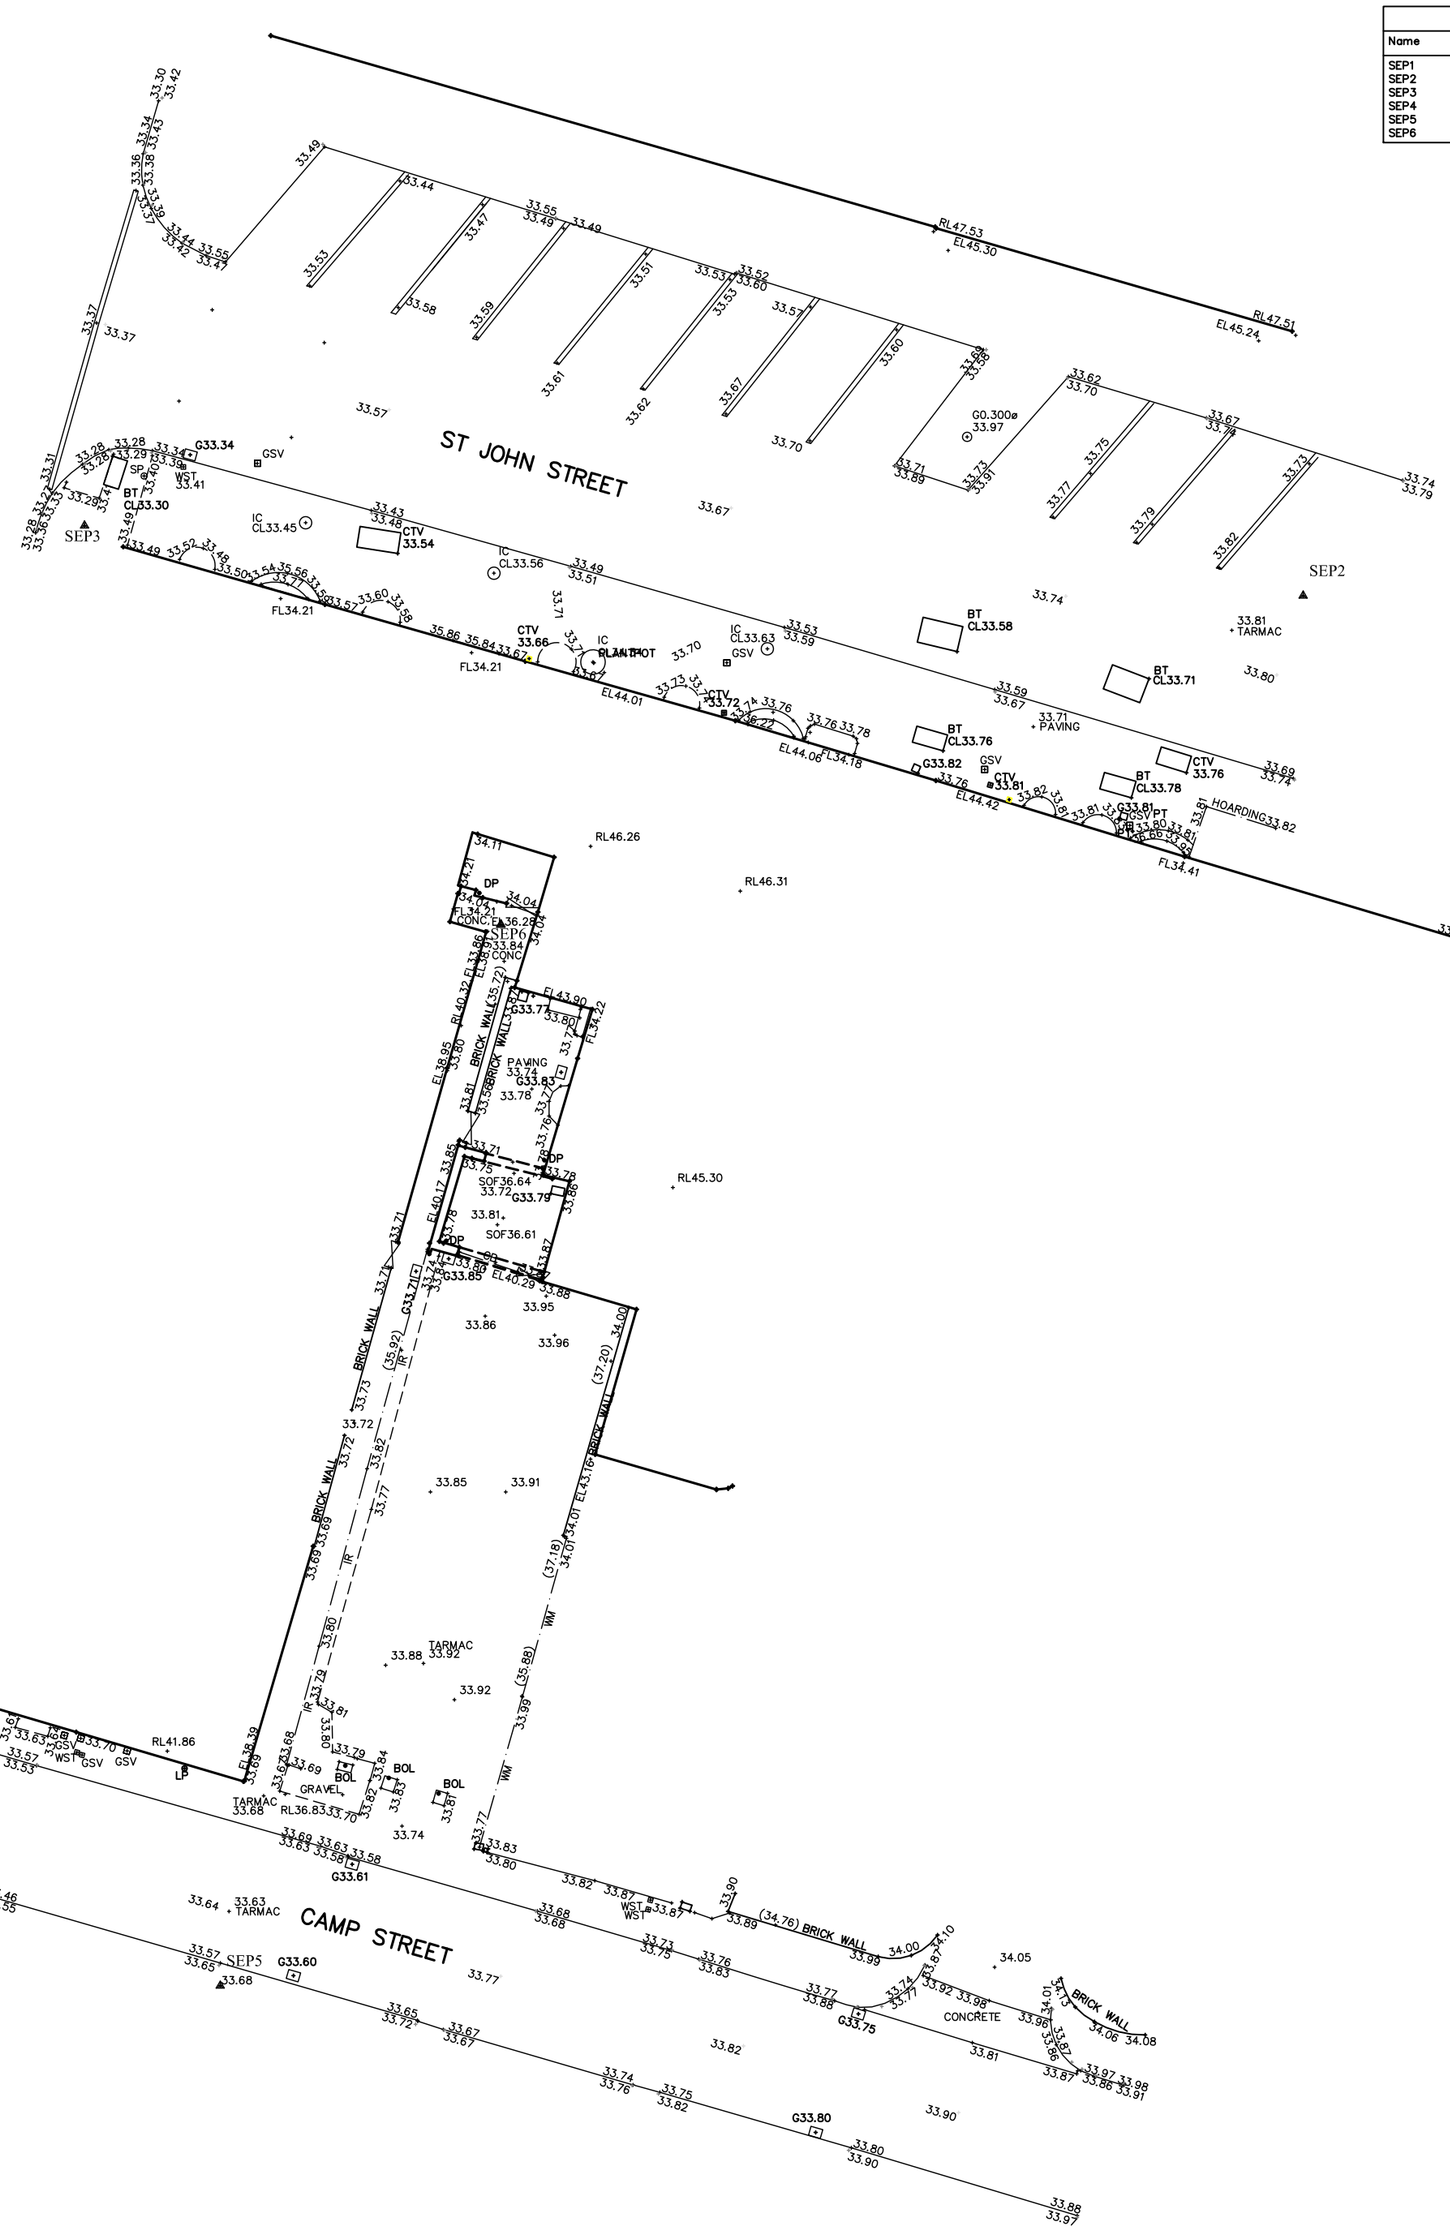


SURVEY STATIONS			
Name	Easting	Northing	Height
SEP1	383450.529	397909.783	34.287
SEP2	383404.435	397924.017	33.836
SEP3	383364.692	397926.303	33.459
SEP4	383353.155	397882.953	33.541
SEP5	383369.119	397878.673	33.685
SEP6	383378.270	397913.285	33.864

© SEP (Site Engineering Personnel) Ltd. 2016
Reproduction in whole or in part by any means is prohibited without the prior permission of Site Engineering Personnel Limited.
T. (01695) 729835 F. (01695) 725566 W. www.sepltd.com E. info@sepltd.com

File Name: S14048-T.dwg

LEGEND

AV	AIR VALVE	LBY	LIFEBUOY
BOL	BOLLARD	MH	MANHOLE
BH	BORE HOLE	MKR	MARKER
BIN	BIN	MS	MILE STONE
BM	BENCH MARK	MP	MOORING POINT
BS	BUS STOP	MW	MONITORING WELL
BT	BT INSPECTION COVER	NP	NAME PLATE
CB	CONTROL BOX	OP	OUTFALL PIPE
CCTV	CCTV CAMERA POST	PB	POST OFFICE BOX
COL	COLUMN	PN	PYLON
COM	COMMUNICATIONS COVER	PP	PETROL PUMP
CTV	CABLE TV COVER	PT	POST
DC	DRAINAGE CHANNEL	RE	RODDING EYE
DP	DOWN PIPE	RL	RIDGE LEVEL
DR	DRAIN	RS	ROAD SIGN
EC	ELEC INSPECTION COVER	RTW	RETAINING WALL
EL	EAVES LEVEL	RWP	RAINWATER PIPE
ELB	ELECTRIC BOX	SAP	SAPLING
ER	EARTH ROD	SP	SIGN POST
EP	ELECTRICITY POLE	SOF	SOFFIT LEVEL
FFL	FINISHED FLOOR LEVEL	SV	STOP VALVE
FH	FIRE HYDRANT	TB	TRAFFIC BOLLARD
FP	FLAG POLE	TCB	TELEPHONE CALL BOX
G	GULLY	TIE	TIE WIRE
GLT	GROUND LIGHT	TL	TRAFFIC LIGHT
GP	GATE POST	TLB	TRAFFIC LIGHT BOX
GST	GAS TAP	TM	TICKET MACHINE
GSV	GAS VALVE	TP	TELEGRAPH POLE
IC	INSPECTION COVER	WM	WATER METER
IL	INVERT LEVEL	WO	WASH OUT
KO	KERB OUTLET	WST	WATER STOP TAP
LAD	LADDER	WSV	WATER STOP VALVE
LD	LAND DRAIN	GO.8#	TREE GIRTH (Dia.)
LP	LAMP POST	MG	TREE MULTI-GIRTH

PAL	PALISADE		DRIP LINE
W/M	WIRE MESH		WATER COURSE
B/W	BARBED WIRE		KERB
C/P	CONC. PANEL		FENCE
P/W	POST AND WIRE		SURFACE CHANGE
P/R	POST AND RAIL		WALL
I/R	IRON RAIL		TOP BANK
C/B	CLOSE BOARDED		BOTTOM BANK
CH/L	CHAIN LINK		BUILDING
(99.99)	TOP OF FEATURE		BUILDING CANOPY
	GATE		OVER HEAD ELECTRICAL
	STATION		OVER HEAD TELECOM
	BOREHOLE		
	BATTER		HEDGE

NOTES:
All levels relate to O.S (Newlyn) Datum. Established using network RTK.
Survey plotted on a plane local grid, orientated to National Grid.

0 1m 2m 4m 6m 8m
SCALE BAR

REV	DATE	DESCRIPTION

SEP (SITE ENGINEERING PERSONNEL) ltd
SURVEY & ENGINEERING PROJECTS

Client
Zerum Consult Limited
4 Jordan St
Manchester
M15 4PY

Project Title
Topographical Survey At:
21 St John Street
Manchester
M3 4DT

Surveyed	Drawn	Checked
D.Balmer	G.Birchall	D.Balmer

Scale	Date	Drawing Ref.	No.	Size	Rev
1:100	Apr 17	S14048-T	01	A2	--