
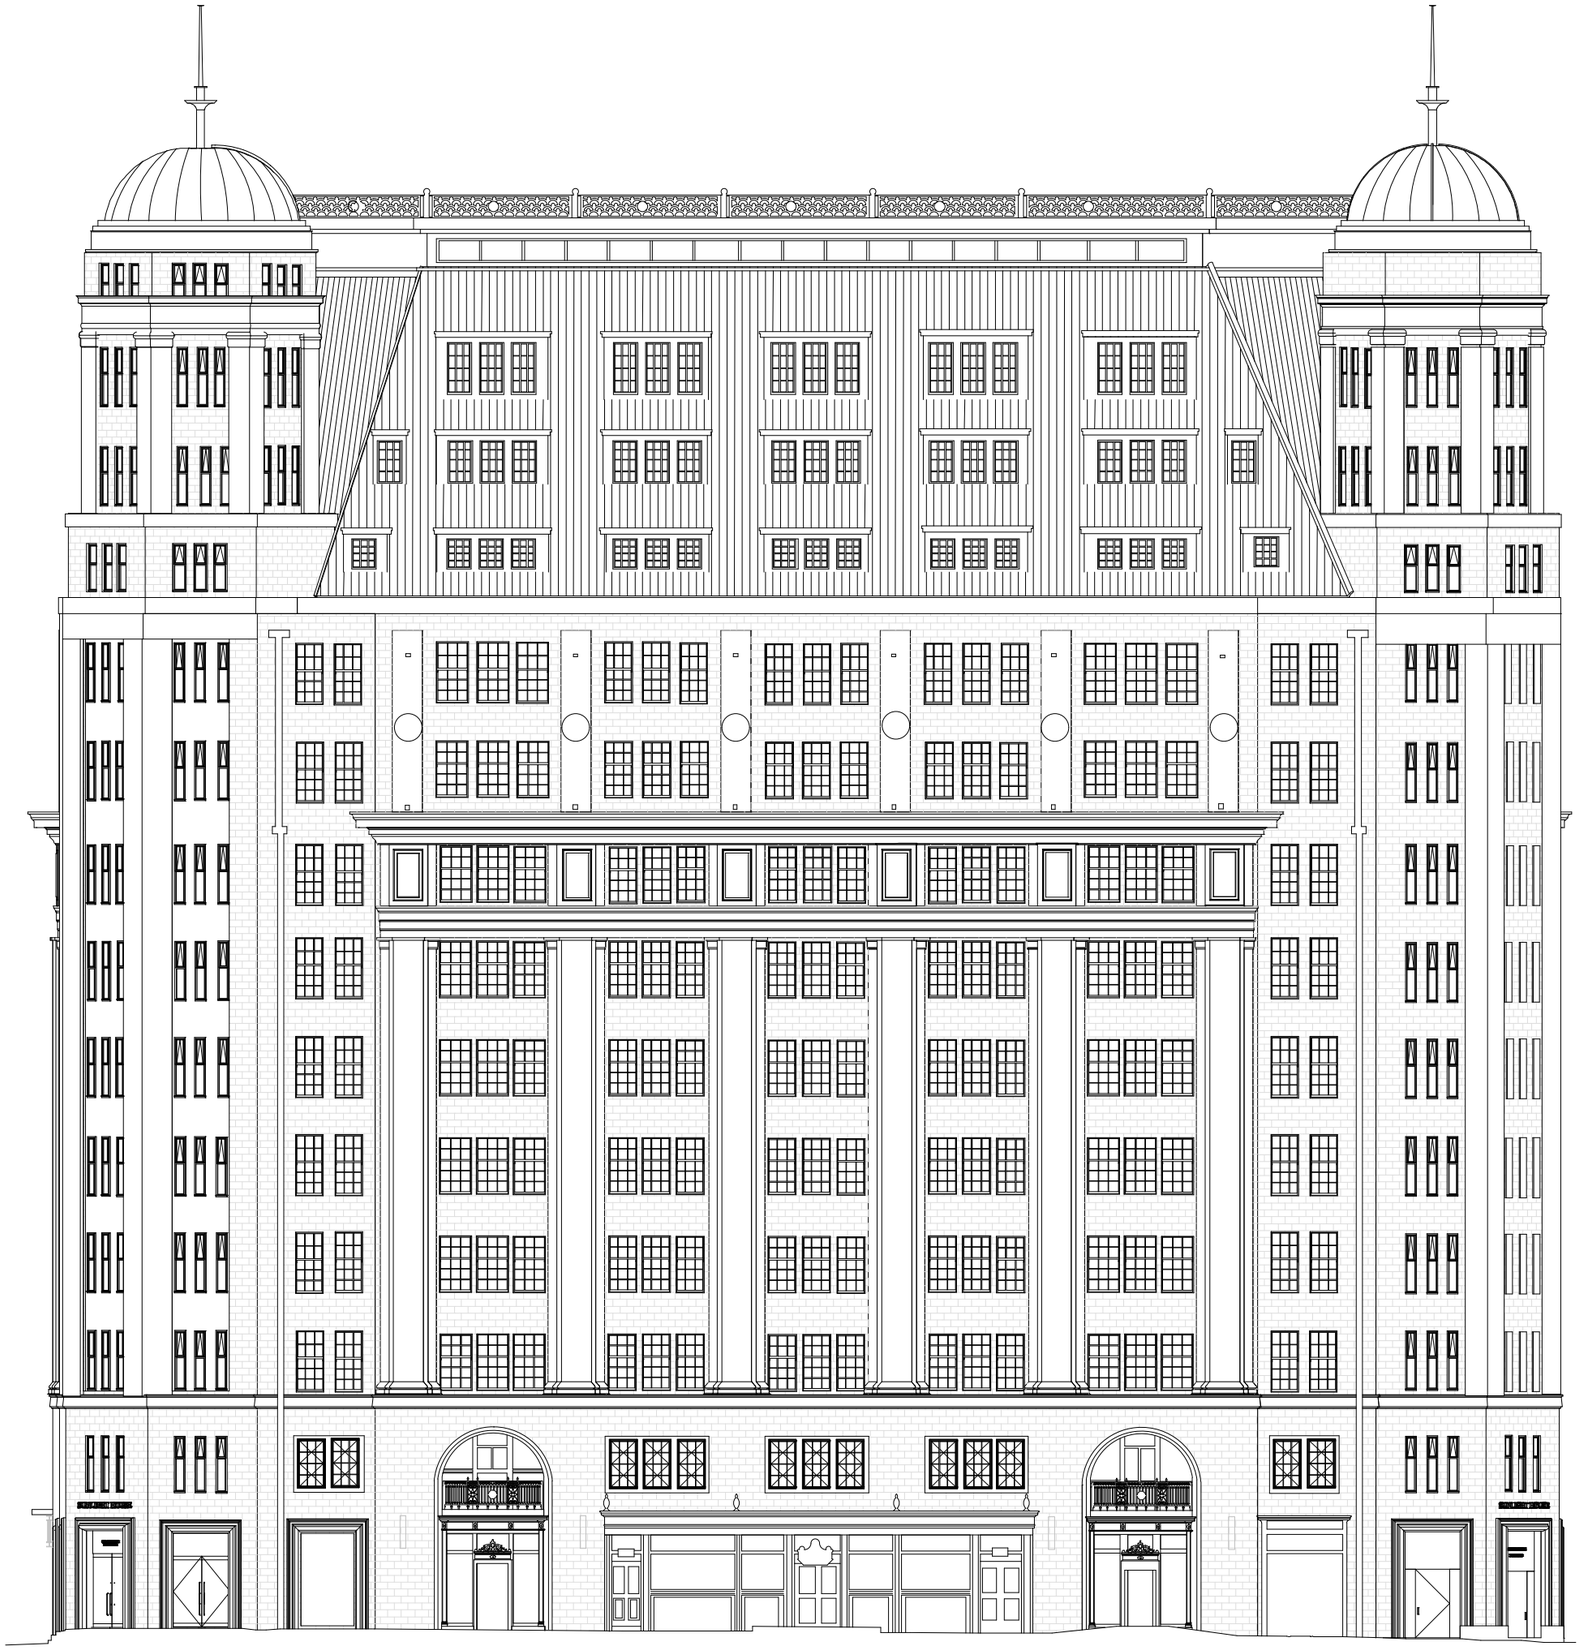


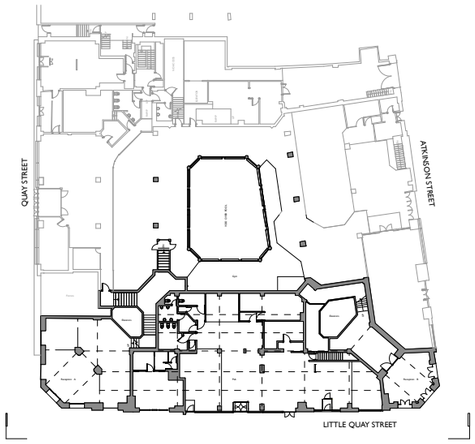

COPYRIGHT OF ATELIER MB LTD
DO NOT SCALE FROM THIS DRAWING
DIMENSIONSTO BE CHECKED ON SITE

Key

- Existing
- Drawing reference 1/312 (TBC)

Sunlight House

Little Quay Street
Existing Elevation

scheme	1538
drwg no.	**E(200)**
rev	-
scale	**1:200@A3 unless labelled**
date first drawn	July 15
drawn	MM

SK *sketch* ***P*** *proposed* ***T*** *tender* ***C*** *construction* ***AB*** *asbuilt*

www.ateliermb.co.uk
t 0161 236 0051
e architect@ateliermb.co.uk

Atelier MB
Urban Architects