DO NOT SCALE FROM THIS DRAWING

The content of this drawing is subject to the provision of the Copyright Act 1956.

Work to figured dimensions only. Site dimensions are to be checked before work is started. Any discrepancy whatsoever between any information contained on this drawing and any other document or drawing must be drawn to the attention of the Architect by the contractor before the work is executed.

IF IN DOUBT ASK IMMEDIATELY.

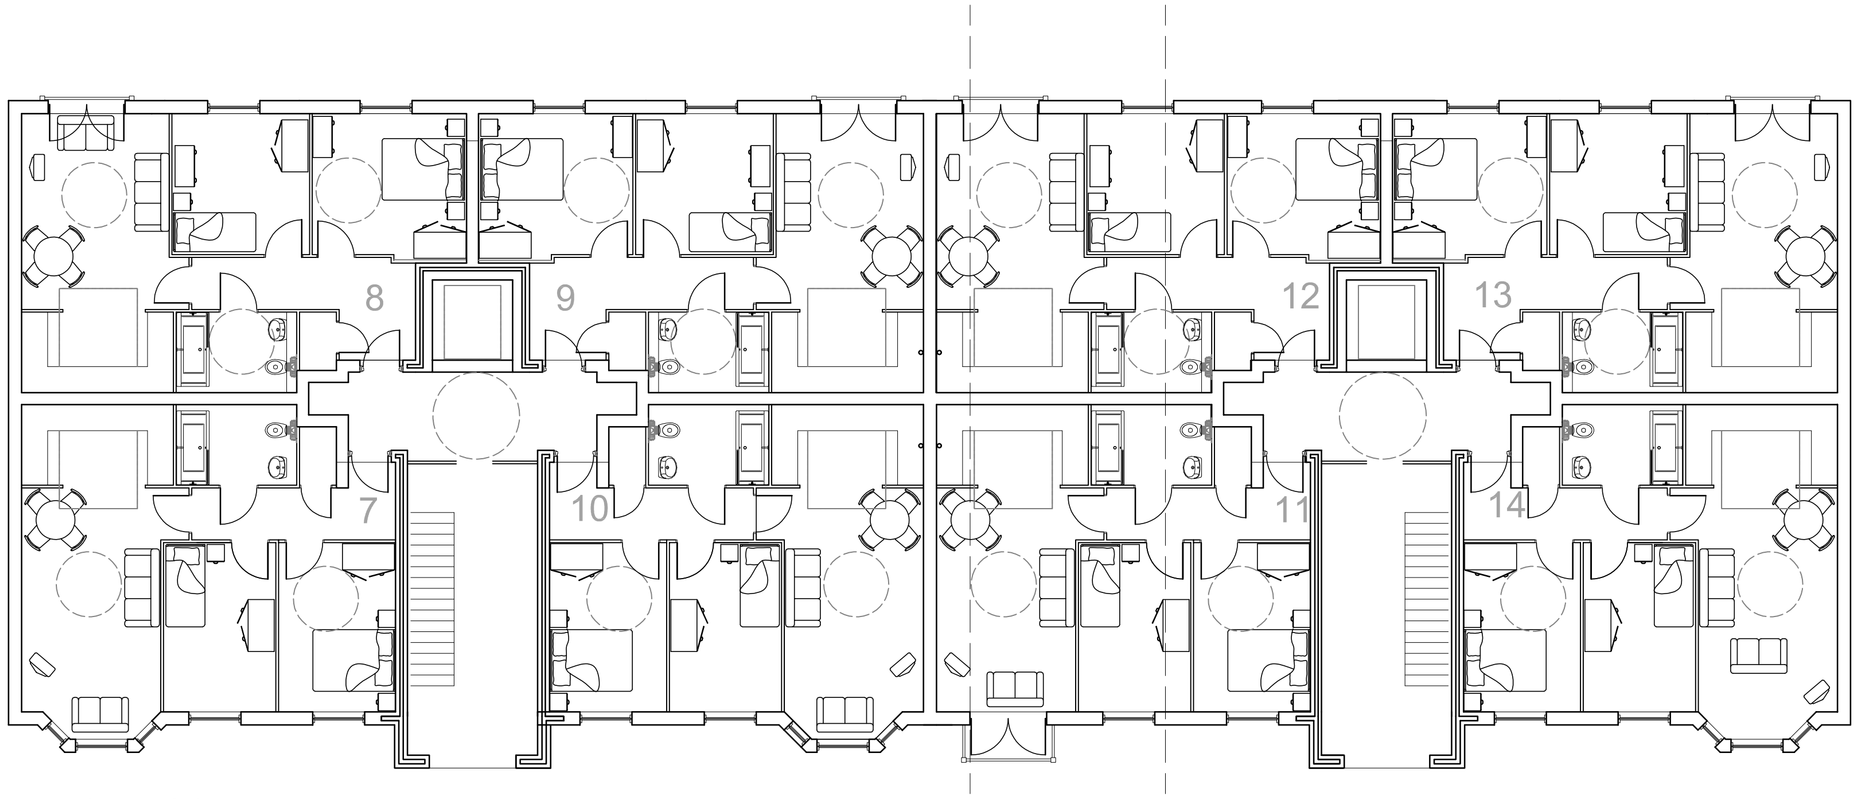

FIRST FLOOR PLAN

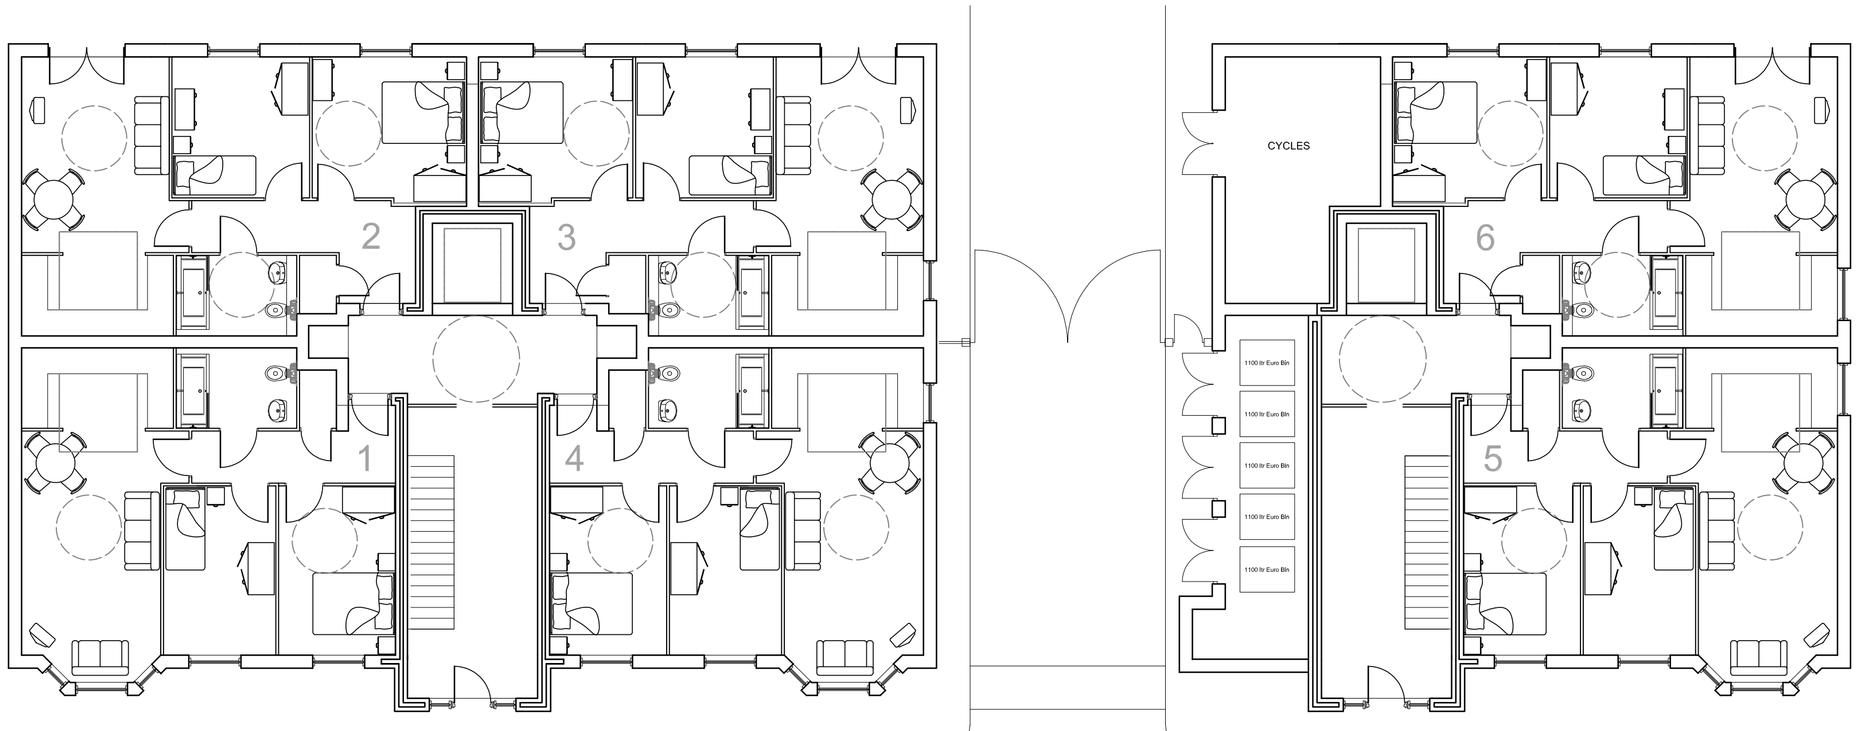

GROUND FLOOR PLAN

rev	date	description
F	NOV 17	PROJECTING BALCONIES REMOVED
E	11-01-08	WINDOWS TO GABLE TO PLOTS 1 & 2 REMOVED
D	23-08-07	RE-INTRODUCING GABLES TO ENTRANCE
C	09-08-07	ROOF HEIGHT REDUCED, CAR PARK, AMENITY REV.

whp architects

willacy horsewood partnership

client
Newbury Homes

job
Proposed development to form 22 Apartments on
Land at 141 Kenyon Lane, Moston, Manchester

title
Floor Plans as proposed

scale	date	job no.	drawing no.	rev
1:100	AUG '07	WH845	845-03	F

mollington grange, parkgate road, chester CH1 6NP
www.willacyhorsewood.co.uk
Tel: 01244 853891 Fax: 01244 853892 E-Mail: info@willacyhorsewood.co.uk