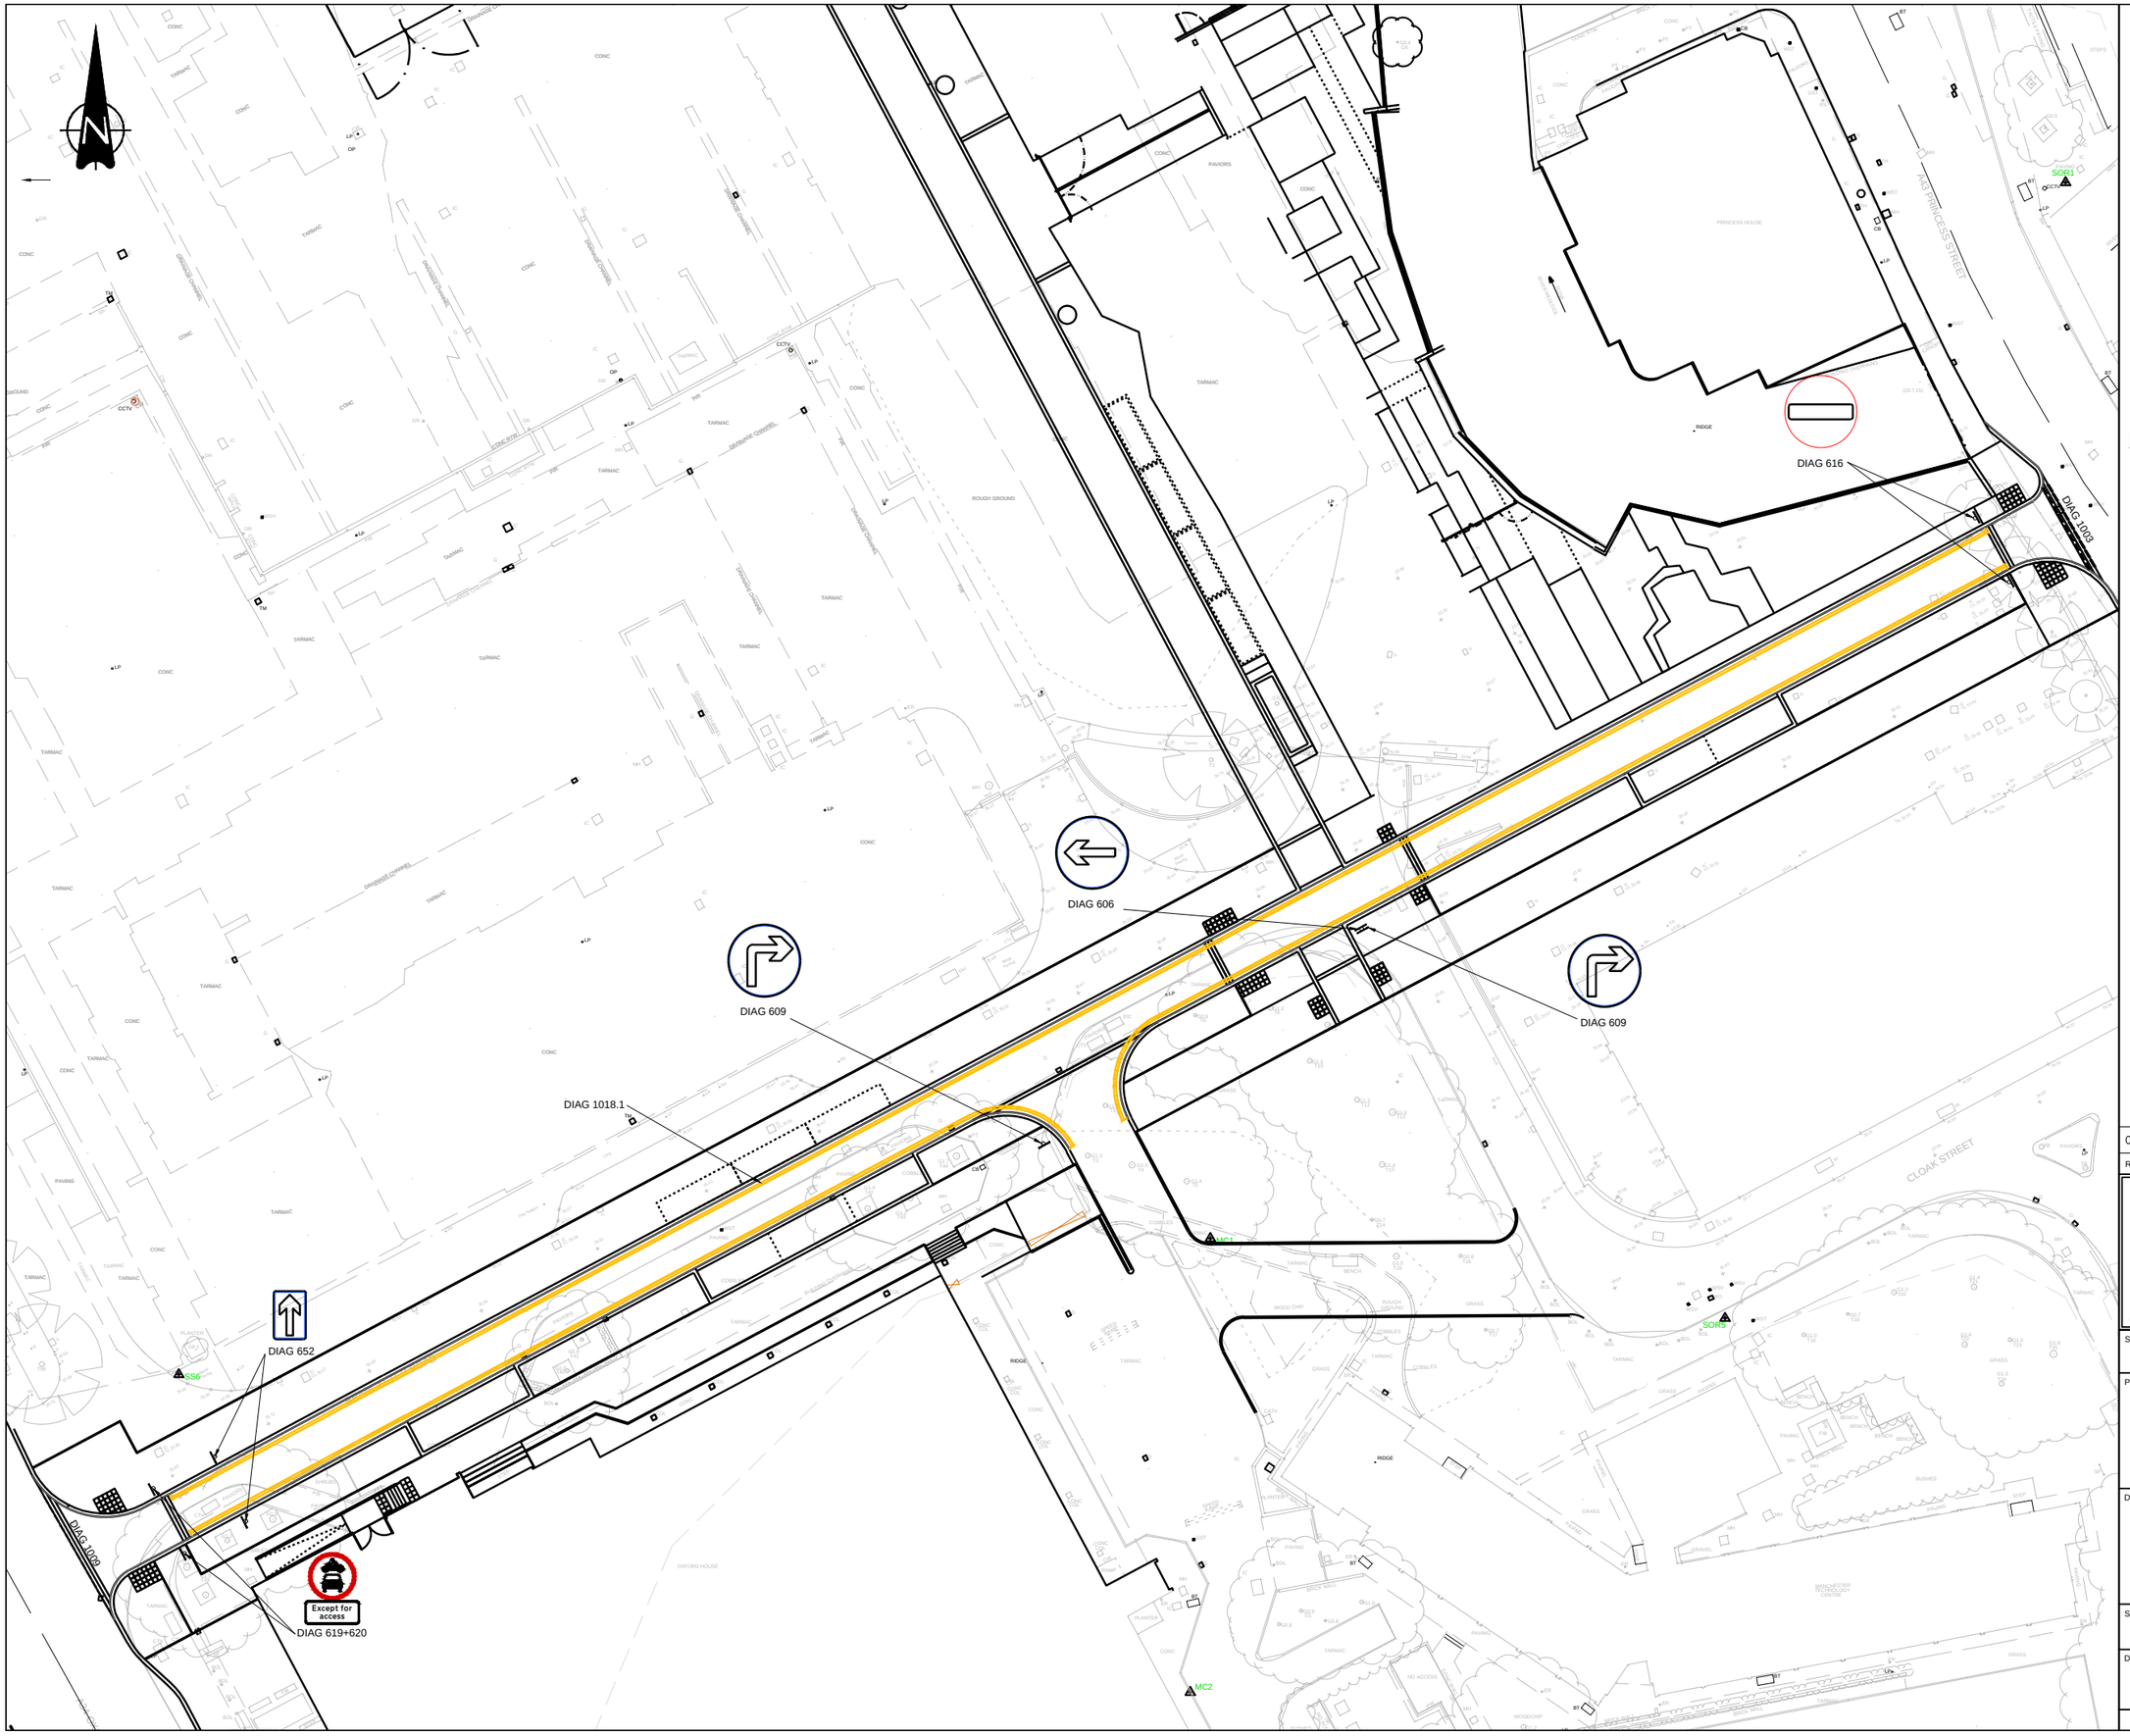

NOTES

1. THIS DRAWING IS TO BE READ IN CONJUNCTION WITH ALL RELEVANT ARCHITECTS AND ENGINEERS DRAWINGS AND SPECIFICATIONS.
2. DO NOT SCALE THIS DRAWING. ALL DETAILS AND DIMENSIONS ARE TO BE CHECKED BY THE CONTRACTOR PRIOR TO COMMENCEMENT OF CONSTRUCTION. ANY DISCREPANCIES TO BE REPORTED TO THE ENGINEER.
3. ALL DIMENSIONS ARE IN METRES UNLESS OTHERWISE NOTED.
4. ALL ROAD MARKINGS TO BE IN ACCORDANCE WITH 'THE TRAFFIC SIGNS REGULATIONS AND GENERAL DIRECTIONS' MANUAL.
5. ANY EXISTING ROAD MARKING THAT ARE DAMAGED DURING CONSTRUCTION ARE TO BE MADE GOOD.

Except for access

NEW 'NO ENTRY - EXCEPT FOR ACCESS' SIGNS

Rev:	Description:	Date:	By:	Chkd:
C02	Diagram 619+620 added	13/12/17	DD	AV

curtins

Curtins Consulting Ltd,
Merchant Exchange, 17-19 Whitworth St West, Manchester, M1 5WG
t: 0161 236 2394
e: manchester@curtins.com
www.curtins.com

Structures - Civils - Environmental - Infrastructure - Transport Planning - Sustainability - Expert Advisory Services
Birmingham - Bristol - Cardiff - Douglas - Edinburgh - Kendal - Leeds - Liverpool - London - Manchester - Nottingham

Status:

PLANNING

Project:

CIRCLE SQUARE
OXFORD ROAD, MANCHESTER

Drg Title:

PHASE 1A
PROPOSED ROAD MARKINGS
AND SIGNAGE

Scale:	Size:	First Issue:	Drawn:	Checked:
1:250	A1	28.06.17	TG	HS

Drg No:	Rev:
MA1347-60-00-03	C02

© This drawing is the copyright of Curtins Consulting Ltd