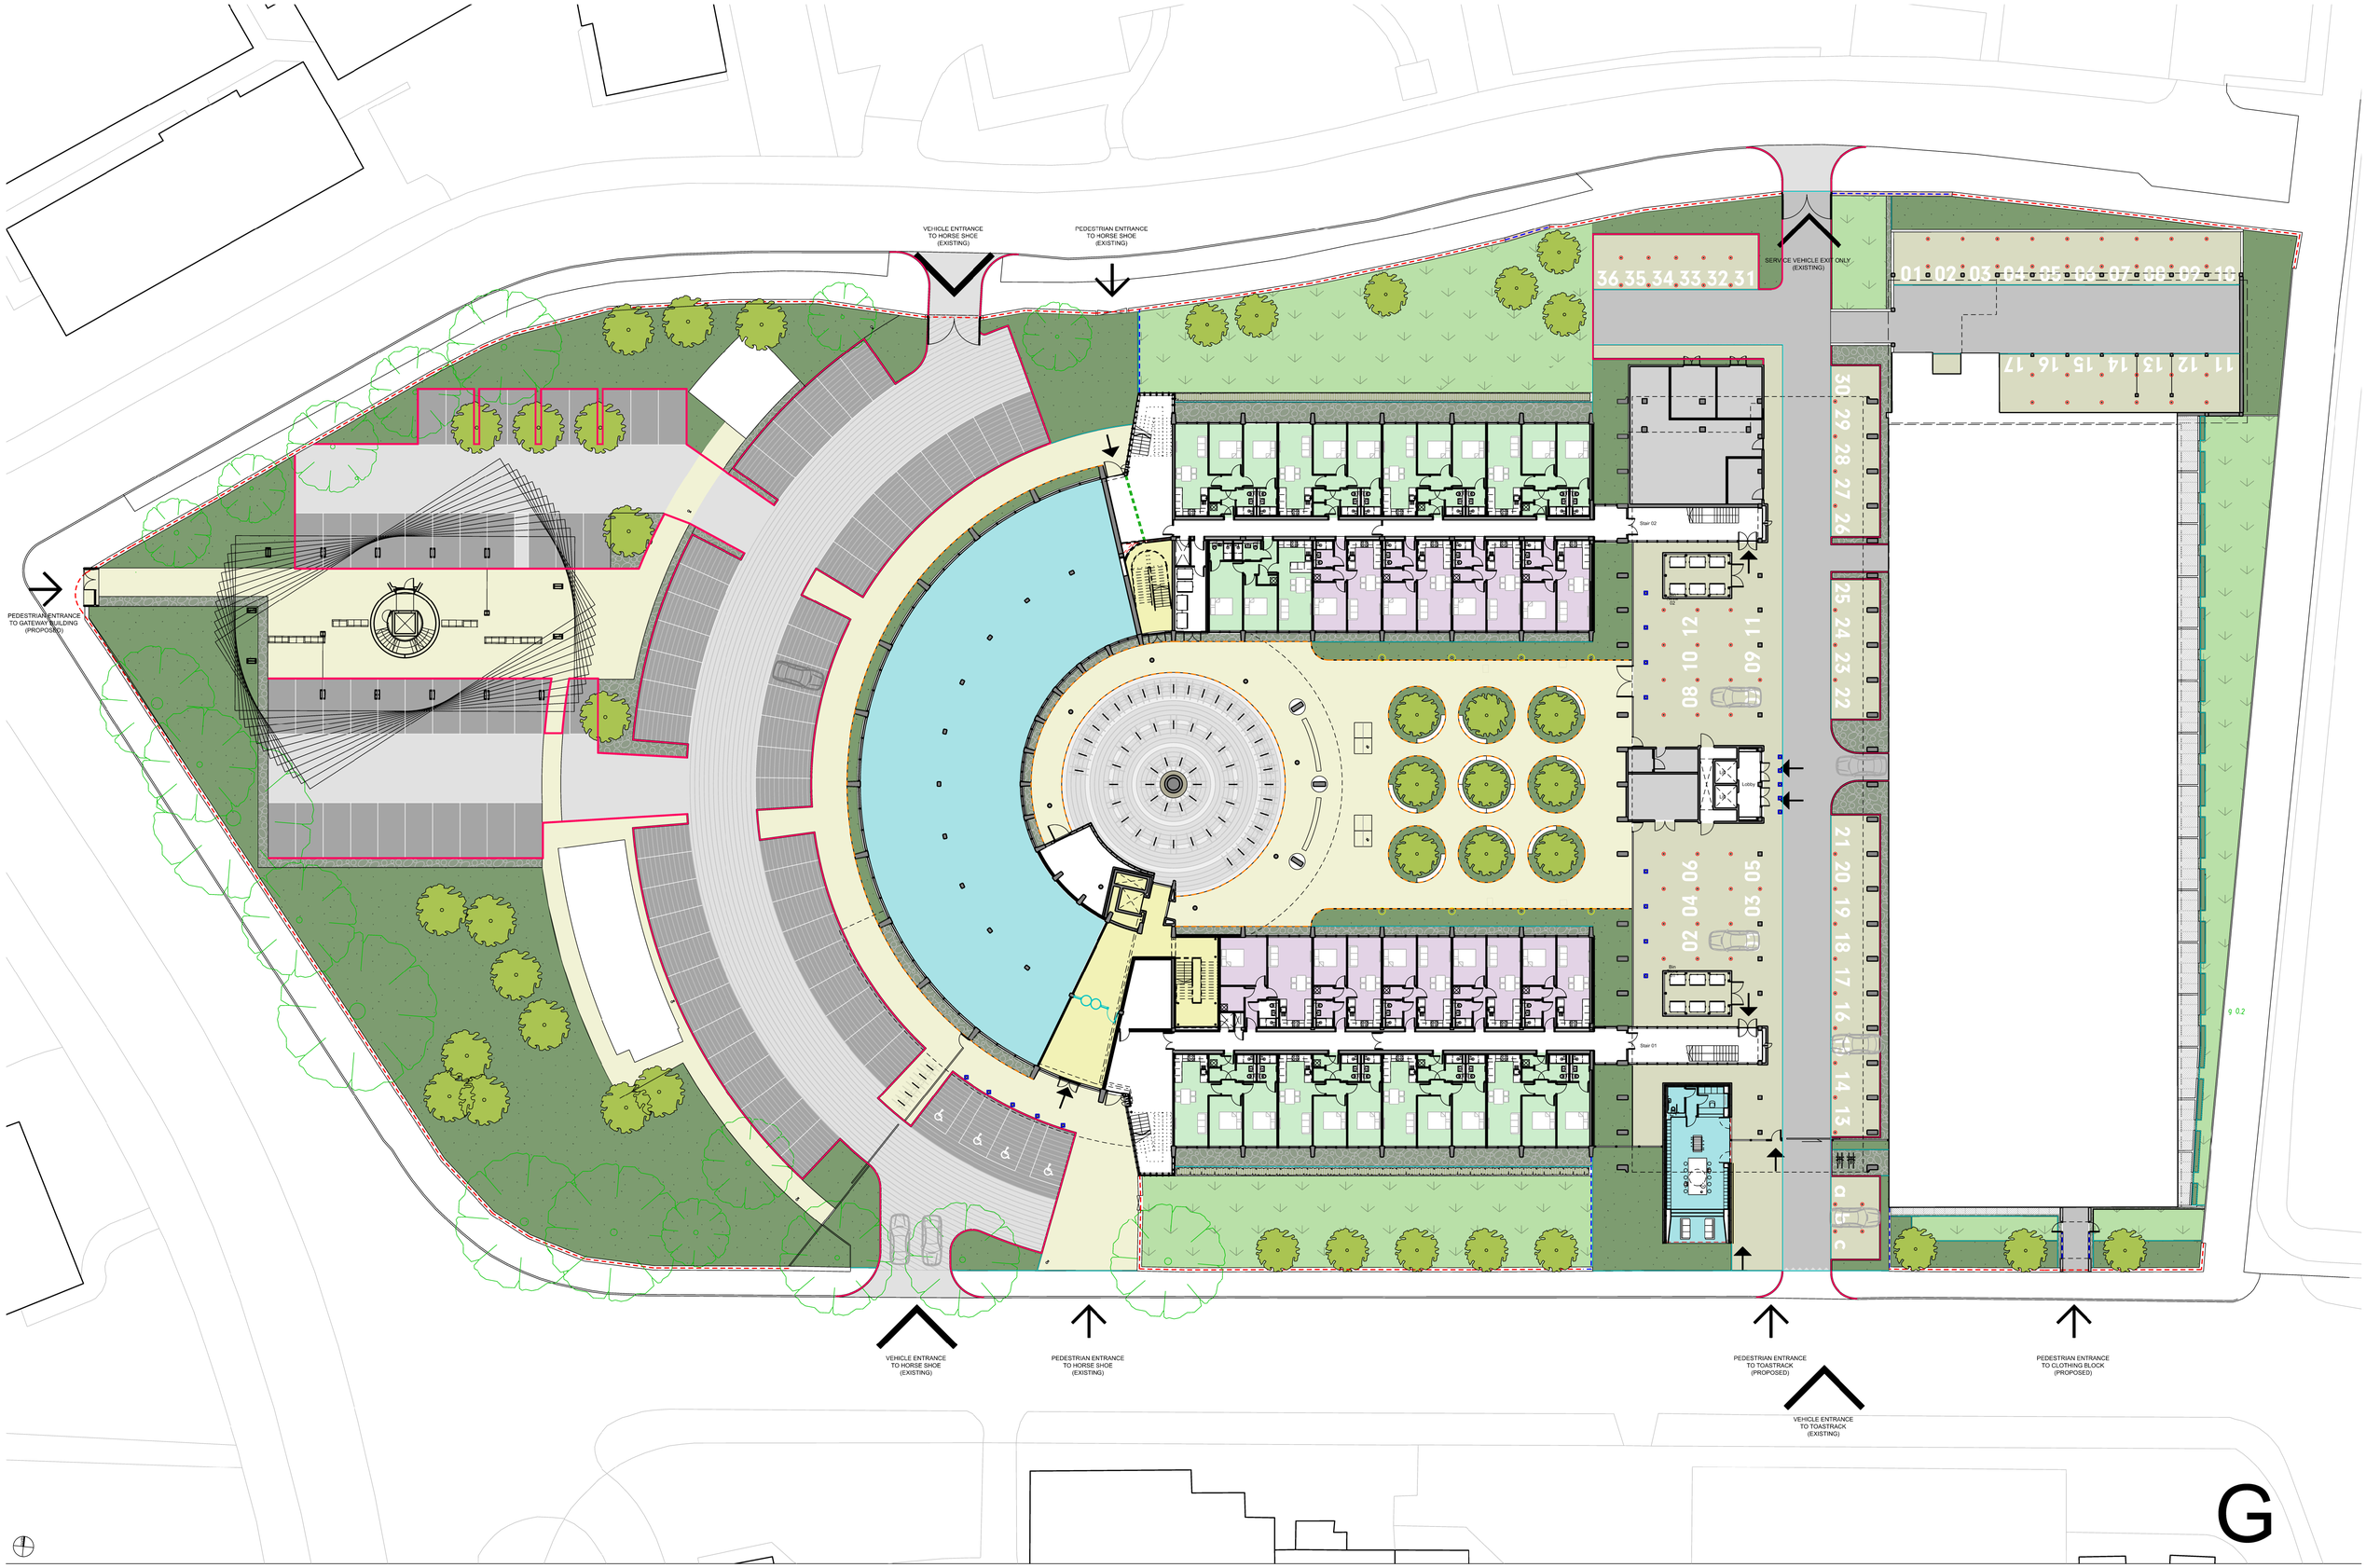

Sixtwo Architects Ltd
The Boardwalk
29 Blue Lane
Manchester
M2 4FW

0161 711 0440

www.sixtwoarchitects.com

DO NOT SCALE OFF THIS DRAWING

This design and drawing is the copyright of sixtwo architects and may not be reproduced in any form whatsoever without prior written consent. Issue of the drawing does not impart any real or implied copyright licence.

revisions + notes:

Hard Landscape

- Bonded chippings (for pedestrian areas)
- Bonded chippings (for vehicular areas)
- Concrete block paving under toastrack
  Concrete block paving under drum
  Permeable concrete block paving
- Loose gravel
- Existing railings (to be refurbished)
- Railing
- Railingson new stone dwarf wall
- Precast concrete pin kerb
- Precast concrete kerb
- Metal edgings
- Road marking
- Road studs (to mark parking bays)
- Synthetic grass surfacing

Soft Landscape

- Planting
- Grass (turf)
- New tree
- Existing tree
- Planting - box hedge

Furniture

- Bollards
- Cycle stands
- Illuminated stools
- Concrete table tennis
- Column light
- Ground recess luminaire
- Ground recess linear uplighter

Rev P1 13.12.2017 Updated landscape design
New concierge design
New bin stores (beneath the toastrack)

project: TOASTRACK
client: GENERATION LTD
title: PROPOSED LANDSCAPE PLAN
status: PLANNING
drawing number: al(05)124

job number: 0060
date: 28.09.2015
scale: 1:250 @ A1
drawn by: CS
revision: P1

sixtwo