

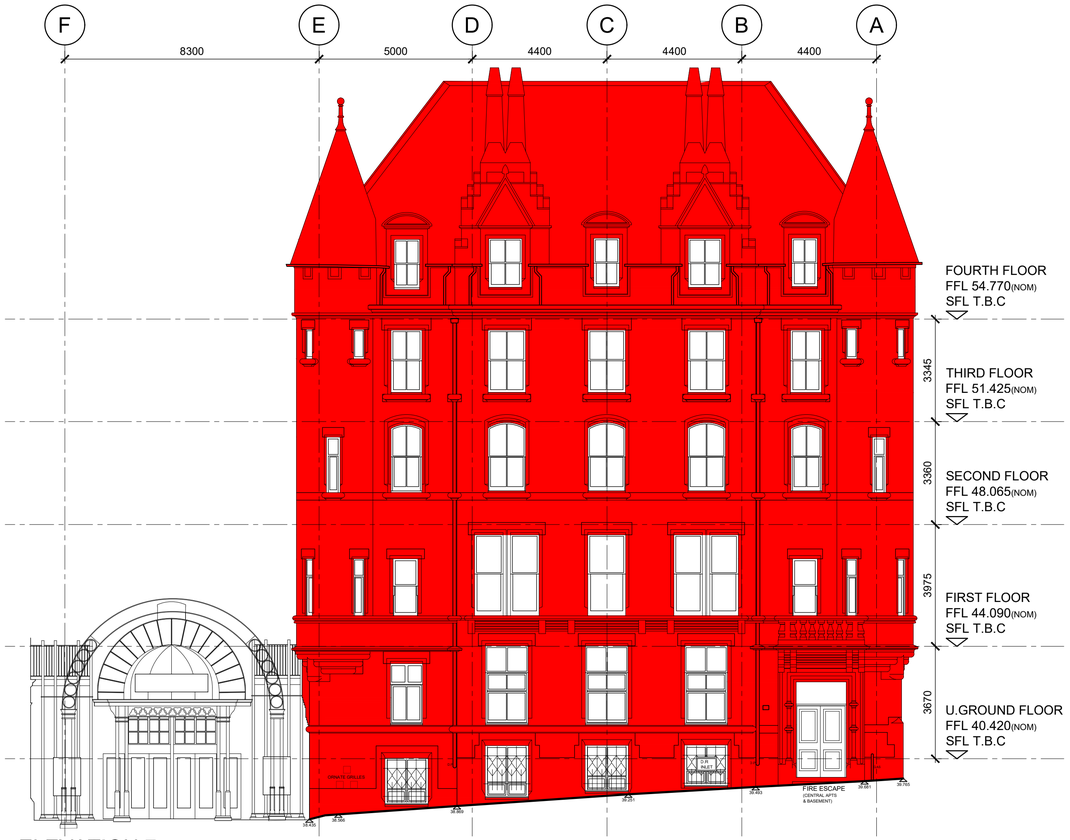



ELEVATION 7 PRINCESS STREET

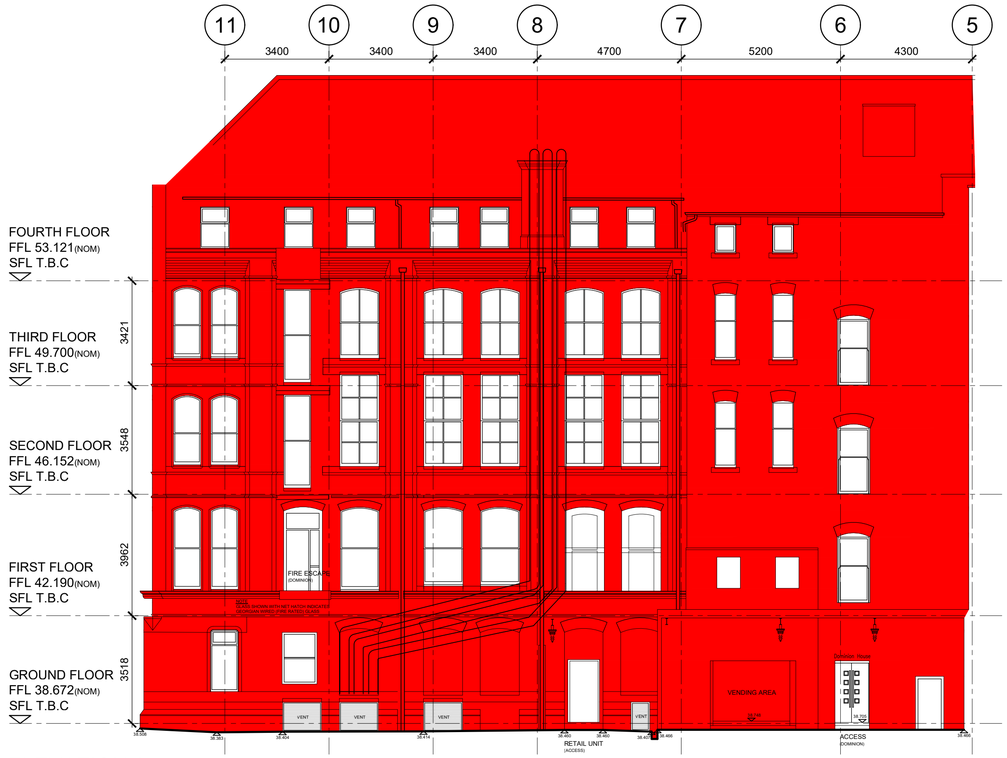

ELEVATION 9 DOMINION HOUSE (INTERNAL)

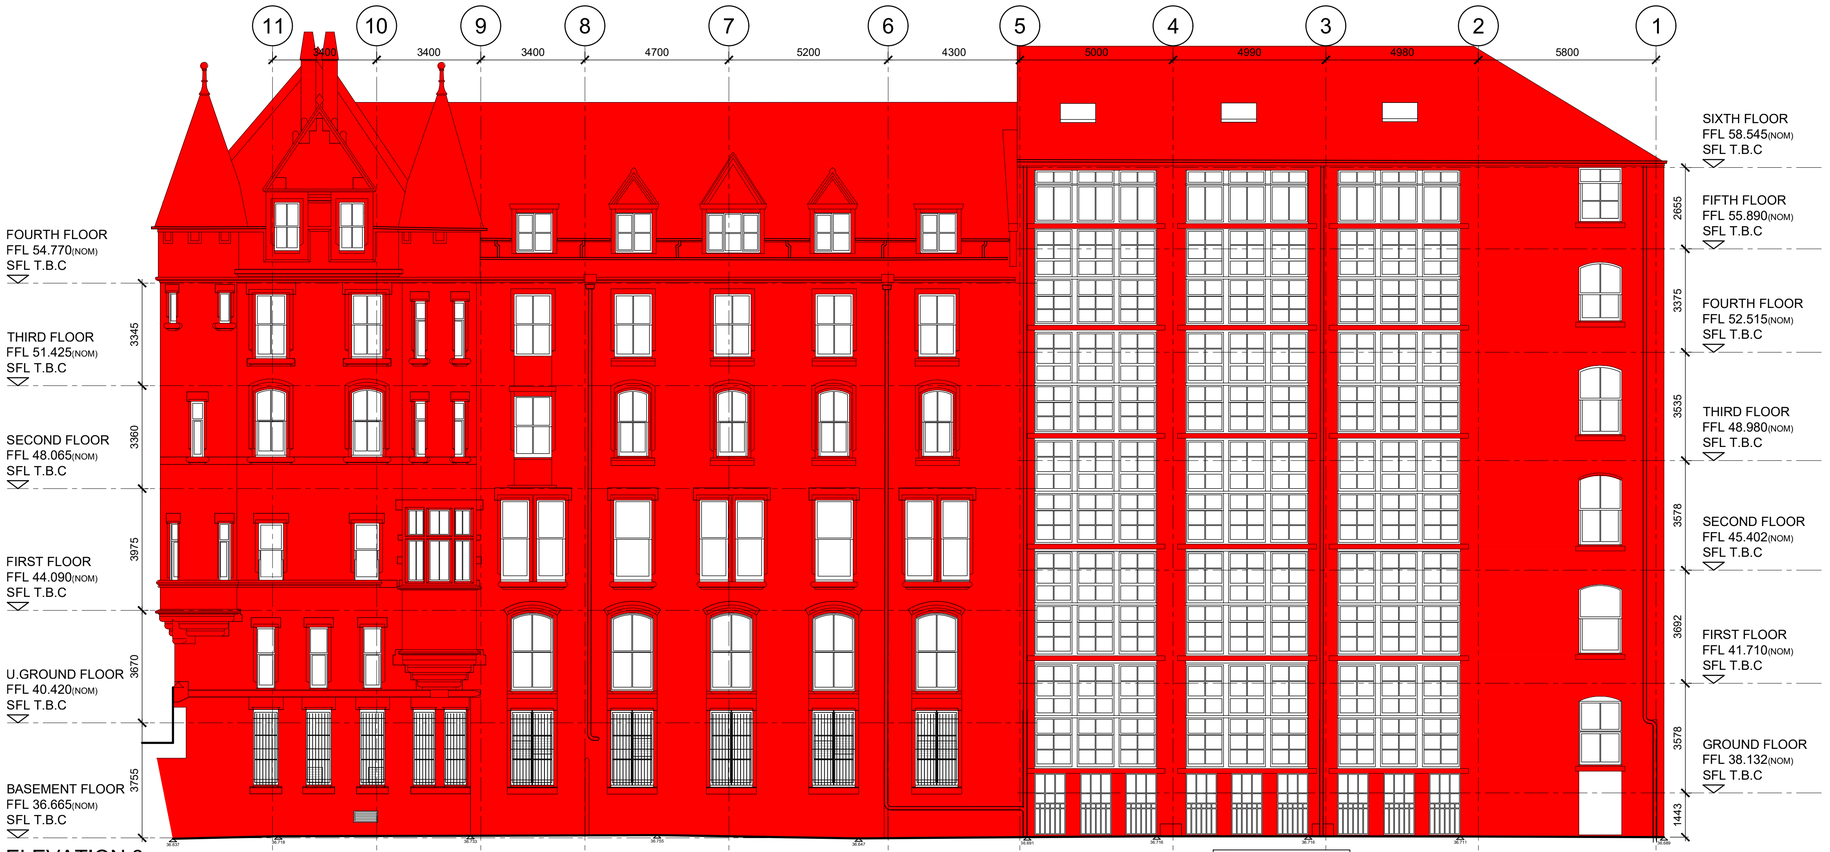

ELEVATION 8 ROCHDALE CANAL

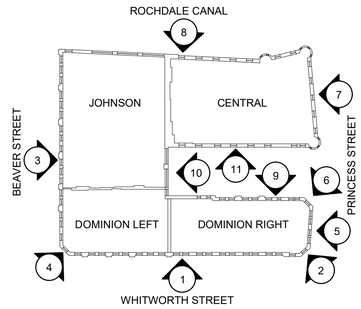

KEY LOCATION PLAN (NTS)

GENERAL NOTES:

THIS DRAWING IS BASED UPON LRW _7664_L(26)11.

KEY:

= ORIGINAL BUILDING FABRIC

= NON-ORIGINAL BUILDING FABRIC

BASED ON STRUCTURAL ENGINEERS 'CURRENT THINKING' MARKED UP PLANS & VARIOUS SITE INVESTIGATIONS.

GROUND FLOOR UPWARDS, ALL WINDOWS ARE EITHER MODIFIED ORIGINAL SASHES OR REPLACMENT CASEMENTS (DESIGNED TO APPEAR LIKE SASHES). THE BASEMENT WINDOWS FACING THE CANAL ARE ORIGINAL. THE SECURITY BARS ARE NON-ORIGINAL ADDITIONS.

ALL EXTERNAL DOORS AND DOORS WITHIN THE ATRIUM ARE MODERN REPLACEMENTS. THE EXTERNAL DOORS DESIGNED IN A VICTORIAN STYLE.

ALL METAL WORK (RAILINGS, ETC) WITHIN THE ATRIUM ARE NON-ORIGINAL ADDITIONS.

ALL VENT GRILLES ARE NON-ORIGINAL ADDITIONS.

rev	description	drwn	auth	date
A	KEY UPDATED TO ADD NOTES	CM	RW	21.11.17

DO NOT SCALE OFF THIS DRAWING
© LEACH RHODES WALKER 2001

LeachRhodesWalker Architects
info@lrw.co.uk | www.lrw.co.uk
50 Dearmans Place Manchester M3 5LH
Manchester +44 (0)161 833 0211
London +44 (0)207 201 2160
Bucharest +40 (21)650 4026

client: SACO

project: THE ATRIUM MANCHESTER

project no	drawing no	rev
7664	L(00)128	A

description - AS EXISTING ELEVATIONS ORIGINAL FABRIC SHEET 2 OF 3

scale	date drawn	drawn by	authorised by
1:100@ A1	03.10.17	MS	CM

File:c:\7664-The Atrium\Drawings\archi\L00\ 7664_L(00)128-AS Existing Elevations Original Fabric -Sheet2.dwg Printed by: David Jackson

purpose of issue
planning ● building regs ○ tender ○ comment ○ approval ○ construction ○