
Location Plan 1:1000

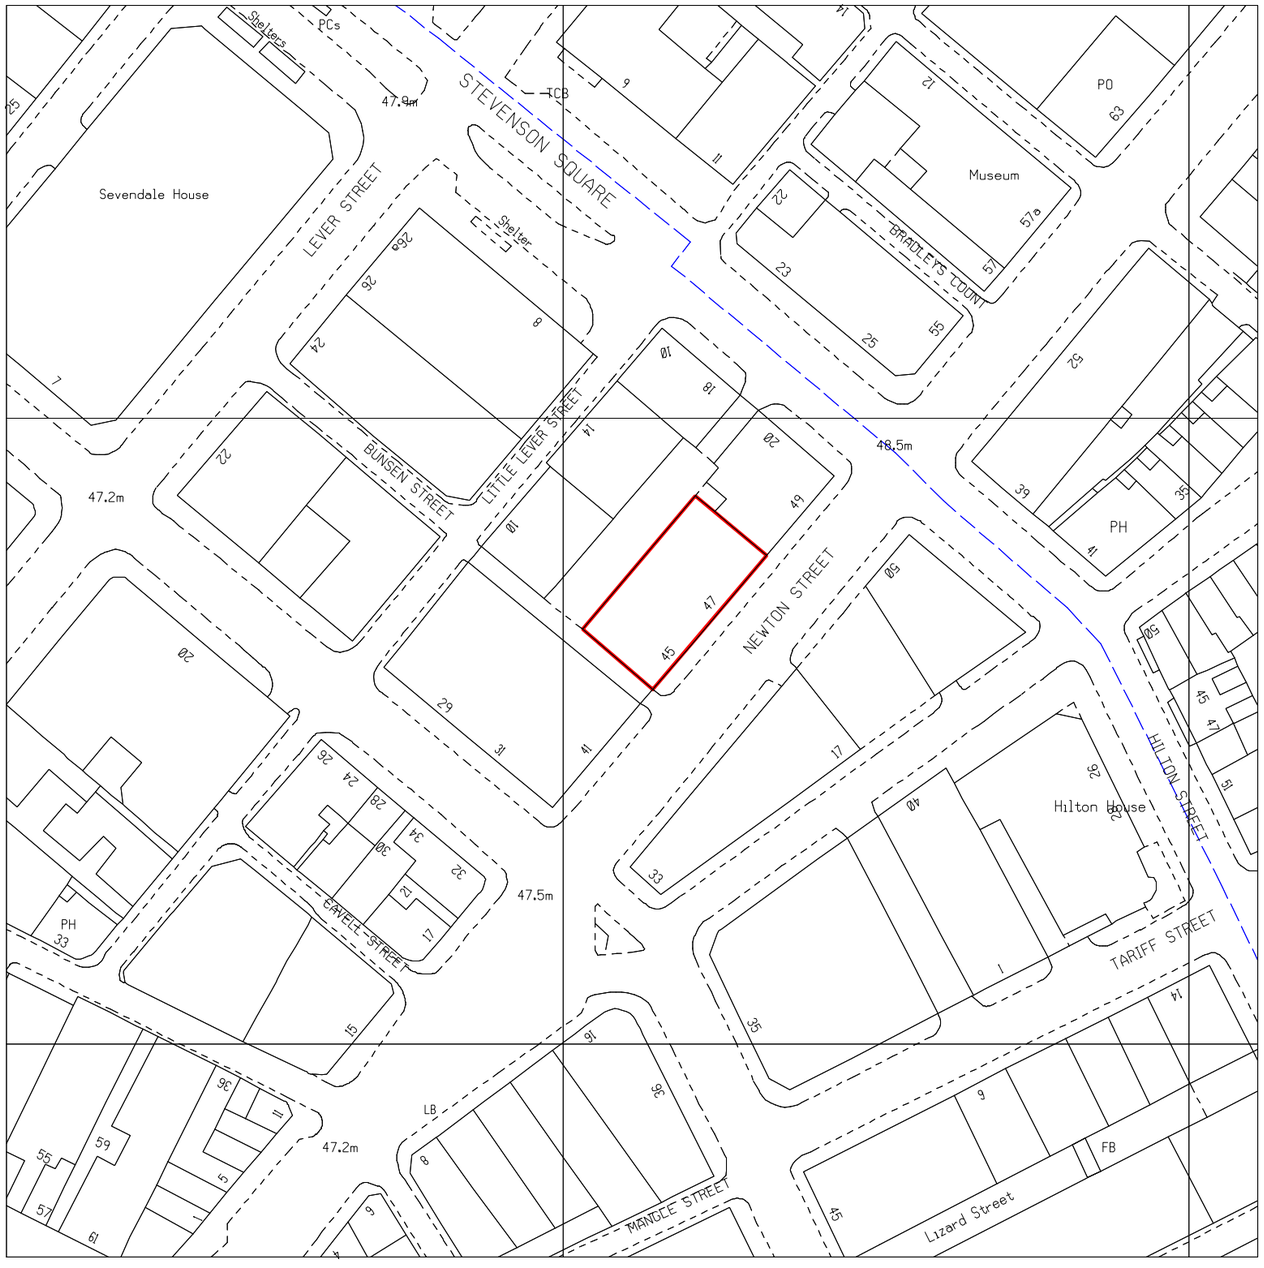

linberg

design associates limited

Suite 1, St Mary's Studios, St Mary's Road, Bowdon, Cheshire, WA14 2PL
(t) 0161 820 9883 (e) admin@linberg.co.uk (w) www.linberg.co.uk

Drg Title :

Location Plan

Project Title :

New Gym
45, Newton Street
Northern Quarter, Manchester
Mr J Yell & Mr T Melody

Drg No. : PP05

Revision :

Scale : 1 : 1000 @ A3

Drawn By / Date : JL