












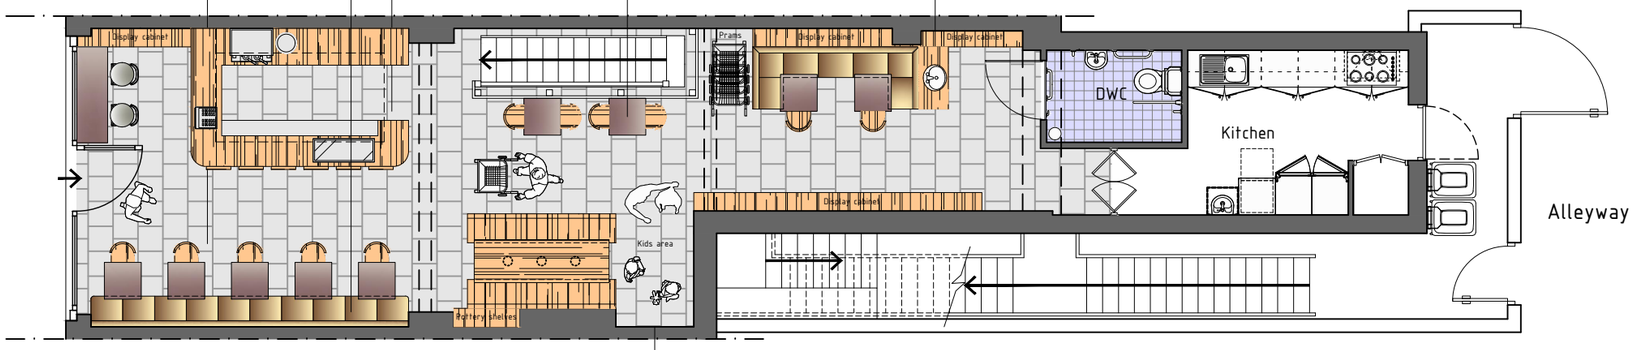

Proposed Ground Floor Plan

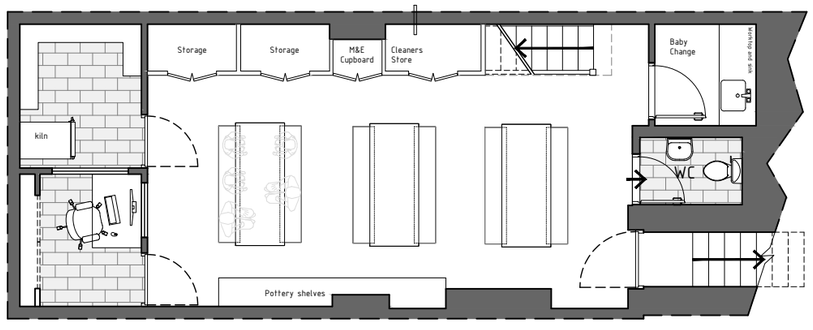

Proposed Basement Floor Plan

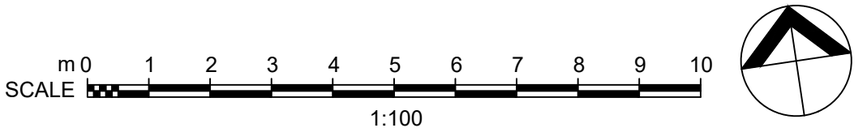

This drawing is to be read in conjunction with all relevant drawings.

The main contractor/builder is to interpret the requirements in relationship to the site conditions encountered and as agreed with the Building Control officer.

All dimensions and sizes to be verified on site, any discrepancies to be reported to the client/project manager. These annotations were prepared for planning and/or building control submission only.

This drawing and design is the (© 2017) property of Aran, and should not be reproduced without written permission.

Rev	Description	By	Date
D	Issue for Planning Application	PB	02/11/2017
C	Revisions to client comment from email of 24/10/2017	PB	30/10/2017
B	Revisions to client comment from meeting of 09/10/2017	PB	12/10/2017
A	Client Issue for comment	SP	04/10/2017

Initial Issue: 20/09/2017

CLIENT
Marianne McDowell
745 Wilmslow Road
Didsbury
M20 6RN

PROJECT TITLE
Proposed Art Cafe

DRAWING TITLE
Proposed Basement & Ground Floor Plan

Drawn by: PB	Checked by: AN
Date: 20/09/2017	Scale: 1:100@A3

aran
Sunningdale House
Stamford Square
11 George Street
Altrincham
Cheshire
WA14 1RJ

T: +44 (0) 161 929 4842
W: www.aranproperty.co.uk

Job Ref.	Drawing No.	Revision
3693	200	D