
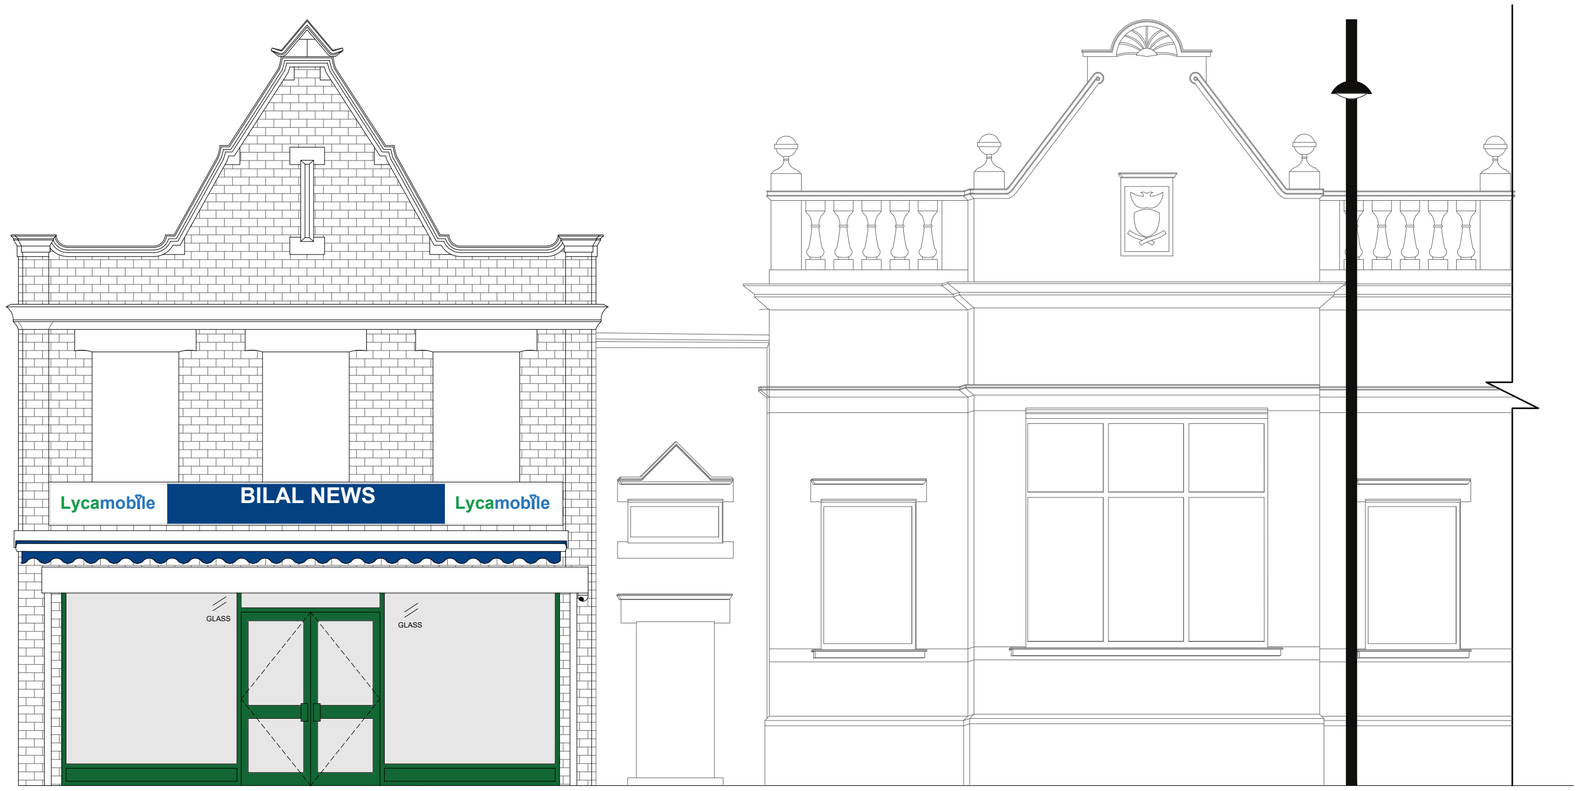



PRE-EXISTING FRONT ELEVATION

Scale 1:50

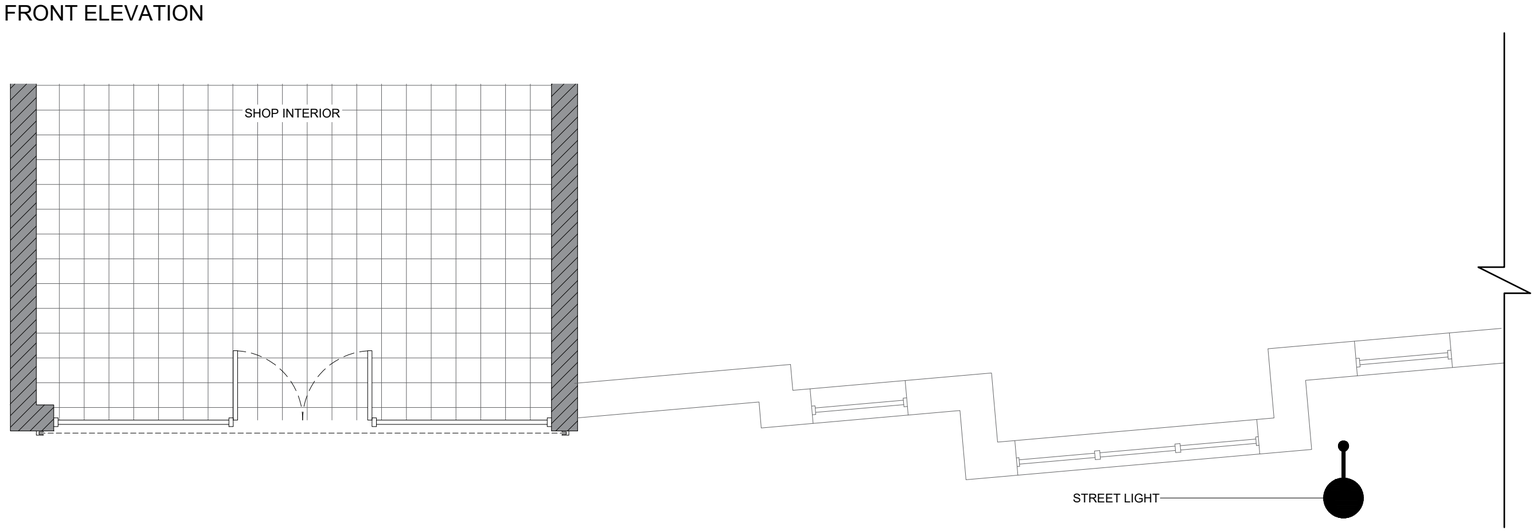

PRE-EXISTING PART PLAN

Scale 1:50

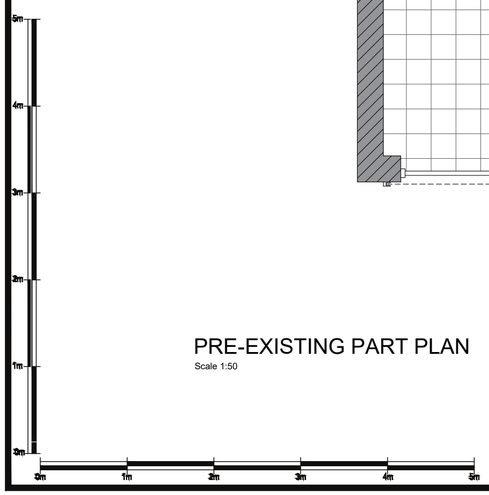

NOTE MACHINE

Date:	Comments:	By:

GENERAL NOTES:

1) All dimensions in millimeters unless otherwise stated.

Site:
Market News
393 Dickenson Road
Manchester
M13 0WG

Drawing Title:
Pre-existing Plan and Elevation

Ref:	Date:	Rev:
	04/09/2017	A
Scale: 1:50	**Paper:** A2	**Date Rev:** 20/10/2017