Scurr Architects
85 Southdown Road
Harpenden
Hertfordshire
AL5 1PW
T: 01582 763999
email: scurr@scurr.co.uk
www.scurr.co.uk
architects ■ designers ■ project managers

Notes:
All drawings to be read in conjunction with all other drawings as noted on issue sheet.

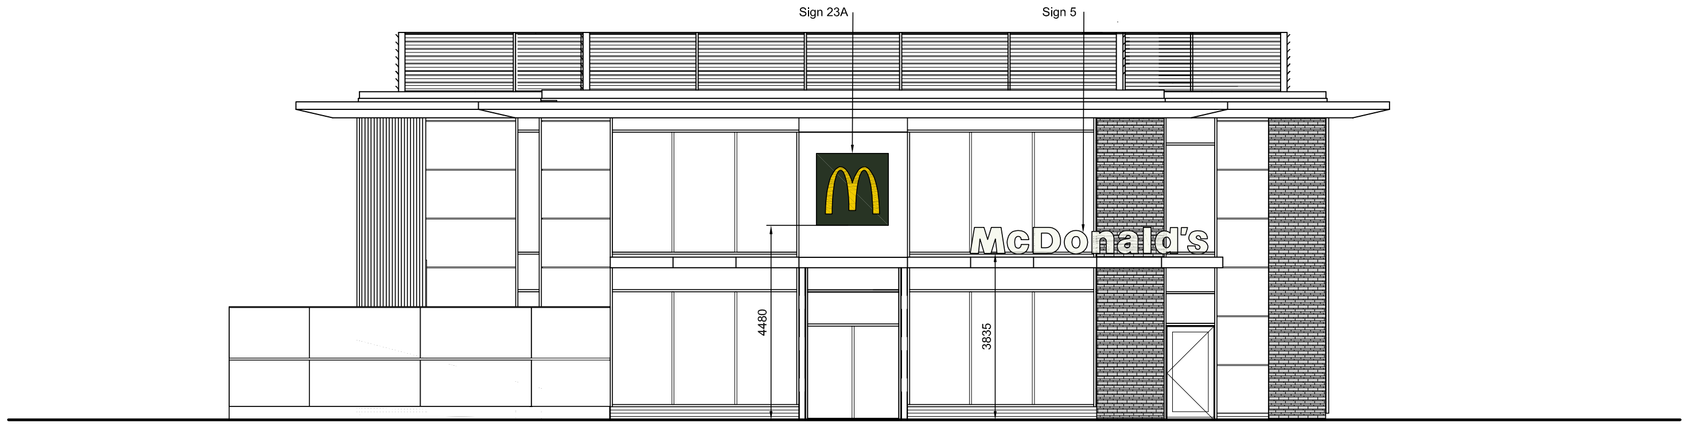

NORTH ELEVATION

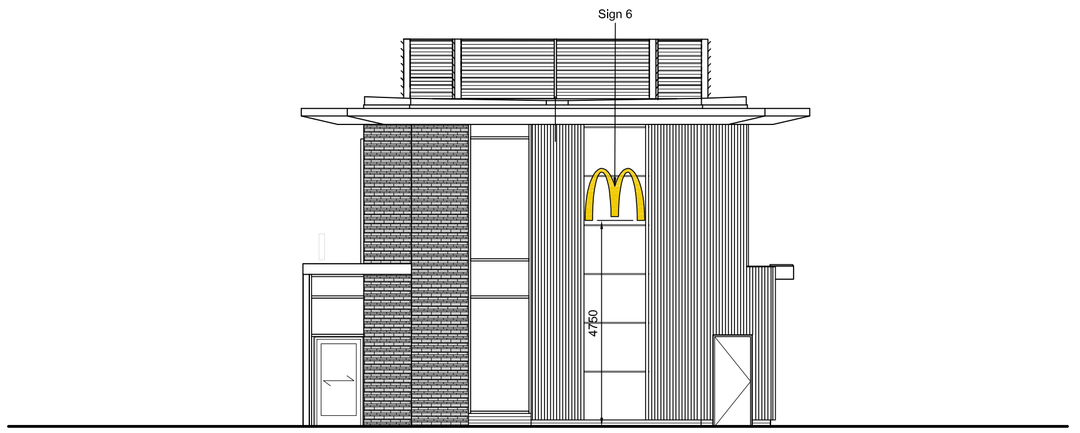

WEST ELEVATION



SOUTH ELEVATION

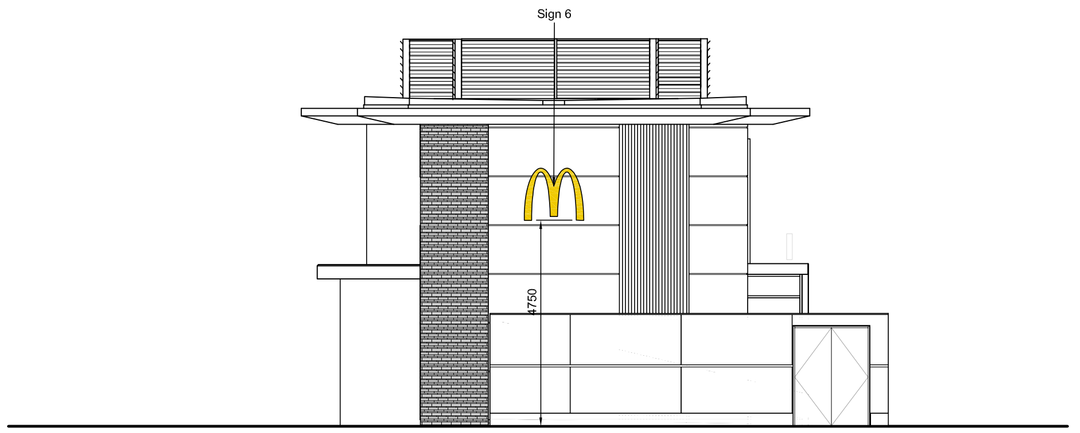

EAST ELEVATION

BUILDING SIGN SCHEDULE - ERDDS SIGNAGE (BUTTERFIELDS SIGNS)

ADVERT REF	SIGN TYPE	QTY	SIZE (mm)	MATERIALS	HEIGHT (mm) ABOVE GROUND	EXTENT (mm) OF PROJECTION	HEIGHT (mm) OF TEXT	ILLUMINATION
LETTERS	SIGN 5	1	5450W x 100D x 606H	White acrylic "McDonald's" text.	Refer to Elevations	N/A	606	(STATIC - Max. 600cd/m²)
GOLDEN ARCH	SIGN 6	2	1372W x 100D x 1200H	Yellow acrylic "Golden Arch" symbol.	Refer to Elevations	N/A	1200	(STATIC - Max. 600cd/m²)
ARCH PANEL	SIGN 23A	1	1660W x 80D x 1660H	Aluminium panel painted matt dark Green with Yellow acrylic "Golden Arch" symbol (internally illuminated) set on Reynobond composite aluminium panel colour RAL 9010 Pure White	Refer to Elevations	N/A	1089	(STATIC - Max. 600cd/m²)
ARCH PANEL	SIGN 23C	2	1380W x 80D x 1380H	Aluminium panel painted matt dark Green with Yellow acrylic "Golden Arch" symbol (internally illuminated) set on Reynobond composite aluminium panel colour RAL 9010 Pure White	Refer to Elevations	N/A	905	(STATIC - Max. 600cd/m²)

0 1 2 3 4 5 10
Scale in metres

T100

REV.	DATE.	DRAWING REVISIONS.	BY.	CHECKED
A	08.09.2017	PLANNING ISSUE	BV	SRH

GENERAL NOTES:
All works are to be undertaken in accordance with the Building Regulations and the latest British Standards.
All proprietary materials and products are to be used strictly in accordance with the manufacturer's recommendations.
All dimensions to be checked on site prior to construction.
All risks assessed to comply with the designer's responsibility under the Construction (Design Management) Regulations 2015.

PROPOSED DEVELOPMENT AT
Tesco, Parrs Wood Lane
EAST DIDSBURY M20 5NP

STORE No :-
NB8466

ON BEHALF OF :-
McDonald's Restaurants Ltd

DRAWING TITLE :-
Signage Elevations

DRAWN BY: BV
CHECKED BY: SRH
DRAWING No.: 7157-SA-8466-P009 A
SCALE & SIZE: 1:100@A1
DATE: August 2017

Scurr Architects
85 Southdown Road
Harpenden
Hertfordshire
AL5 1PW
T: 01582 763999
email: scurr@scurr.co.uk
www.scurr.co.uk
architects ■ designers ■ project managers

© Copyright McDonald's Restaurants & Scurr Architects