



KEY LOCATION PLAN 1:500 SCALE

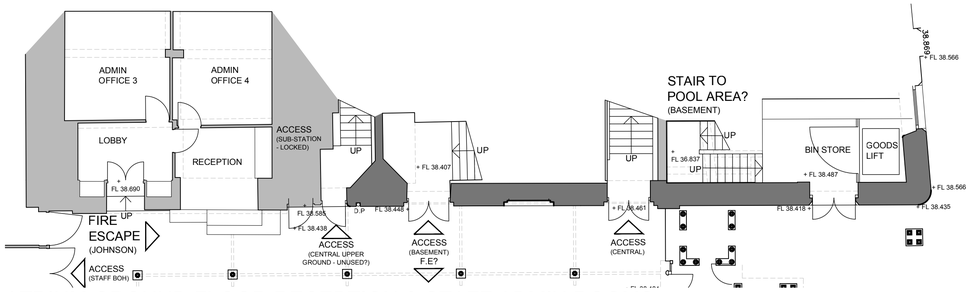

ATRIUM GROUND FLOOR RECEPTION & STAFF ADMIN ROOMS (UNDER CENTRAL HOUSE BEDROOMS)

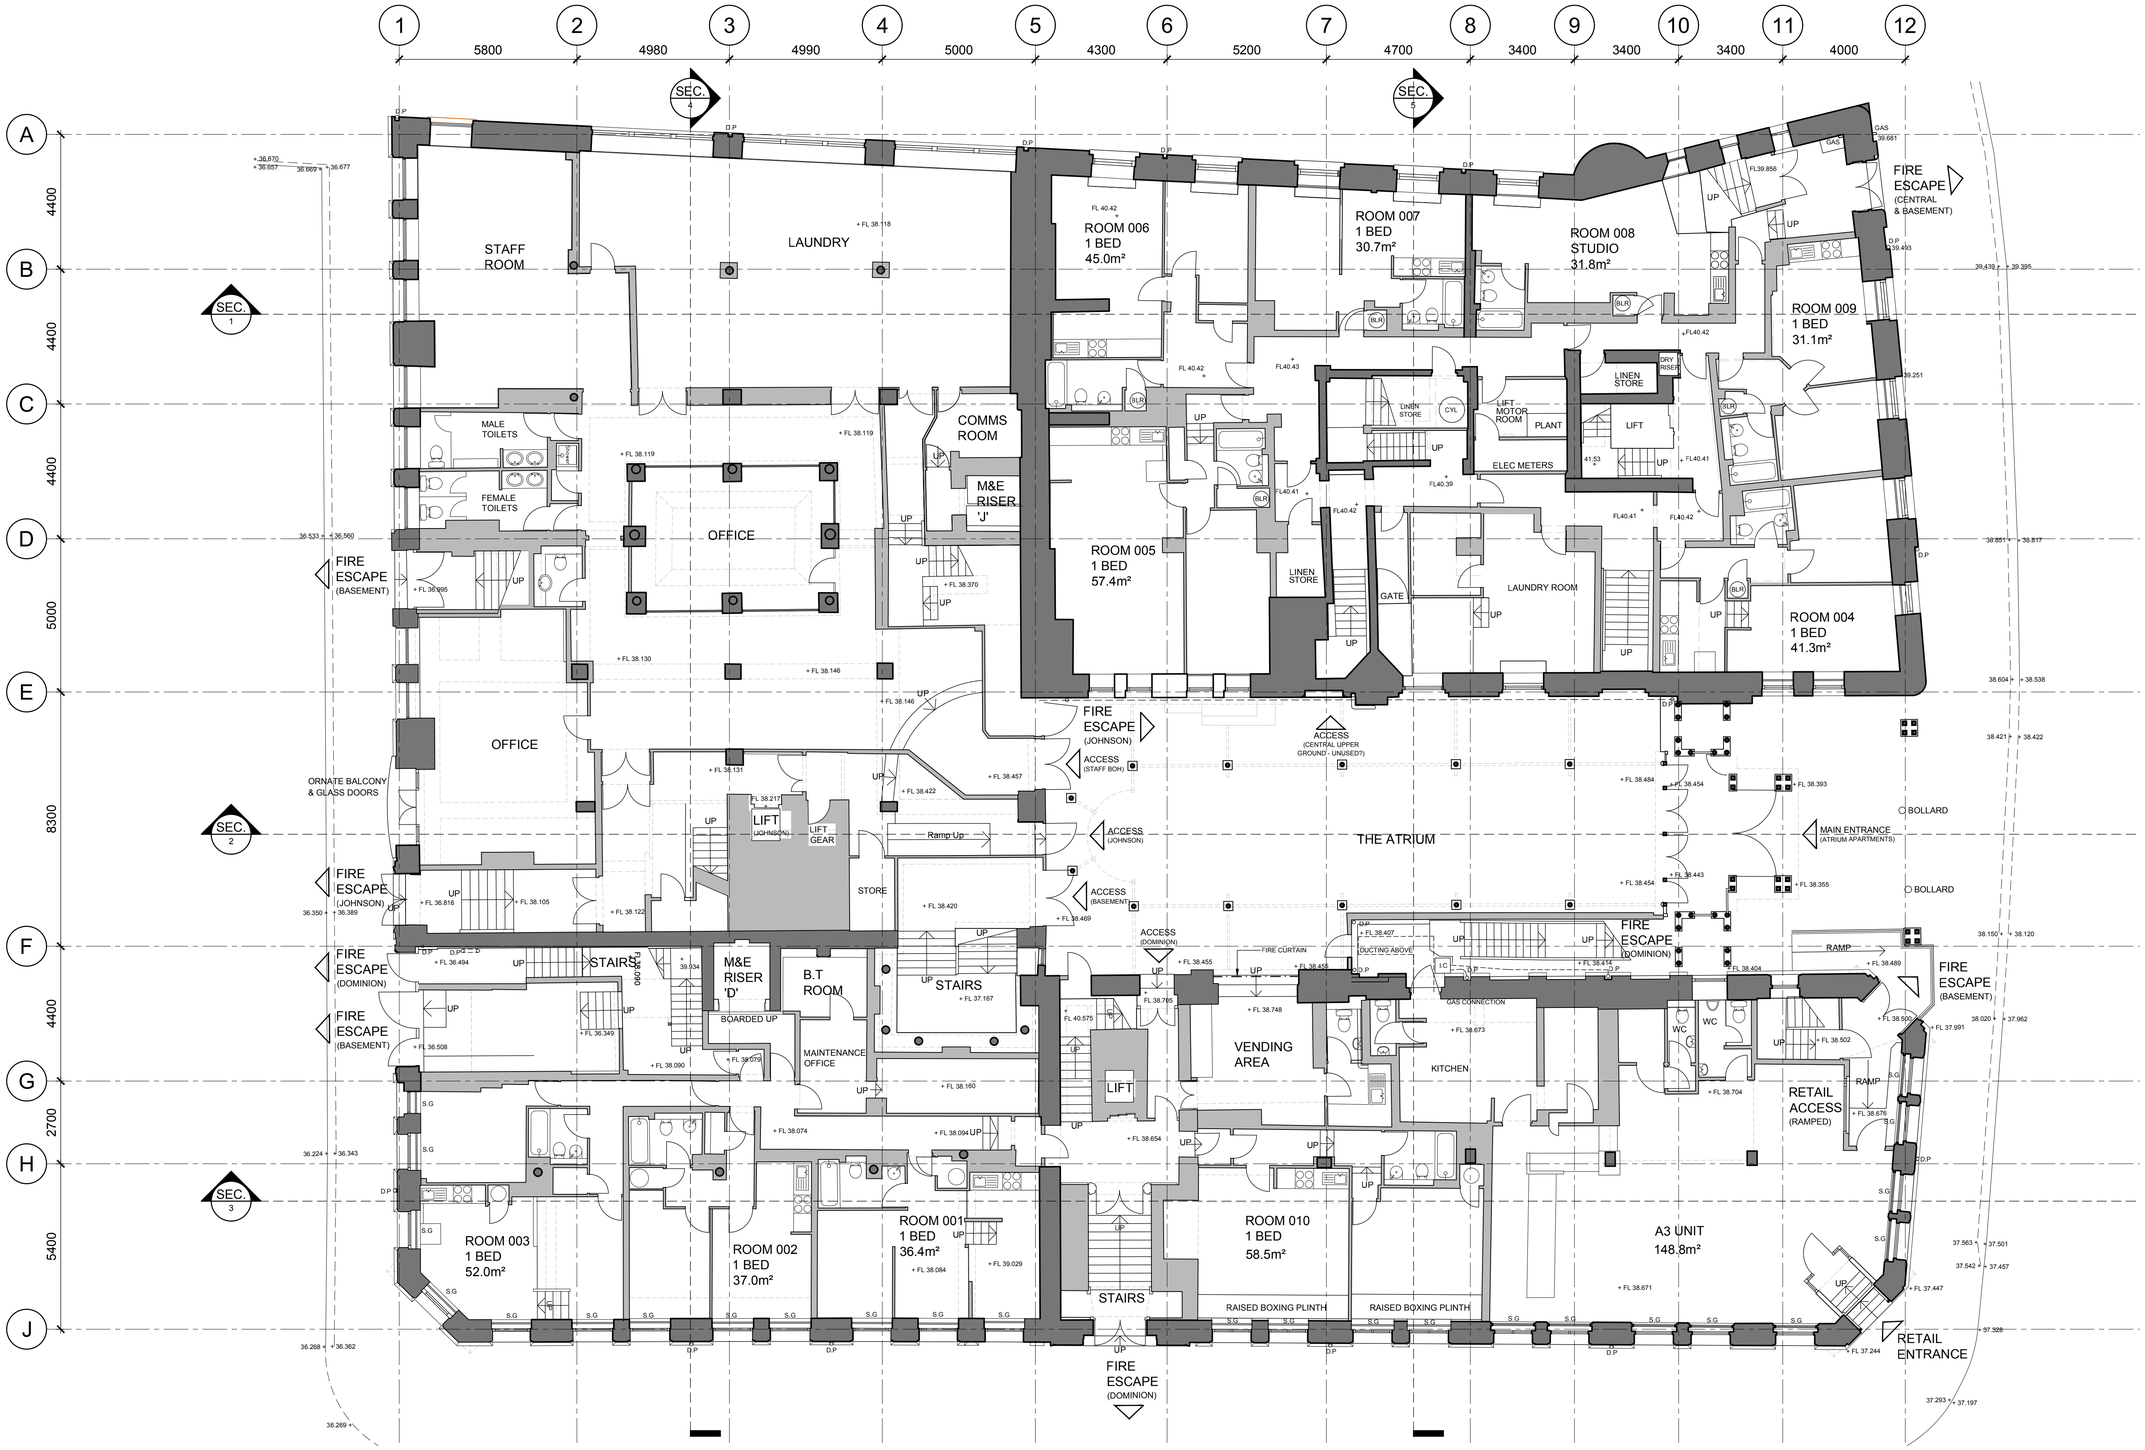

GENERAL NOTES:

THIS DRAWING IS BASED ON HAYCOCK & TODD MEASURED SURVEY, RECEIVED ON 07.05.17.

ALL DIMENSIONS ARE TO BE CHECKED ON SITE WITH ANY DISCREPANCIES REPORTED TO THE ARCHITECT PRIOR TO THE WORKS BEING CARRIED OUT.

ALL WORKS ARE TO BE IN ACCORDANCE WITH THE PLANNING APPROVAL AND ANY SUBSEQUENT APPROVED LOCAL AUTHORITY PLANNING CORRESPONDENCE INCLUDING DRAWINGS, DOCUMENTS AND REPORTS.

ALL WORKS ARE TO COMPLY WITH THE BUILDING REGULATIONS, BRITISH STANDARDS, CODE OF PRACTICE, AND ANY LOCAL STATUTORY REQUIREMENTS.

ALL WORKS ARE TO COMPLY WITH CURRENT HEALTH AND SAFETY LEGISLATION, H.S.E. RECOMMENDATIONS/GUIDANCE AND THE CURRENT C.D.M. REGULATIONS.

THIS DRAWING IS TO BE READ IN CONJUNCTION WITH LEACH RHODES WALKER ARCHITECTS GENERAL ARRANGEMENT (L CODE) DRAWINGS, TOGETHER WITH RELEVANT DETAILED (A CODE) DRAWINGS AND SPECIFICATIONS.

FOR ALL STRUCTURAL WORKS REFER TO THE STRUCTURAL ENGINEERS INFORMATION.

FOR ALL MECHANICAL AND ELECTRICAL WORKS REFER TO THE MECHANICAL AND ELECTRICAL ENGINEERS INFORMATION.

FOR ALL ABOVE GROUND DRAINAGE WORKS REFER TO THE PUBLIC HEALTH ENGINEERS INFORMATION.

ALL PRODUCTS SPECIFIED ARE TO BE INSTALLED STRICTLY IN ACCORDANCE WITH THE MANUFACTURERS RECOMMENDATIONS, SPECIFICATION AND DETAILS.

KEY:

	=	ASSUMED EXISTING STRUCTURAL WALLS
	=	ASSUMED EXISTING INTERNAL PARTITION WALLS
	=	ASSUMED EXISTING CIRCULAR COLUMN, SUBJECT TO STRIP OUT
D.P	=	DRAINAGE DOWN PIPE
S.G	=	SECONDARY GLAZING UNIT
D.R	=	DRY RISER OUTLET BOX
D.P.R	=	DISABLED PERSONS REFUGE
H.T.R	=	HEATED TOWEL RAIL
W.H	=	WALL HEATER
T.V	=	T.V. CONNECTIONS
BLR	=	BOILER

rev	description	drwn	auth	date
A	STAGE 3 TENDER ISSUE	CM	RW	29.08.17

DO NOT SCALE OFF THIS DRAWING
© LEACH RHODES WALKER 2001

LeachRhodesWalker Architects
info@lrw.co.uk | www.lrw.co.uk
50 Dearmans Place Manchester M3 5LH
Manchester +44 (0)161 833 0211
London +44 (0)207 201 2160
Bucharest +40 (21)650 4026

client: SACO

project: THE ATRIUM MANCHESTER

project no	drawing no	rev
7664	L(26)02	A

description - GROUND FLOOR EXISTING PLAN

scale	date drawn	drawn by	authorised by
1:100@ A1	14.06.17	MS	CM

file:c:\Revit Central\Working Files\7664_CENTRAL_MS_Ground Floor Existing Plan.rvt

purpose of issue: planning ○ building regs ○ tender ● comment ○ approval ○ construction ○