
Location Plan-MNC-079-St Ann St (OS Santander Opp TSB Jct Halfmoon St)

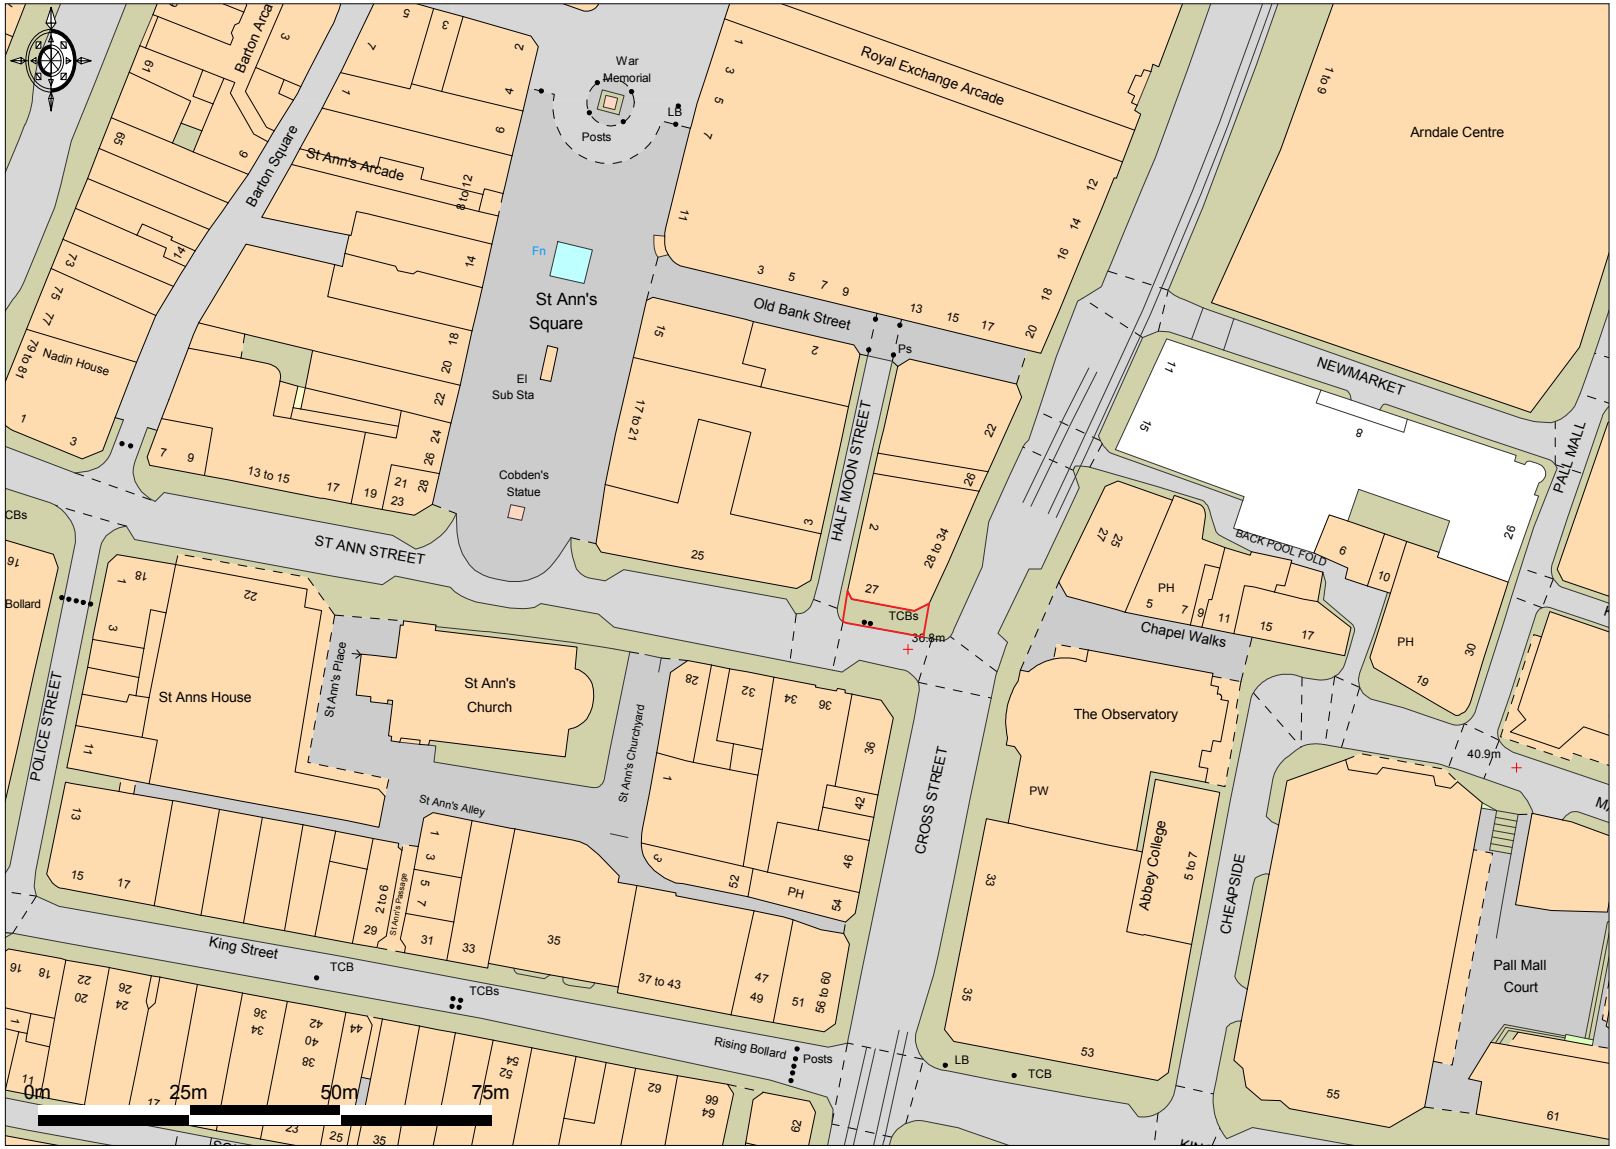

Ordnance Survey © Crown Copyright 2017. All rights reserved. Licence number 100022432. Plotted Scale - **1:1250**

Promap®

MNC-079-LP-V1