DRAWING NUMBER 083_209

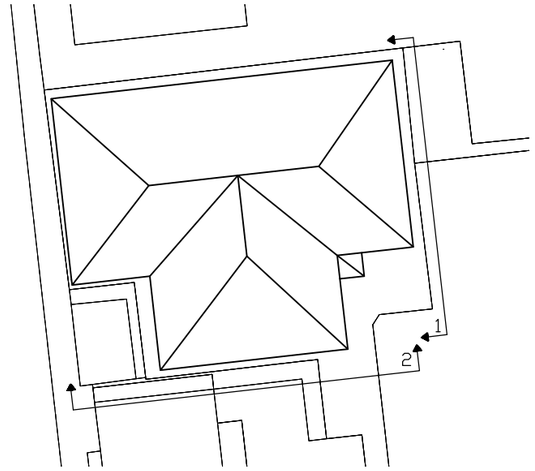

KEY PLAN

GENERAL NOTES

1. ALL DIMENSIONS ARE IN MILLIMETRES UNLESS OTHERWISE STATED
2. ALL LEVELS ARE IN METRES UNLESS OTHERWISE STATED
3. DIMENSIONS ARE NOT TO BE SCALED FROM THE DRAWING
4. ALL WORK TO BE CARRIED OUT IN ACCORDANCE WITH THE CURRENT EDITION OF THE BUILDING REGULATIONS 1991 (INCLUDING AMENDMENTS) AND ALL RELEVANT BRITISH STANDARDS/CODES OF PRACTICE
5. CONTRACTOR IS RESPONSIBLE FOR THE CORRECT SETTING OUT OF THE WORKS ON SITE, ALL DIMENSIONS TO BE CHECKED PRIOR TO FABRICATION OF MATERIALS
6. THIS DRAWING IS TO BE READ IN CONJUNCTION WITH ALL RELEVANT DRAWINGS AND SPECIFICATIONS

REFERENCE DRAWINGS

001 - SITE LOCATION PLAN
100 - EXISTING & PROPOSED PLANS
▶ 200 - EXISTING & PROPOSED SECTIONS & ELEVATIONS
300 - CEILING PLANS
400 - M&E PLANS
500 - DETAILS
600 - FIRE PLANS
700 - TYPES OF WALLS PLANS
800 - ACOUSTIC PLANS
900 - STRIP OUT PLANS

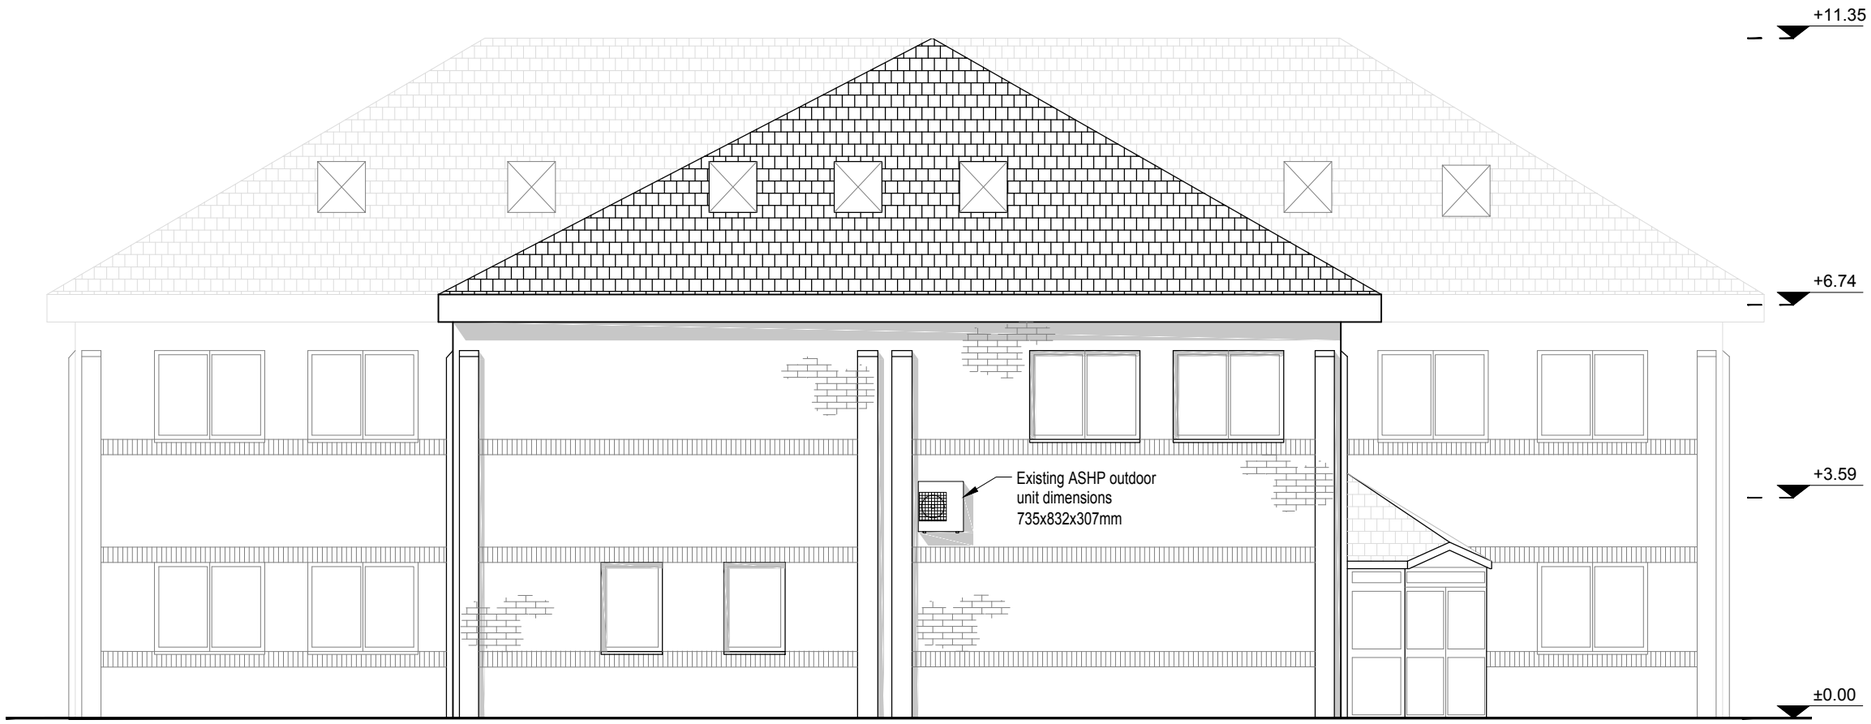

EXISTING ELEVATION 2

REV	DESCRIPTION	DATE	BY	CHCK	APRV
P1	PLANNING	01.11.17	ES	PD	PD

BEECH DESIGN & BUILD

CLIENT

GREAT WESTERN STREET

EXISTING ELEVATION 2

PLANNING
DRAWING STATUS

DRAWN E SOUTI | CHECKED P DAVIDSON

APPROVED P DAVIDSON | DATE NOV 17

1:100@A3	083_209	P1
SCALE	DRAWING NUMBER	REV

A3