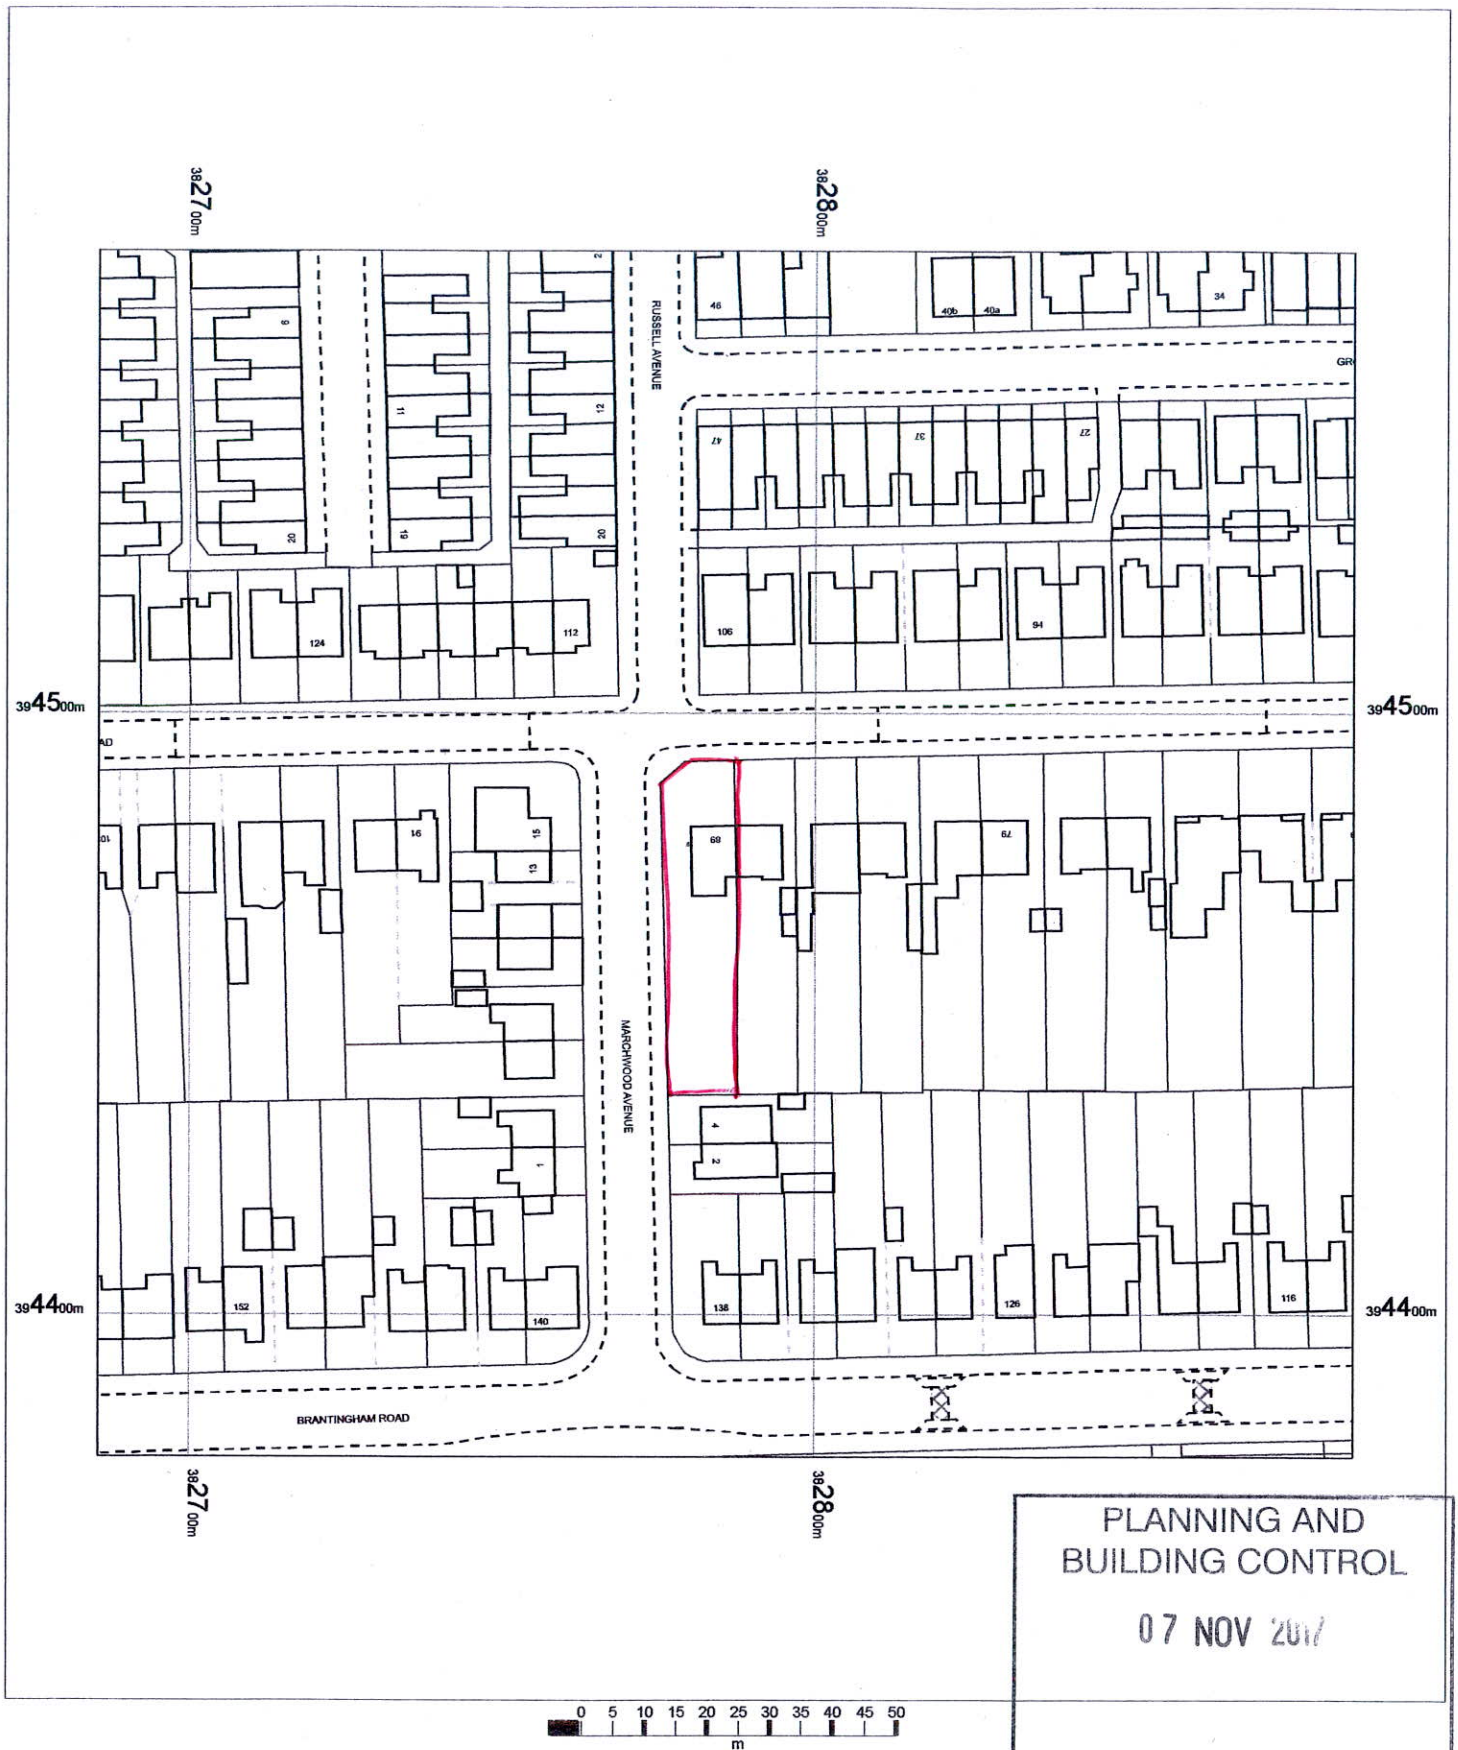

PLANNING AND BUILDING CONTROL

07 NOV 2017

N

OS MasterMap 1250/2500/10000 scale
22 June 2015, ID: BW1-00440288
www.blackwellmapping.co.uk

1:1250 scale print at A4, Centre: 382786 E, 394476 N

©Crown Copyright Ordnance Survey. Licence no. 100041040

Mapping sourced from Ordnance Survey

BLACKWELL'S
www.blackwellmapping.co.uk
TEL: 0113 245 2623
maps.leeds@blackwell.co.uk