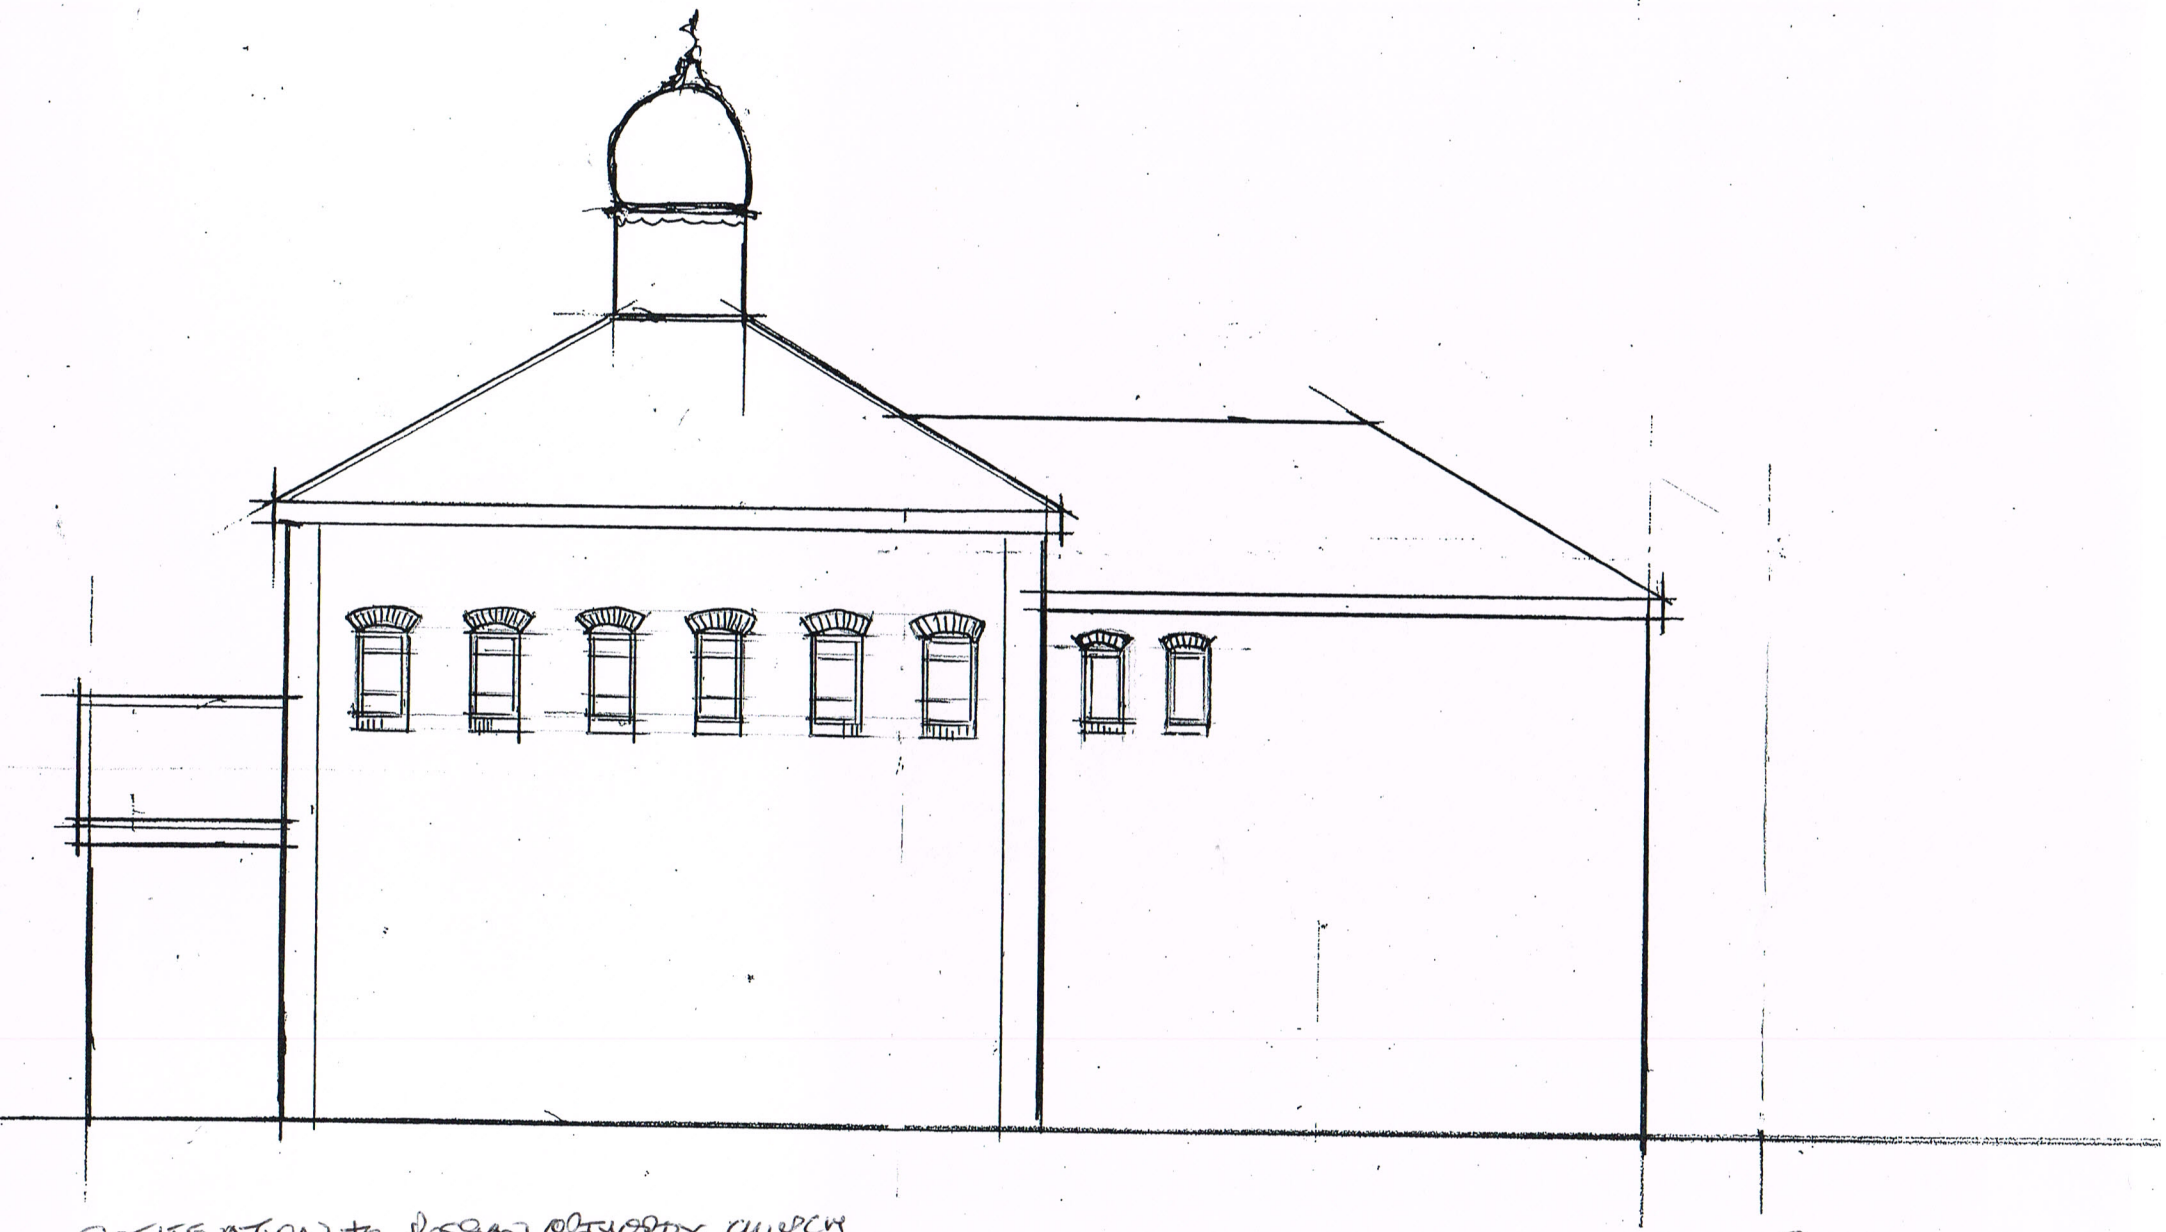


SIDE ELEVATION TO ROSSAN ORTHODOX CHURCH

Scale 1:100 @ A4