
Heron House – Lloyd Street Lobby

Phasing plan Phase 1 – Commence 15th Jan 18 Duration 2weeks


Works – remove canopy and install new lintel.

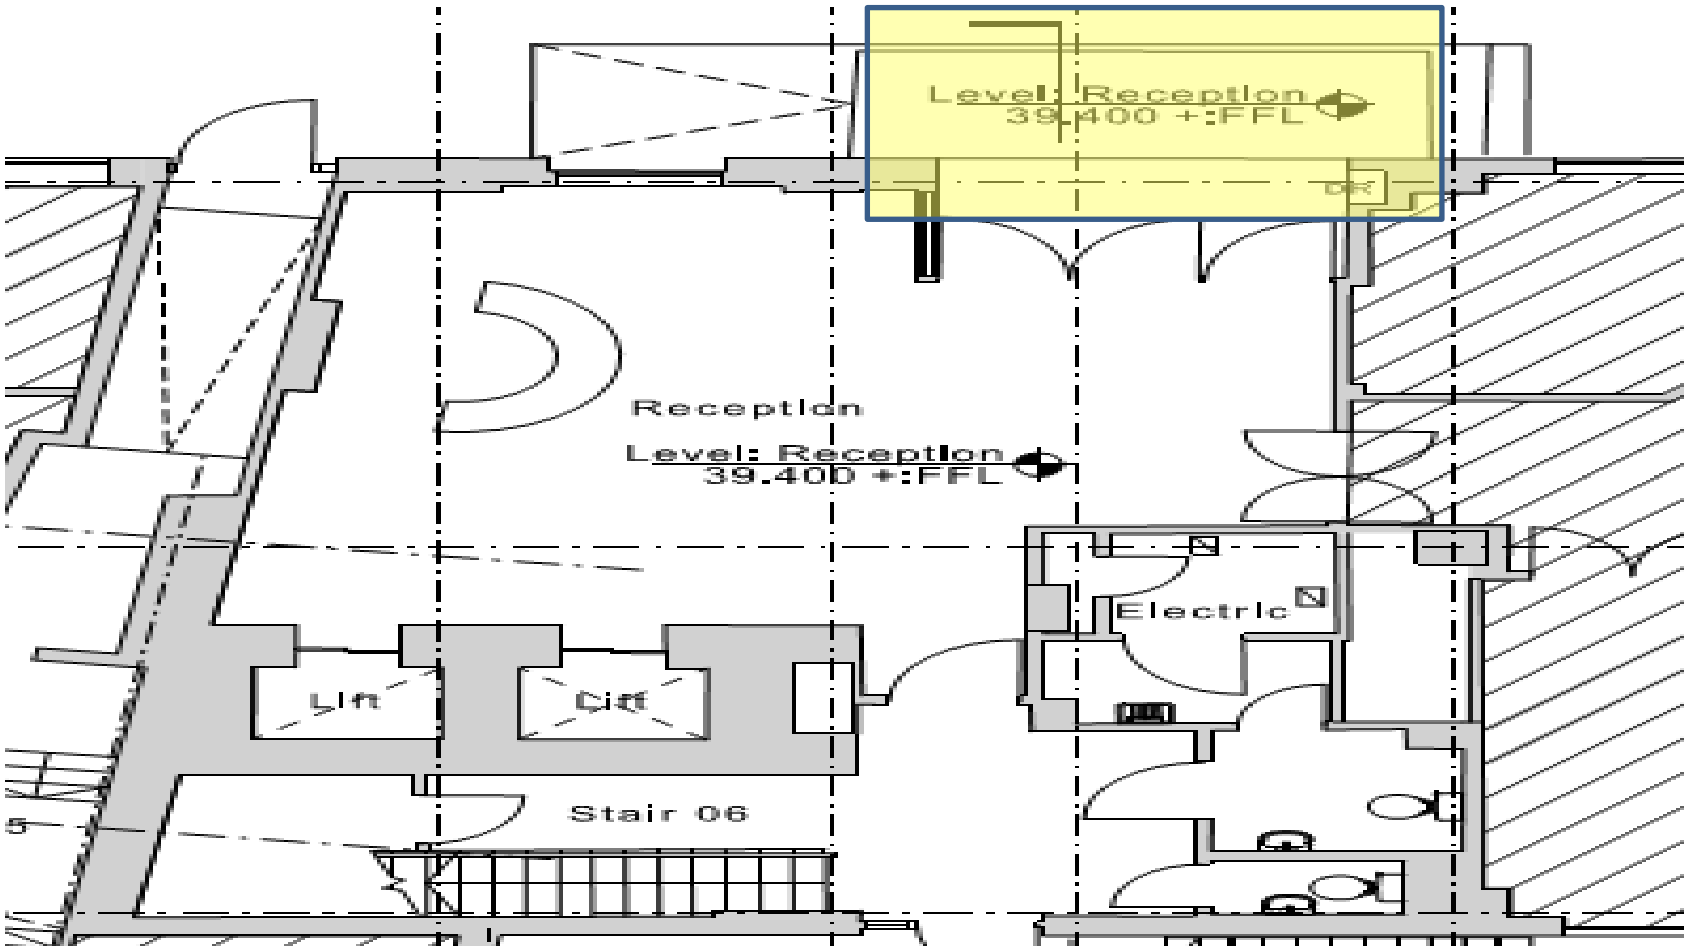

Heron House – Lloyd Street Lobby

Phasing plan Phase 2 – Commence 29th January 18 Duration 33 weeks

Works – Scaffold installation to Lloyd Street leaving 12m free access to entrance.

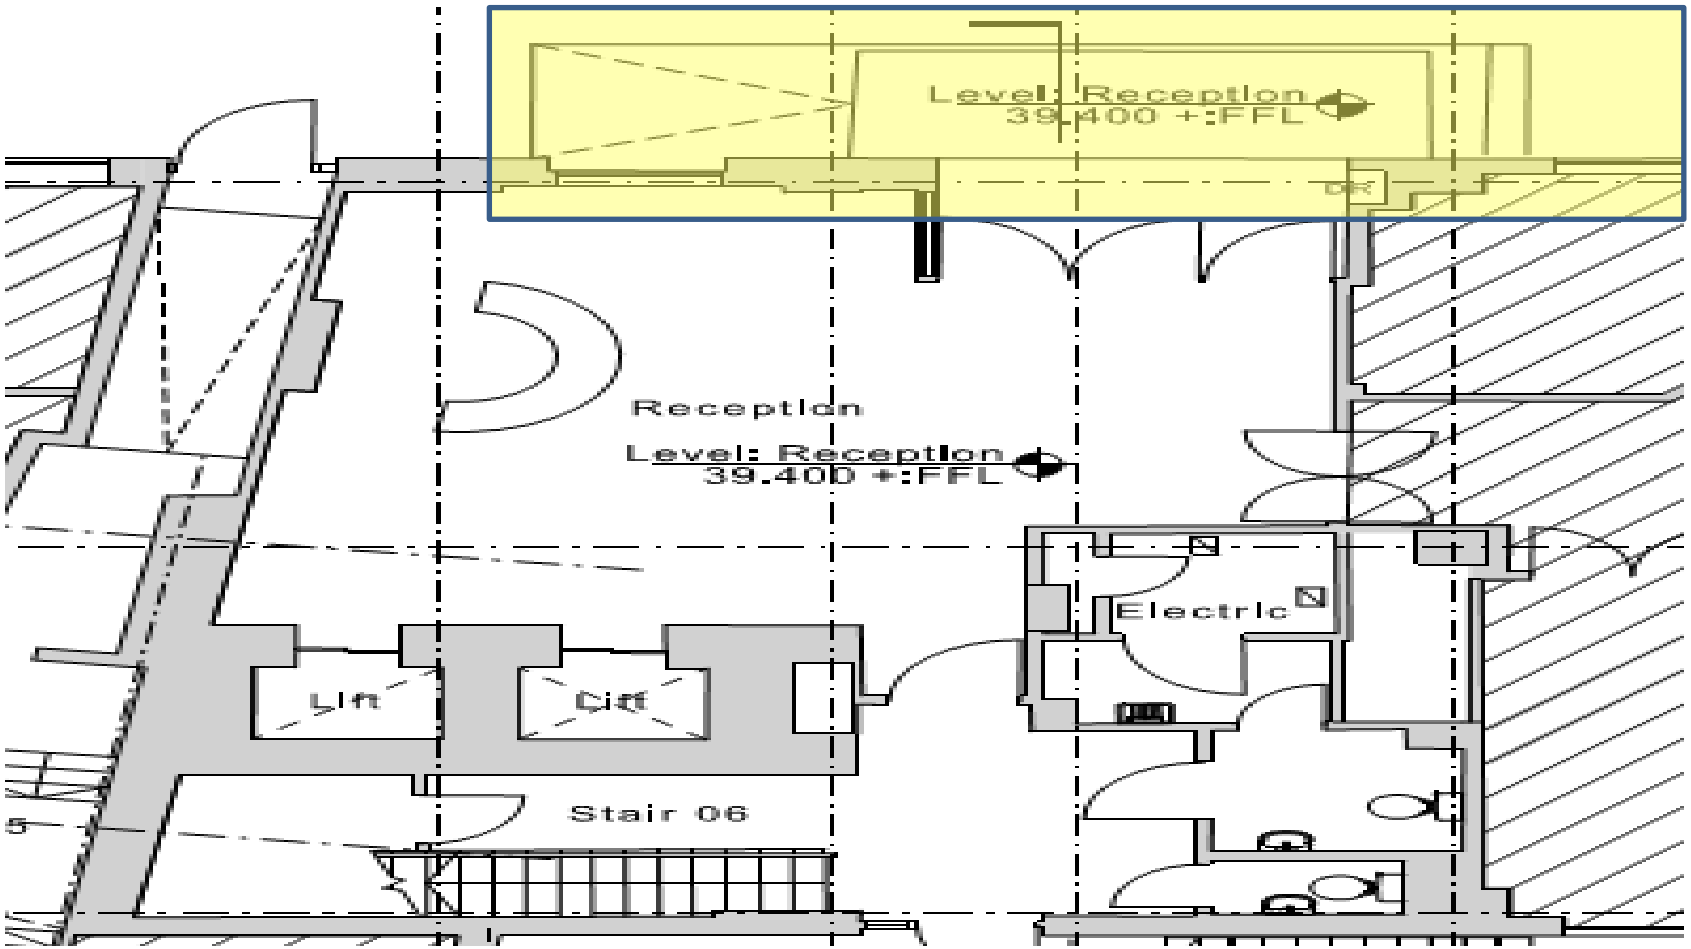

Lloyd Street Lobby
Scaffold visual. View 1




Lloyd Street Lobby
Scaffold visual. View 2



Heron House – Lloyd Street Lobby

Phasing plan Phase 3 – Commence 19th March 18 Duration 8 weeks


Works – Lift replacement

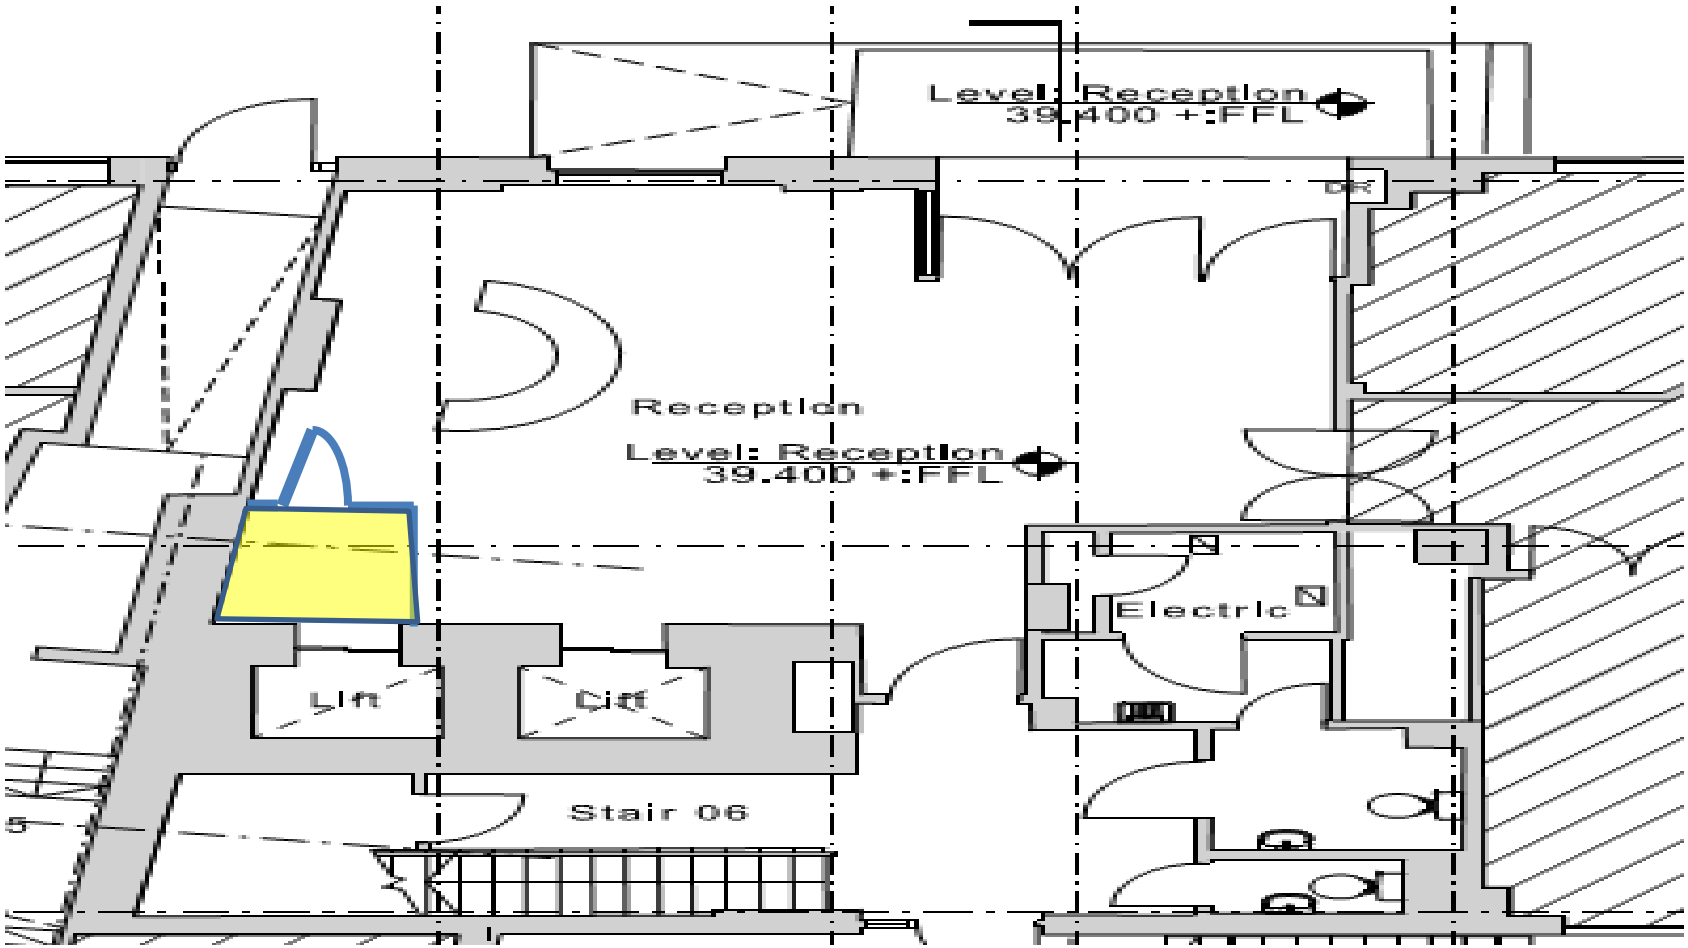

Heron House – Lloyd Street Lobby

Phasing plan Phase 4 – Commence 19th March Duration 6 weeks

Works – Lobby floor, ceiling, services, decoration.

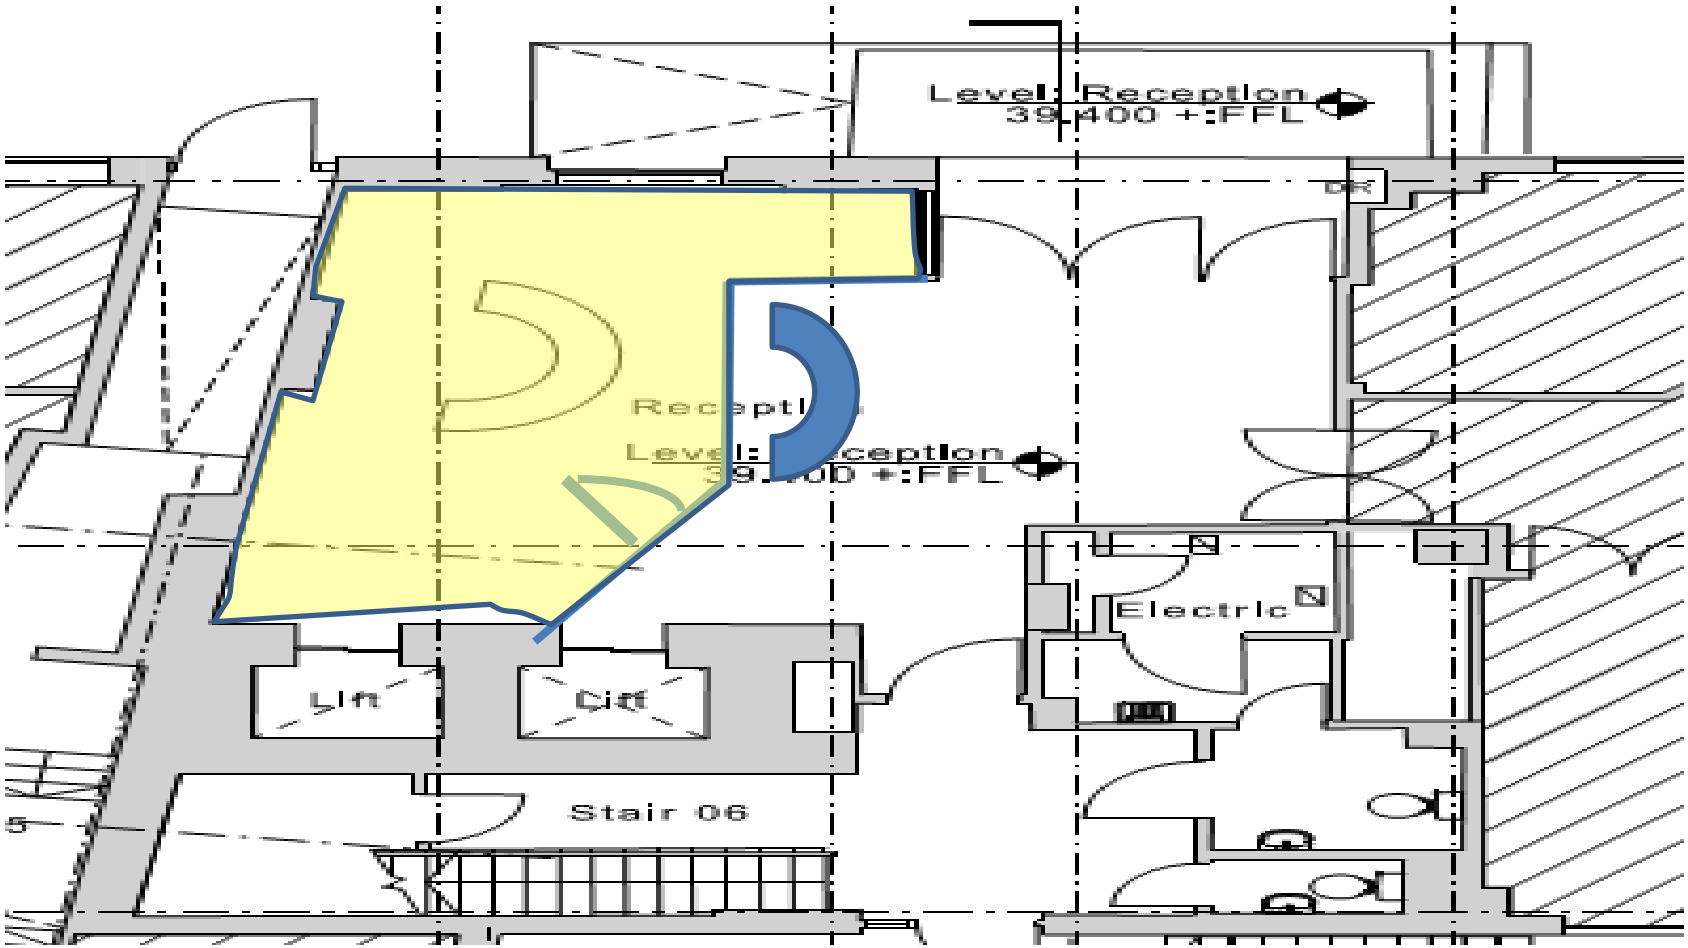

Heron House – Lloyd Street Lobby

Phasing plan Phase 5 – Commence 30th April 18 Duration 7 weeks

Works – Lobby floor, ceiling, services, decoration, Toilets, (Ceremony works) Doors.

