
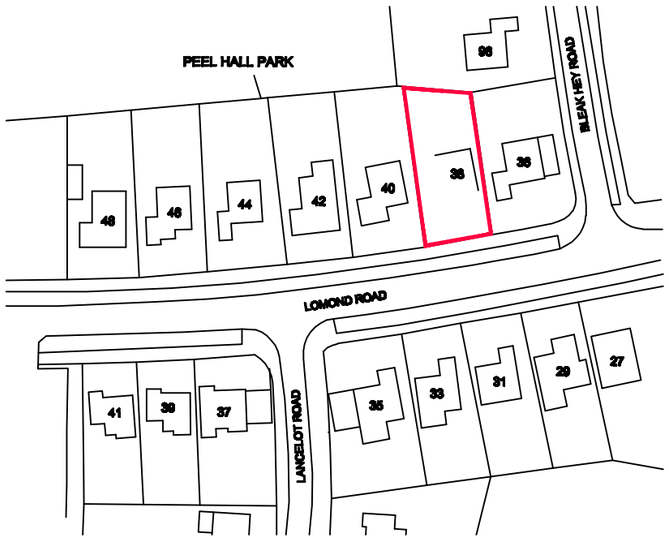


Location Plan Scale 1: 1250

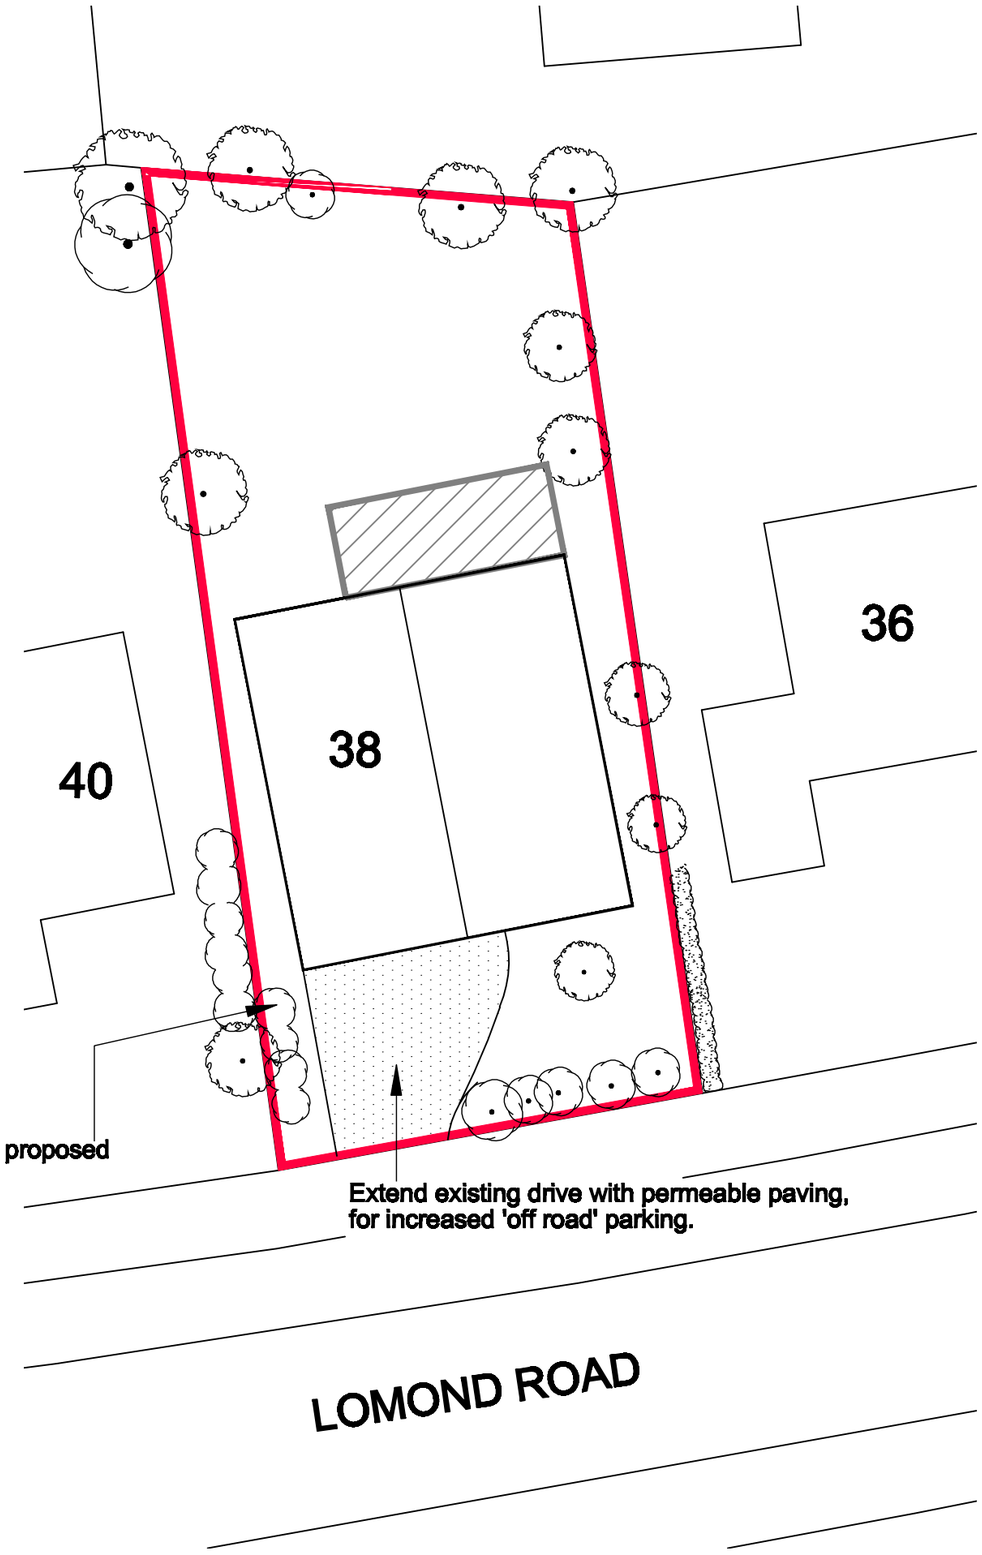

Existing bushes and hedge growth around proposed extension to be trimmed back

Extend existing drive with permeable paving, for increased 'off road' parking.

Site Plan Scale 1: 200

Note:
Proposed extension (beyond existing building)
outlined and hatched in: GREEN

Rev	Description	Date

CLIENT
Mr.A. Hasan

PROJECT
Proposed Extension Works at:
38 Lomond Road,
Manchester.
M22 5JD

DRAWING
SITE & LOCATION PLAN

SCALE	DATE	
1:1200 & 1:200 @ A3	Nov 2017	
DRAWING No.	SHEET	REV.
LMD/11/17/01	1 of 9	

PLANNING