EXISTING AND PROPOSED DRAWINGS
MR + MRS HERON
40 SADDLEWOOD AVENUE | MANCHESTER | M19 1QN
1:100 @ A1 / 1:200 @ A3

REV.C 05.11.2017 | Submitted for Planning

0 1 2 3 4 5 10m

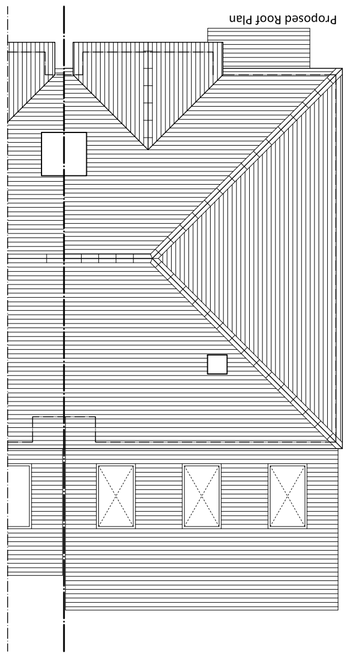

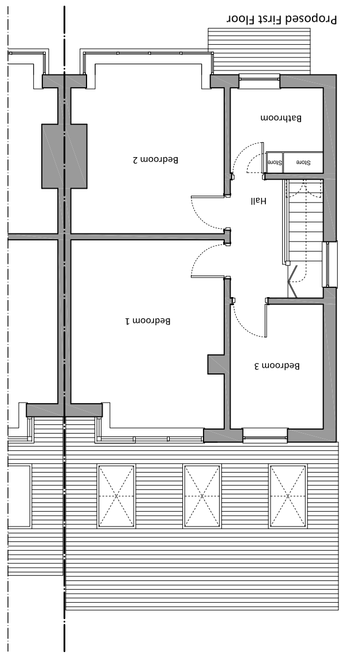

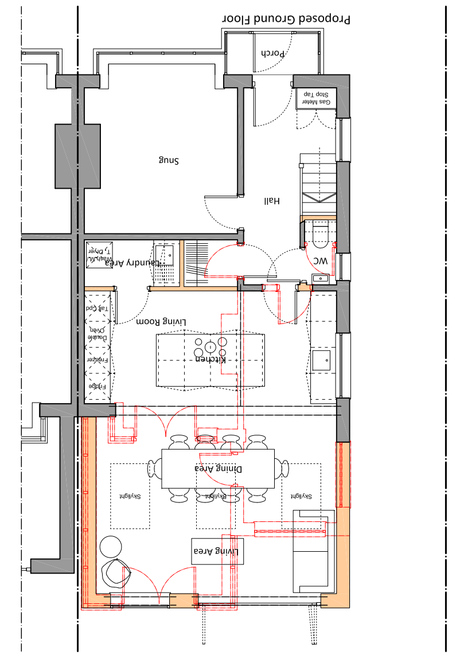

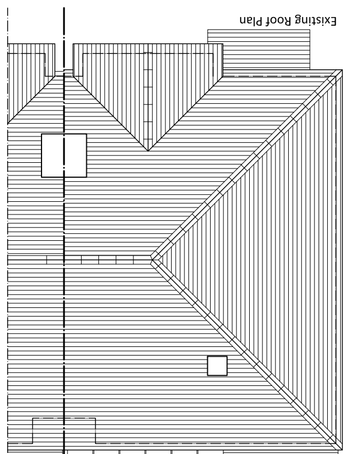

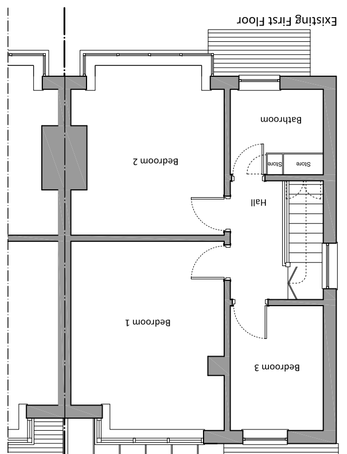

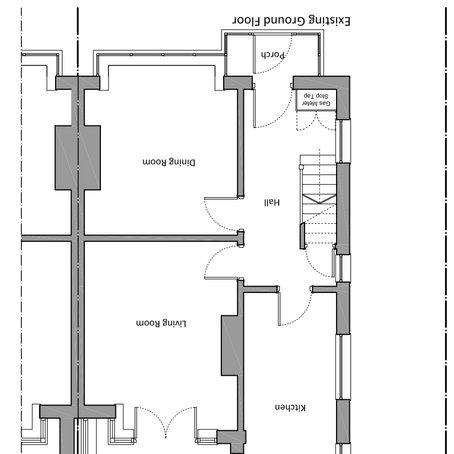

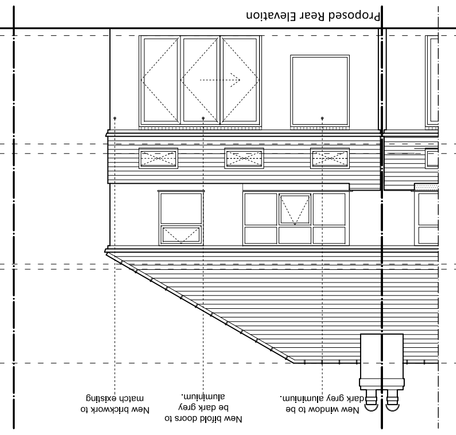

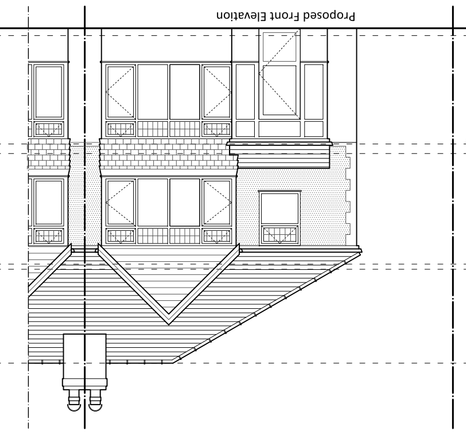

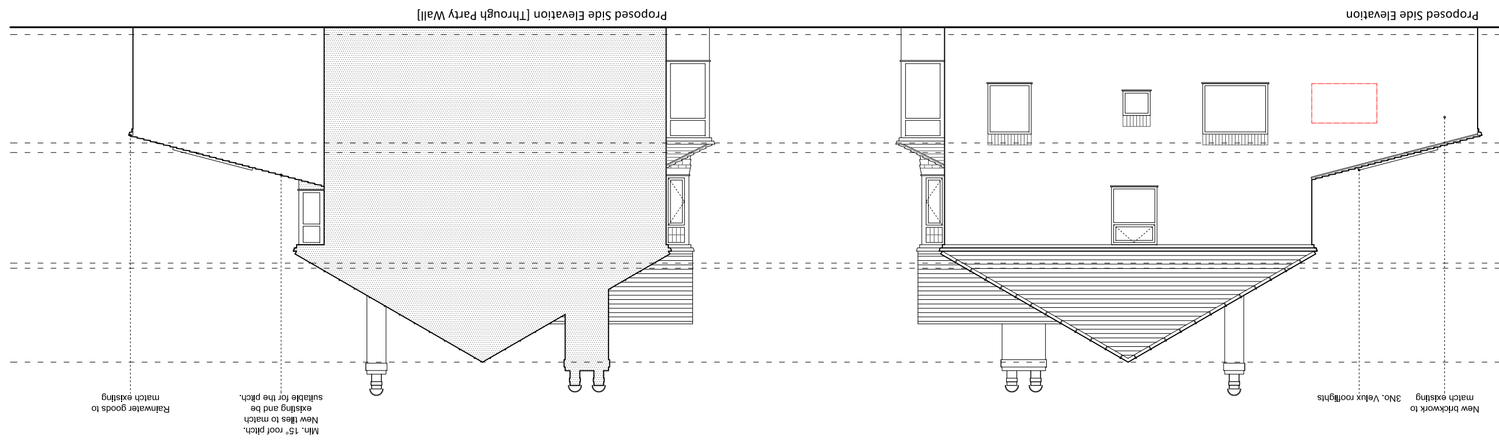



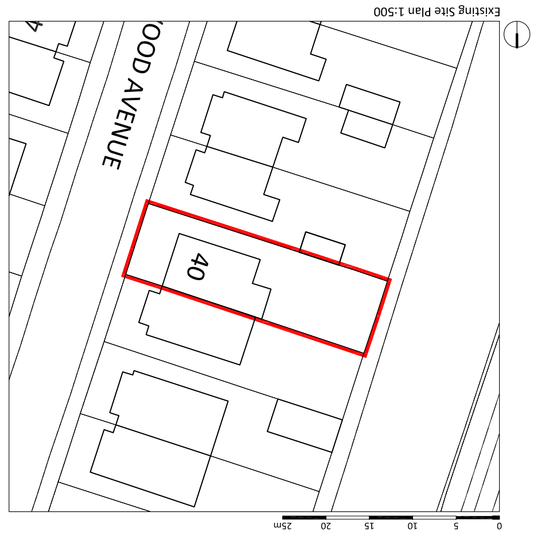

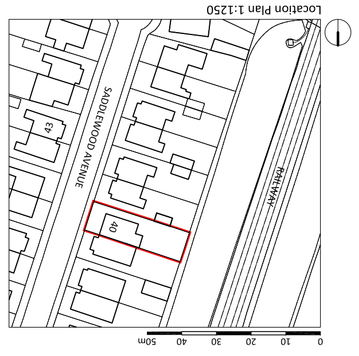

PLANNING

DO NOT SCALE FROM THIS DRAWING