

no. 5 | no. 7 | no. 9 | PROPOSED BUILDING no. 9a | no. 5 Derby Road

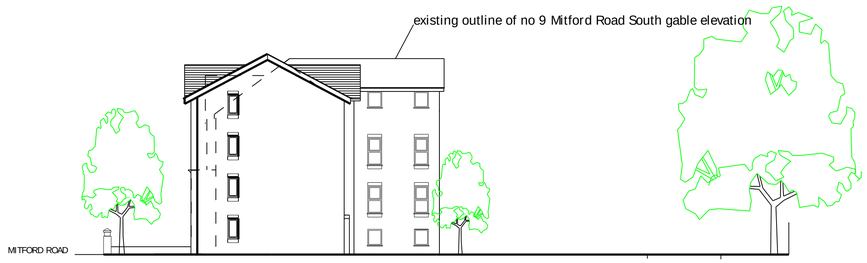

SOUTH SITE SECTION

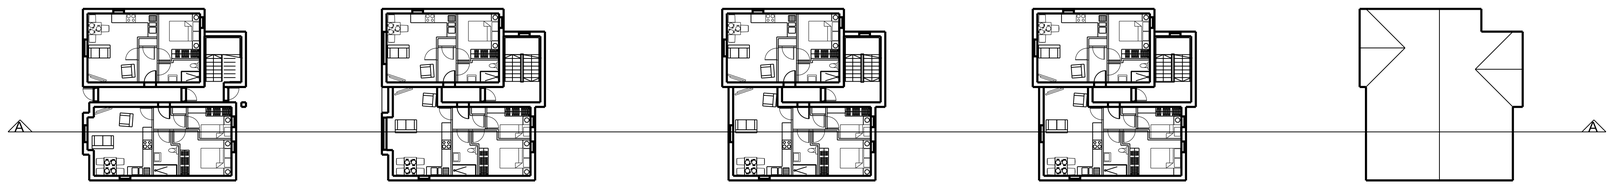

GROUND FLOOR PLAN | FIRST FLOOR PLAN | SECOND FLOOR PLAN | THIRD FLOOR PLAN | ROOF PLAN

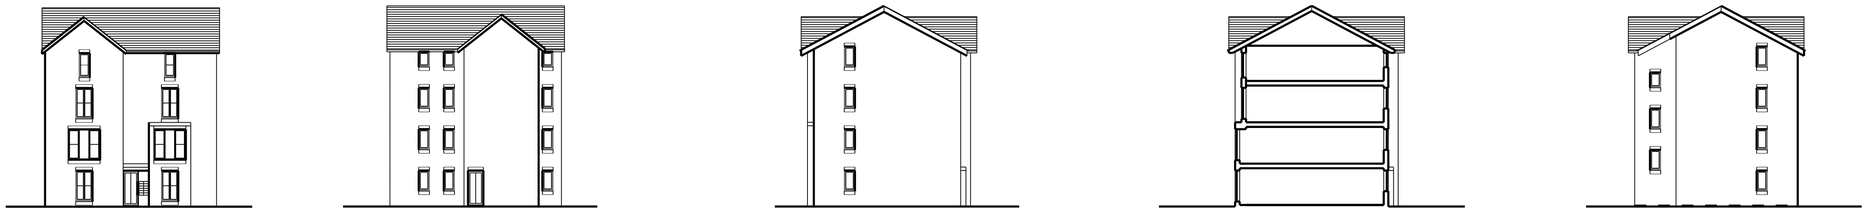

WEST ELEVATION | EAST ELEVATION | SOUTH ELEVATION | SECTION A-A | NORTH ELEVATION

Roofs: Interlocking Modern plain grey tiles

Walls: Red / orange / brown brick

Heads and sills: Red / orange / brown brick

Windows and Doors: Dark Grey Aluminium

Fascias and soffits: Dark Grey Aluminium

Gutters and downpipes: Square section gutters and square downpipes in Dark Grey Aluminium

0 10 20

LEE ARCHITECTS LTD
Leepark House
449 Chester Road
Manchester M16 9HA
T 0161 873 7788
M 07710 539748
E info@leearchitects.co.uk
copyright reserved

PROJECT
9a Mitford Road
Fallowfield
Manchester M14 6UN

DRAWING
Scheme C Plans and Elevations

DRAWING NUMBER
L619 / 16

DATE 15-08-17

SCALE 1:200@A1