All These drawings are for the purpose of achieving local authority planning and building regulations plans approval only and should not be used as a working drawings for building construction. These design drawings must be read in conjunction with structural engineers design, drawings and calculations.

plans 1:50@A3 Existing

loft conversion
3 Balmoral Road Fallow field Manchester M14 6WG

17020
02.

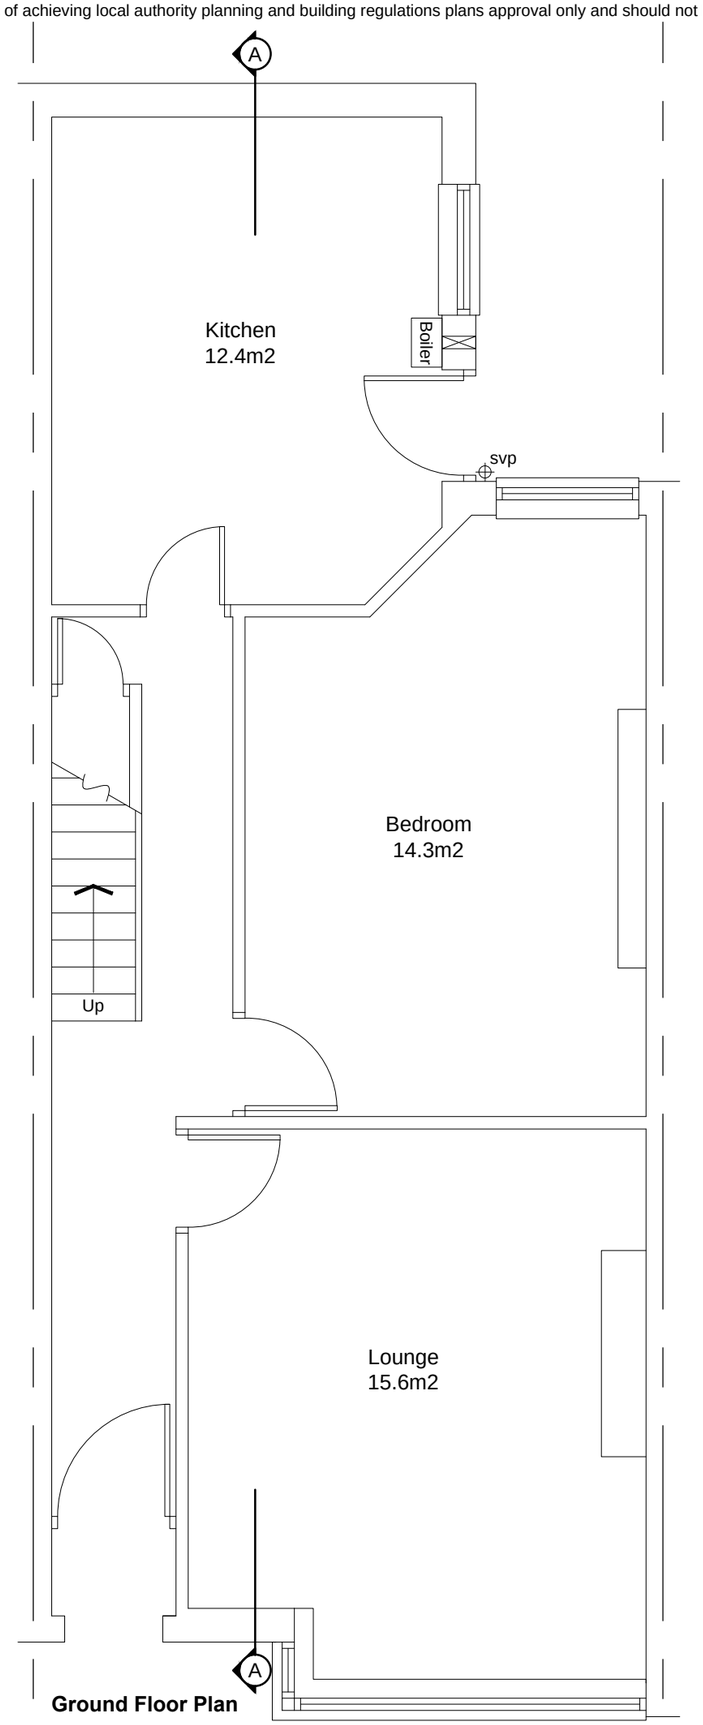

Ground Floor Plan

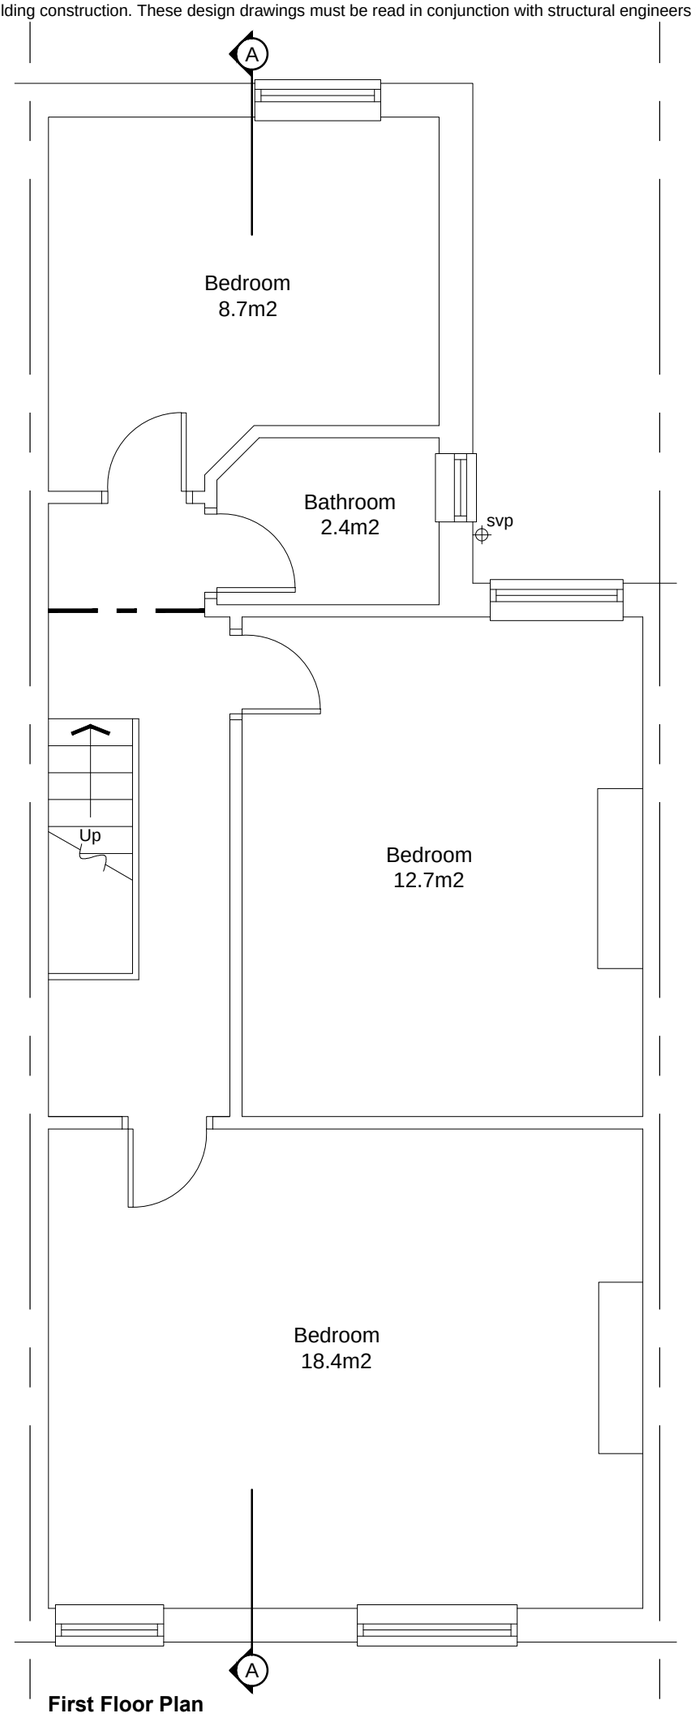

First Floor Plan

All rights reserved. © Crown copyright 2011. These plans & specifications are the property of P4B Architecture Ltd, and shall not be re-printed, reproduced, modified in whole or part without written consent, nor shall any building or structure be constructed in accordance with such plans or specifications thereof without written consent.

P4B Architecture

0m 1 2 3m

t 0800 731 4707
e info@p4b-architecture.co.uk
w www.p4b-architecture.co.uk
a 15 Memorial Road Worsley Manchester M28 3AQ

All These drawings are for the purpose of achieving local authority planning and building regulations plans approval only and should not be used as a working drawings for building construction. These design drawings must be read in conjunction with structural engineers design, drawings and calculations.

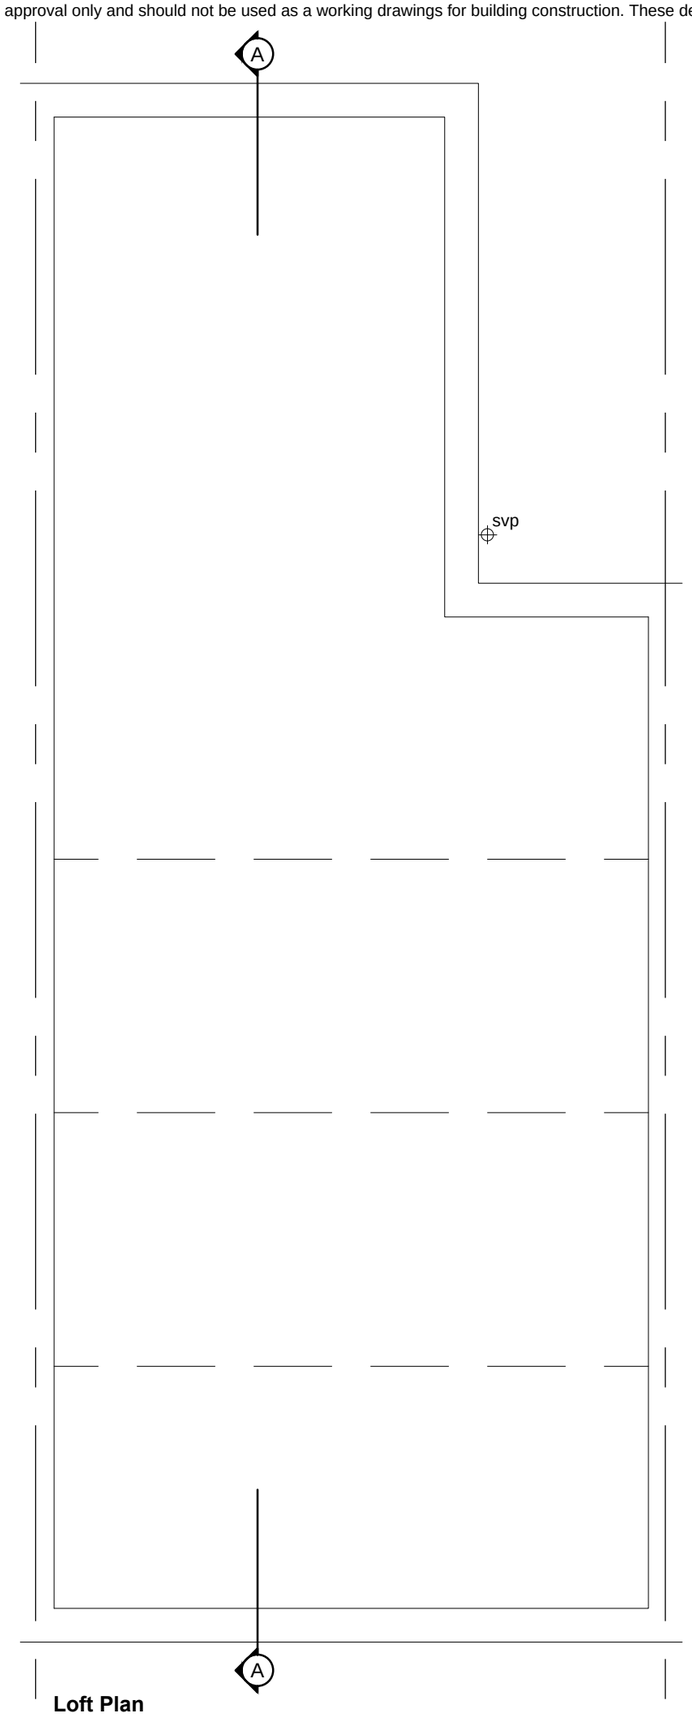

Loft Plan

plan 1:50@A3 Existing

loft conversion
3 Balmoral Road Fallowfield Manchester M14 6WG

17020
03.

All rights reserved. © Crown copyright 2011. These plans & specifications are the property of P4B Architecture Ltd, and shall not be re-printed, reproduced, modified in whole or part without written consent, nor shall any building or structure be constructed in accordance with such plans or specifications thereof without written consent.

P4B Architecture

0m 1 2 3m

t 0800 731 4707
e info@p4b-architecture.co.uk
w www.p4b-architecture.co.uk
a 15 Memorial Road Worsley Manchester M28 3AQ

All These drawings are for the purpose of achieving local authority planning and building regulations plans approval only and should not be used as a working drawings for building construction. These design drawings must be read in conjunction with structural engineers design, drawings and calculations.

elevations 1:75@A3 Existing



Front Elevation

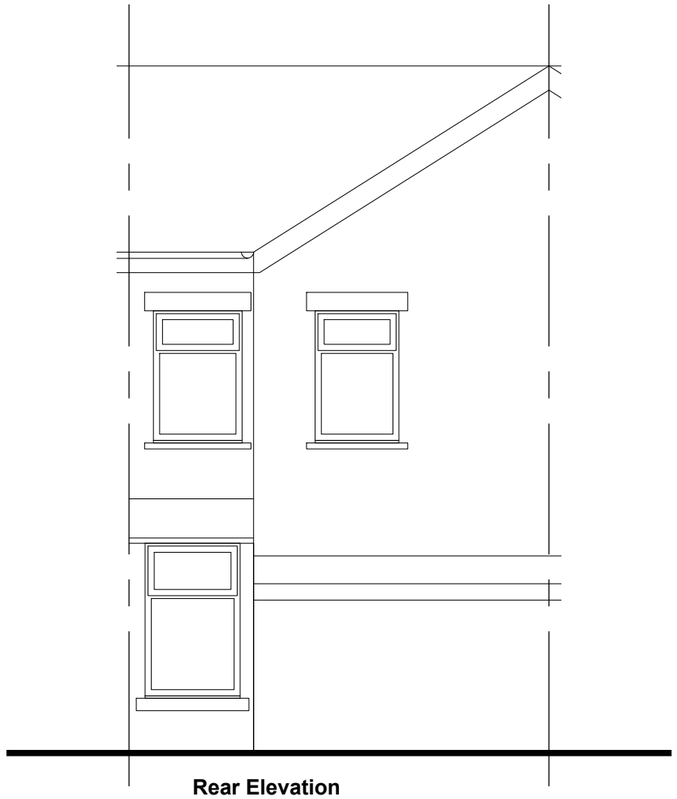

Rear Elevation

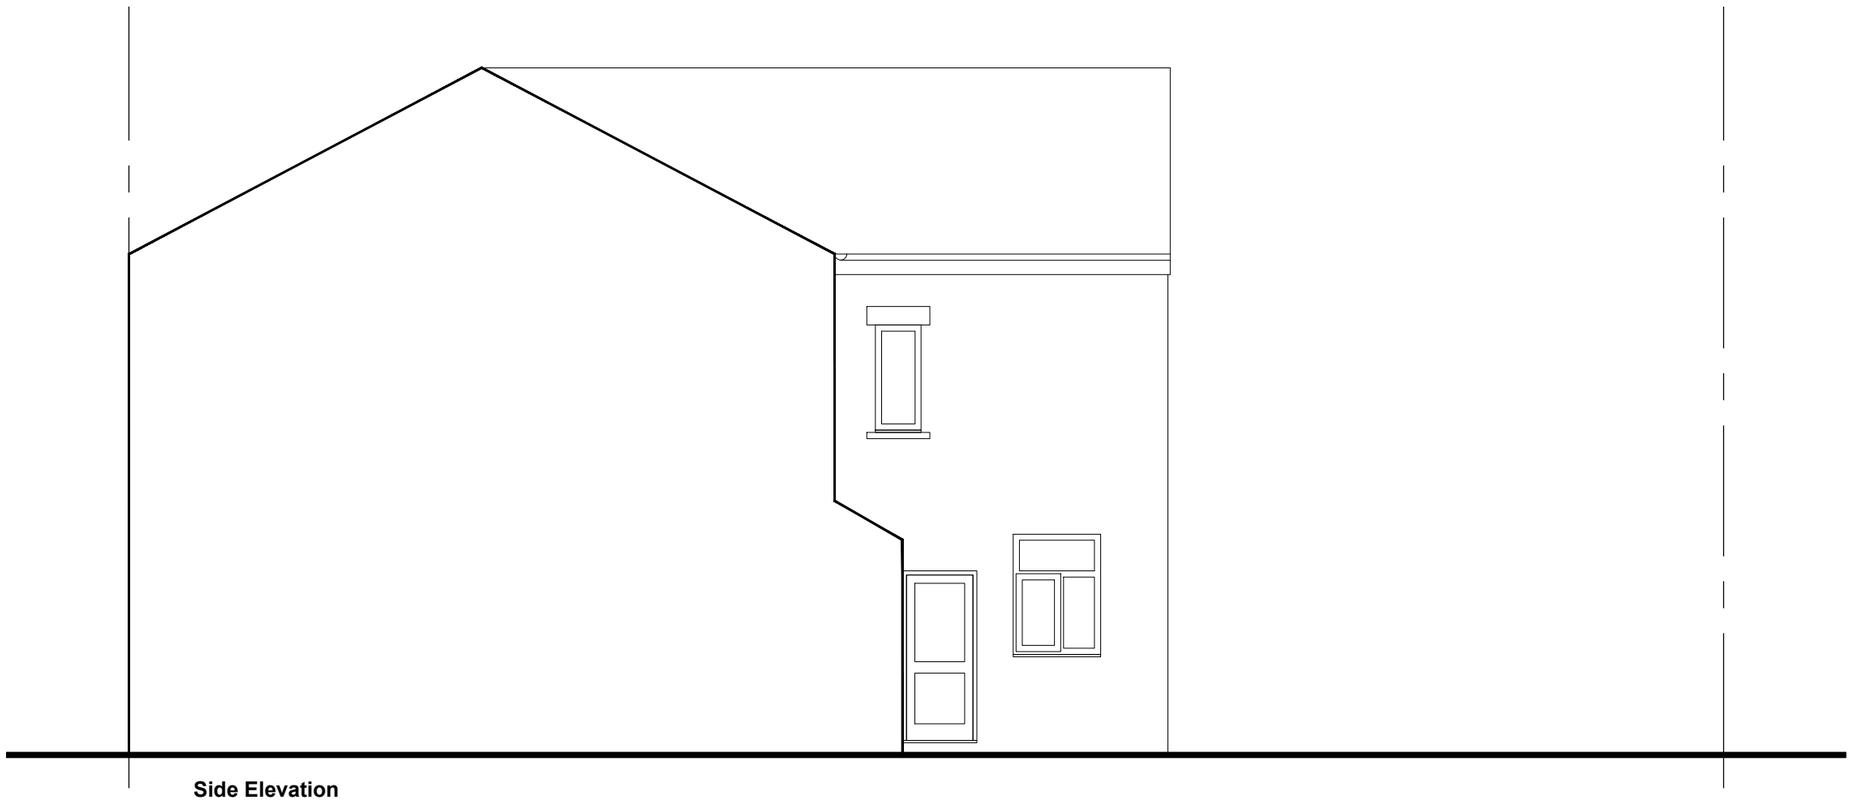

Side Elevation

loft conversion
3 Balmoral Road Fallow field Manchester M14 6WG

17020
04.

All rights reserved. © Crown copyright 2011. These plans & specifications are the property of P4B Architecture Ltd, and shall not be re-printed, reproduced, modified in whole or part without written consent, nor shall any building or structure be constructed in accordance with such plans or specifications thereof without written consent.

P4B Architecture

0m 1 2 3 4m

t 0800 731 4707
e info@p4b-architecture.co.uk
w www.p4b-architecture.co.uk
a 15 Memorial Road Worsley Manchester M28 3AQ

All These drawings are for the purpose of achieving local authority planning and building regulations plans approval only and should not be used as a working drawings for building construction. These design drawings must be read in conjunction with structural engineers design, drawings and calculations.

section 1:50@A3 Existing

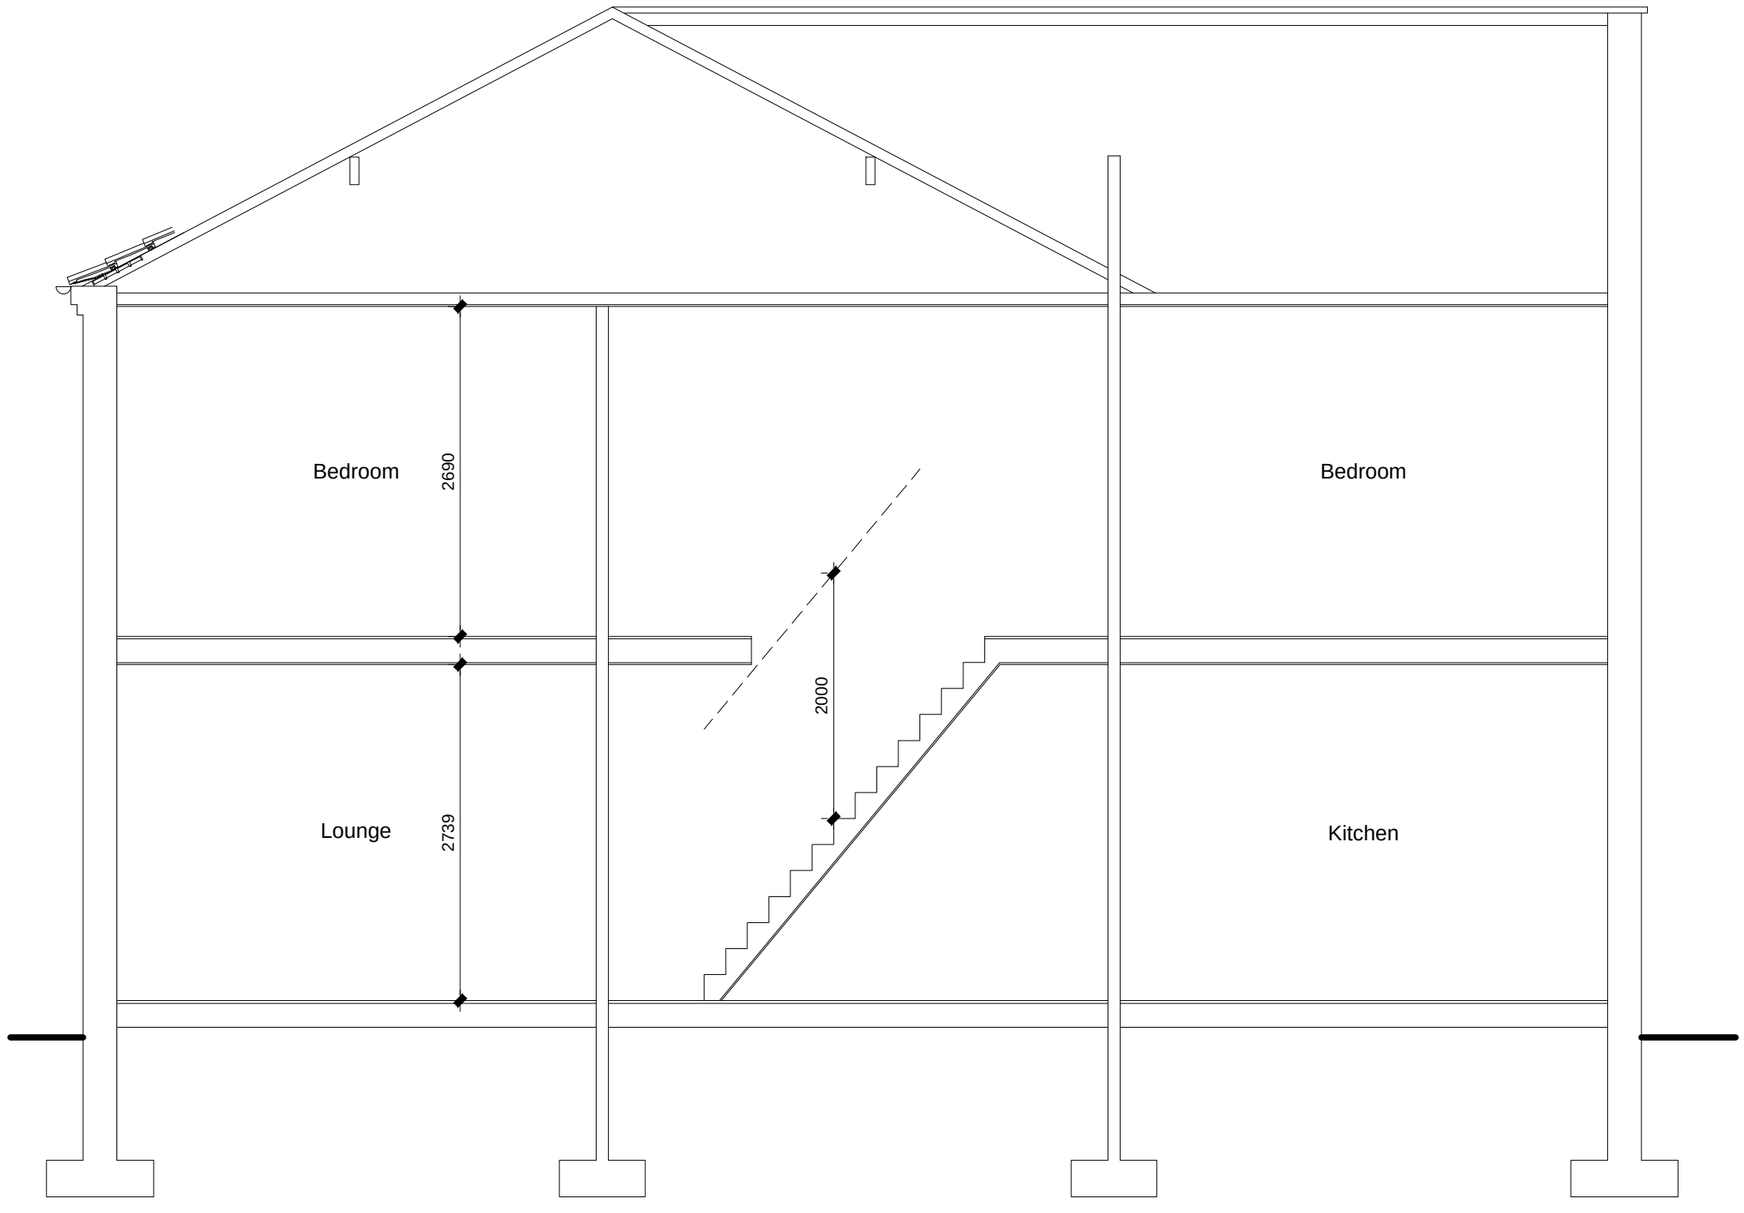

Section A-A

loft conversion
3 Balmoral Road Fallow field Manchester M14 6WG

17020
05.

P4B Architecture

0m 1 2 3m

t 0800 731 4707
e info@p4b-architecture.co.uk
w www.p4b-architecture.co.uk
a 15 Memorial Road Worsley Manchester M28 3AQ

All rights reserved. © Crown copyright 2011. These plans & specifications are the property of P4B Architecture Ltd, and shall not be re-printed, reproduced, modified in whole or part without written consent, nor shall any building or structure be constructed in accordance with such plans or specifications thereof without written consent.

All These drawings are for the purpose of achieving local authority planning and building regulations plans approval only and should not be used as a working drawings for building construction. These design drawings must be read in conjunction with structural engineers design, drawings and calculations.

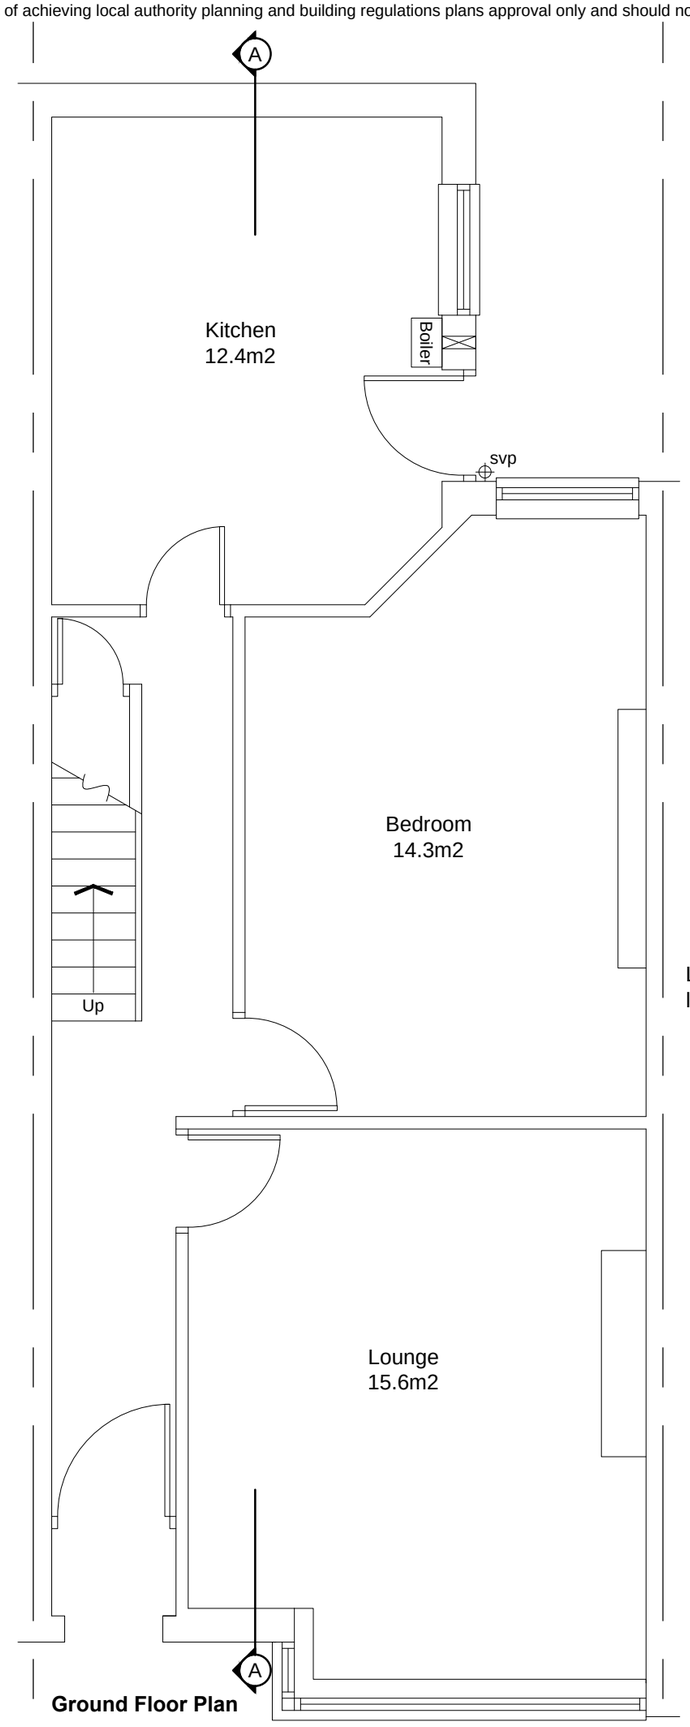

Ground Floor Plan

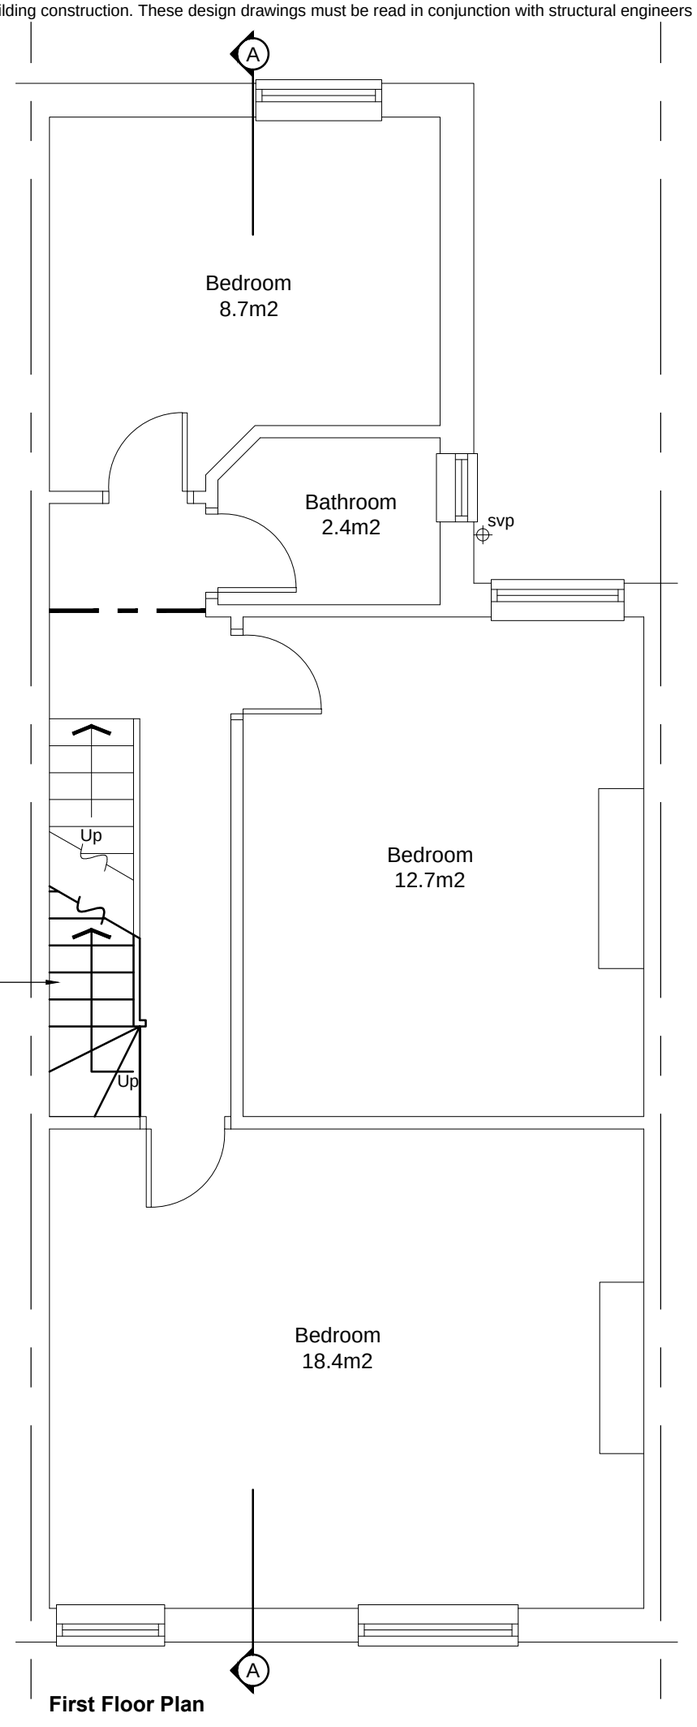

First Floor Plan

plans 1:50@A3 Proposed

loft conversion
3 Balmoral Road Fallow field Manchester M14 6WG

17020
06.

P4B Architecture

3m
2
1
0m

t 0800 731 4707
e info@p4b-architecture.co.uk
w www.p4b-architecture.co.uk
a 15 Memorial Road Worsley Manchester M28 3AQ

All rights reserved. © Crown copyright 2011. These plans & specifications are the property of P4B Architecture Ltd, and shall not be re-printed, reproduced, modified in whole or part without written consent, nor shall any building or structure be constructed in accordance with such plans or specifications thereof without written consent.

All These drawings are for the purpose of achieving local authority planning and building regulations plans approval only and should not be used as a working drawings for building construction. These design drawings must be read in conjunction with structural engineers design, drawings and calculations.

plan 1:50@A3 Proposed

loft conversion

3 Balmoral Road Fallow field Manchester M14 6WG

17020

07.

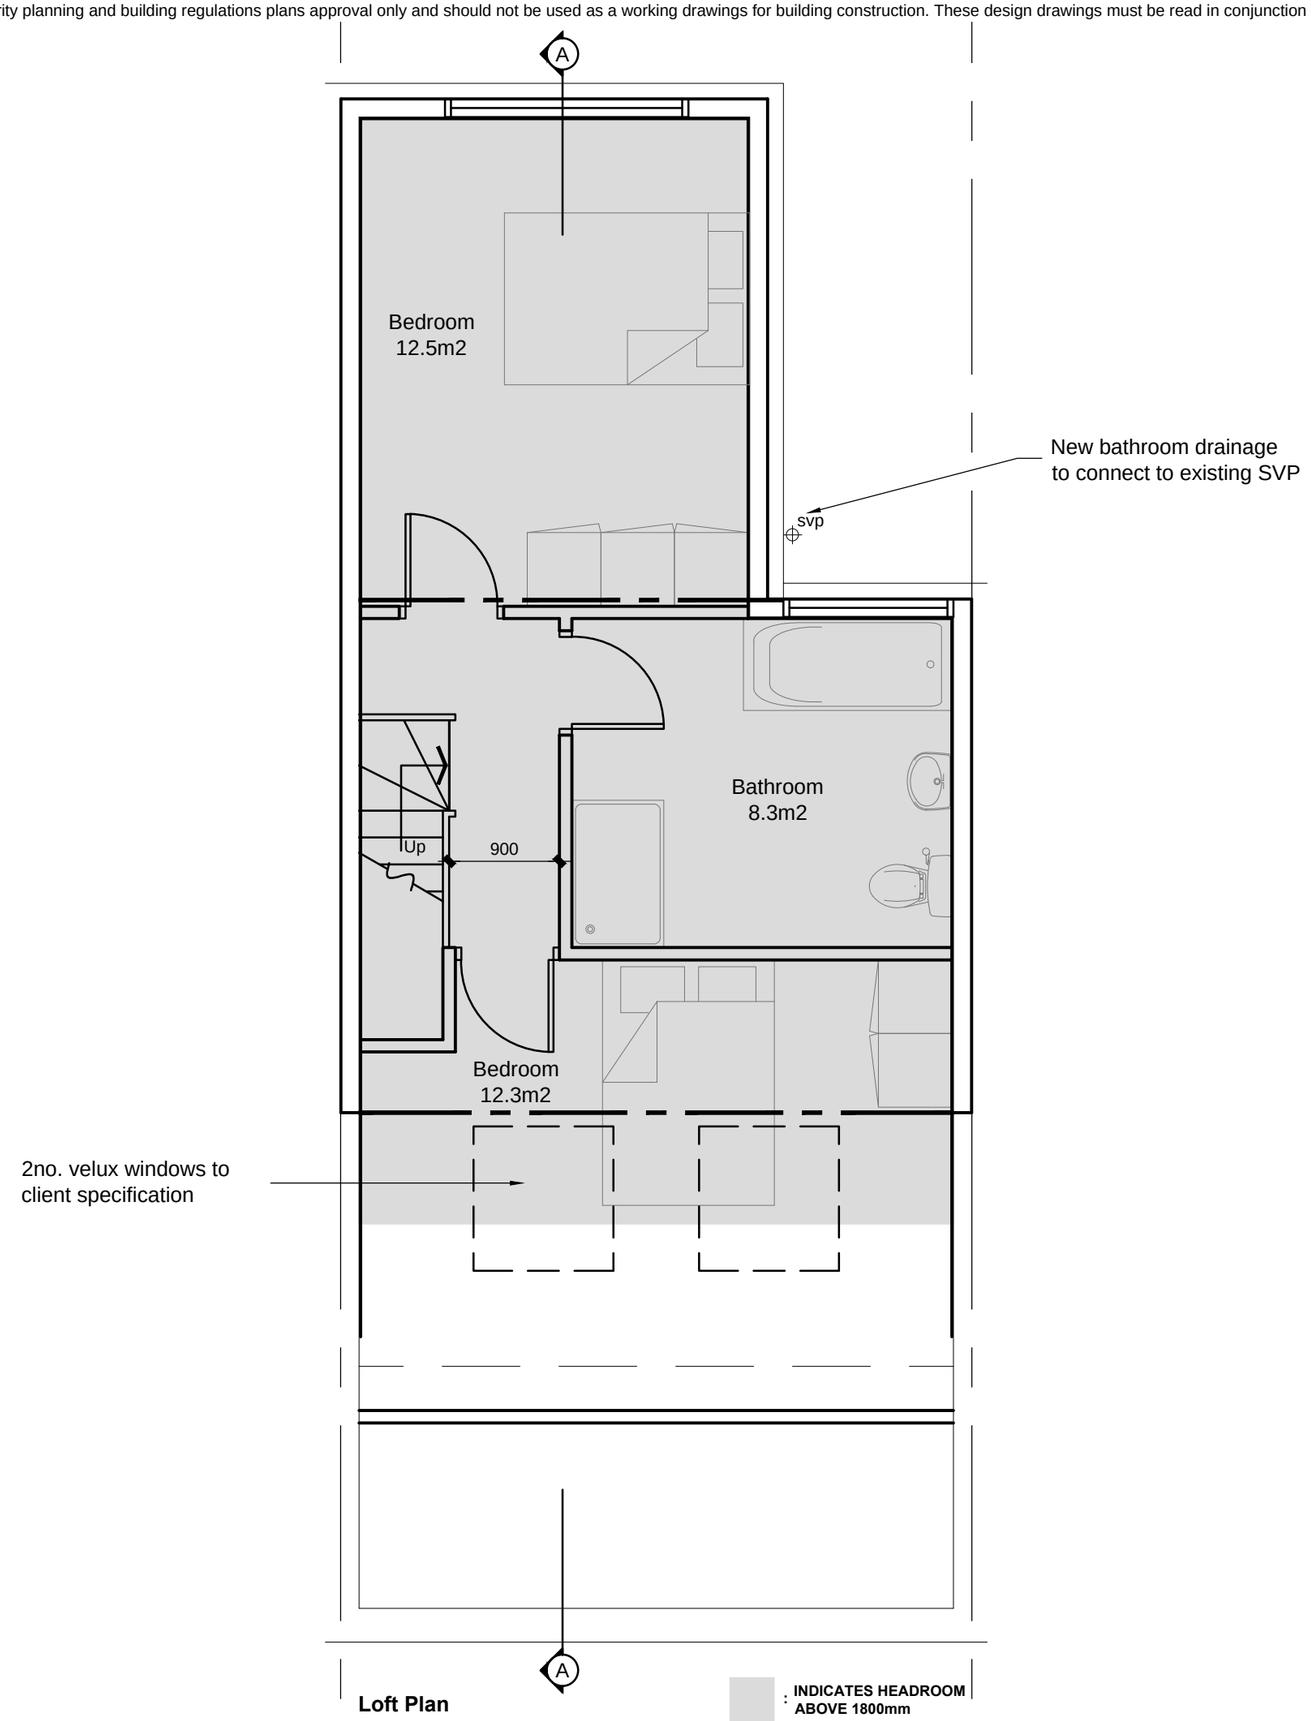

P4B Architecture

t 0800 731 4707
e info@p4b-architecture.co.uk
w www.p4b-architecture.co.uk
a 15 Memorial Road Worsley Manchester M28 3AQ

0m 1 2 3m

All rights reserved. © Crown copyright 2011. These plans & specifications are the property of P4B Architecture Ltd, and shall not be re-printed, reproduced, modified in whole or part without written consent, nor shall any building or structure be constructed in accordance with such plans or specifications thereof without written consent.

All These drawings are for the purpose of achieving local authority planning and building regulations plans approval only and should not be used as a working drawings for building construction. These design drawings must be read in conjunction with structural engineers design, drawings and calculations.

elevations 1:75@A3 Proposed



Front Elevation

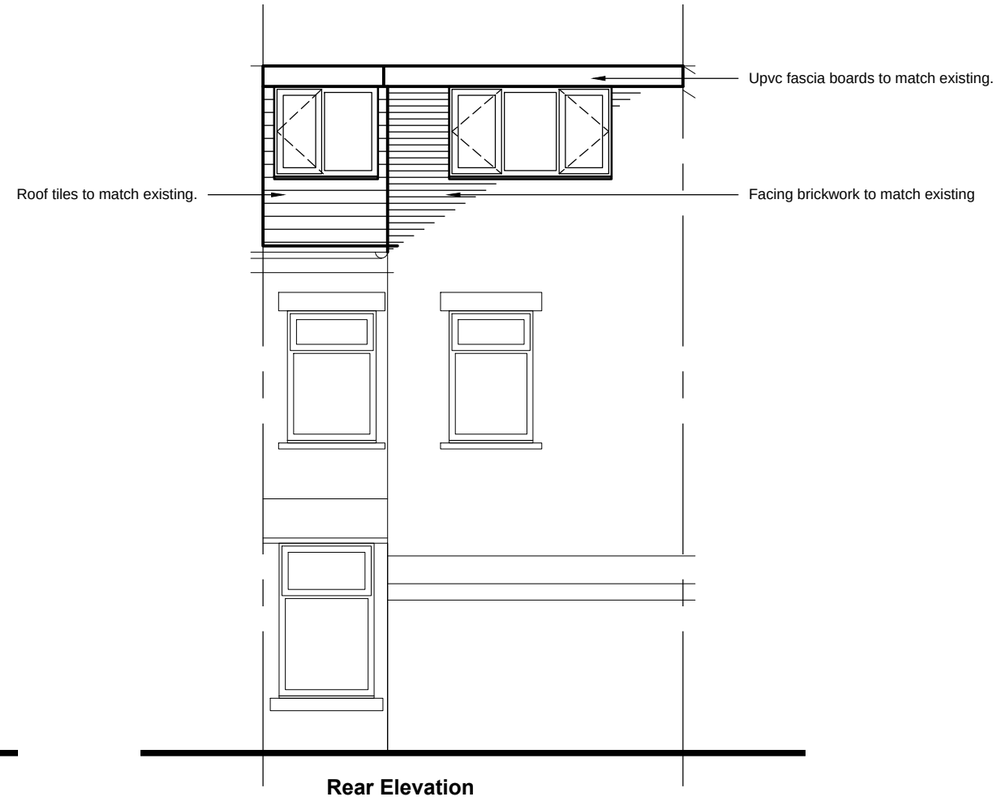

Rear Elevation

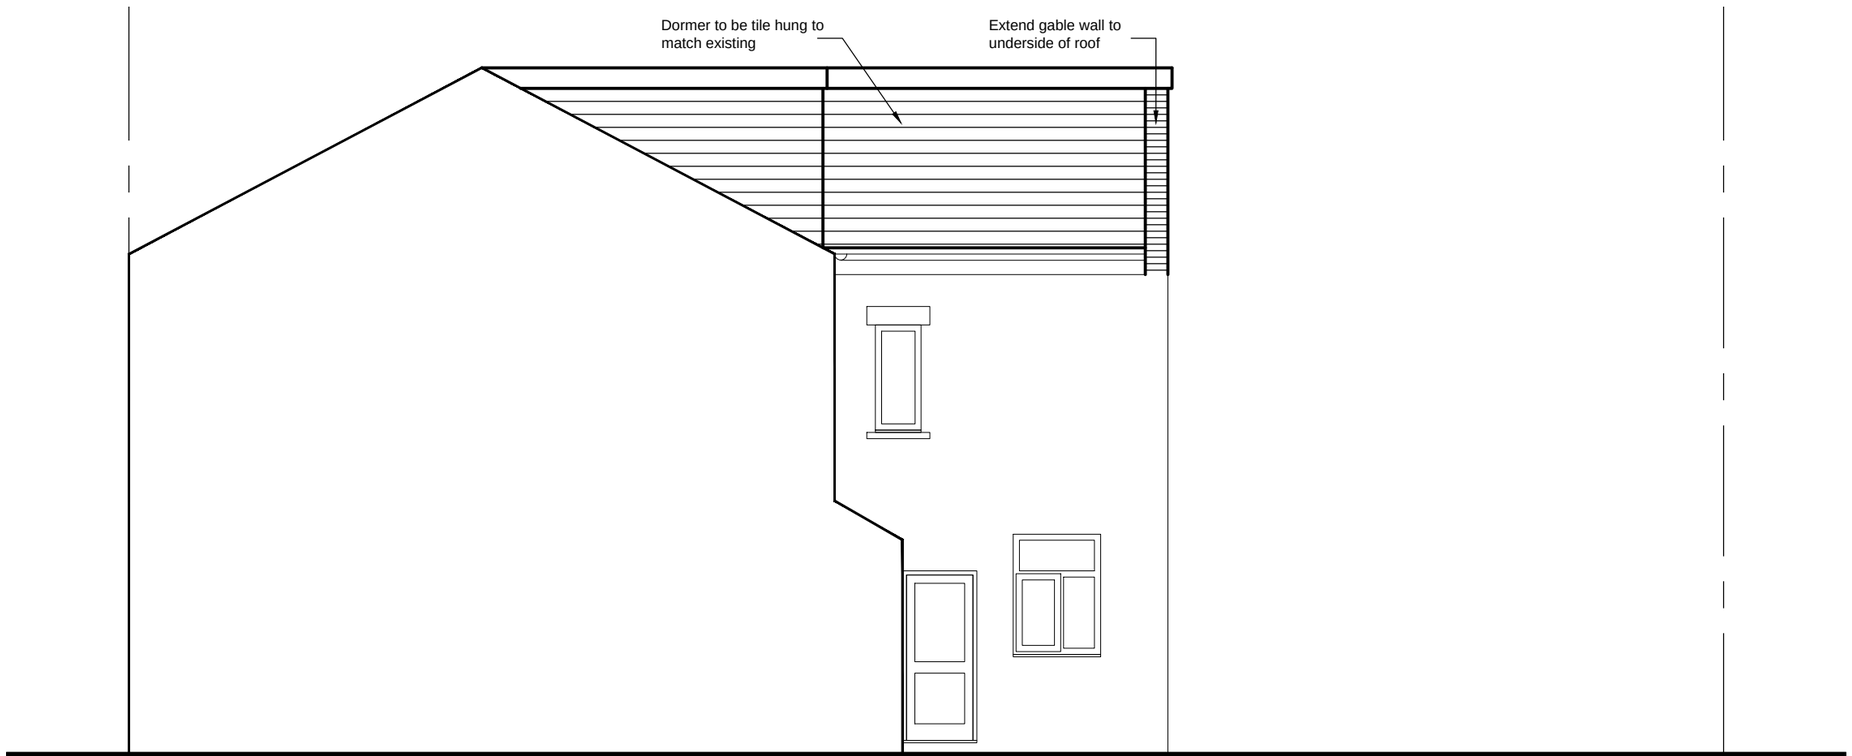

Side Elevation

loft conversion
3 Balmoral Road Fallow field Manchester M14 6WG

17020
08.

All rights reserved. © Crown copyright 2011. These plans & specifications are the property of P4B Architecture Ltd, and shall not be re-printed, reproduced, modified in whole or part without written consent, nor shall any building or structure be constructed in accordance with such plans or specifications thereof without written consent.

P4B Architecture

0m 1 2 3 4m

t 0800 731 4707
e info@p4b-architecture.co.uk
w www.p4b-architecture.co.uk
a 15 Memorial Road Worsley Manchester M28 3AQ

All These drawings are for the purpose of achieving local authority planning and building regulations plans approval only and should not be used as a working drawings for building construction. These design drawings must be read in conjunction with structural engineers design, drawings and calculations.

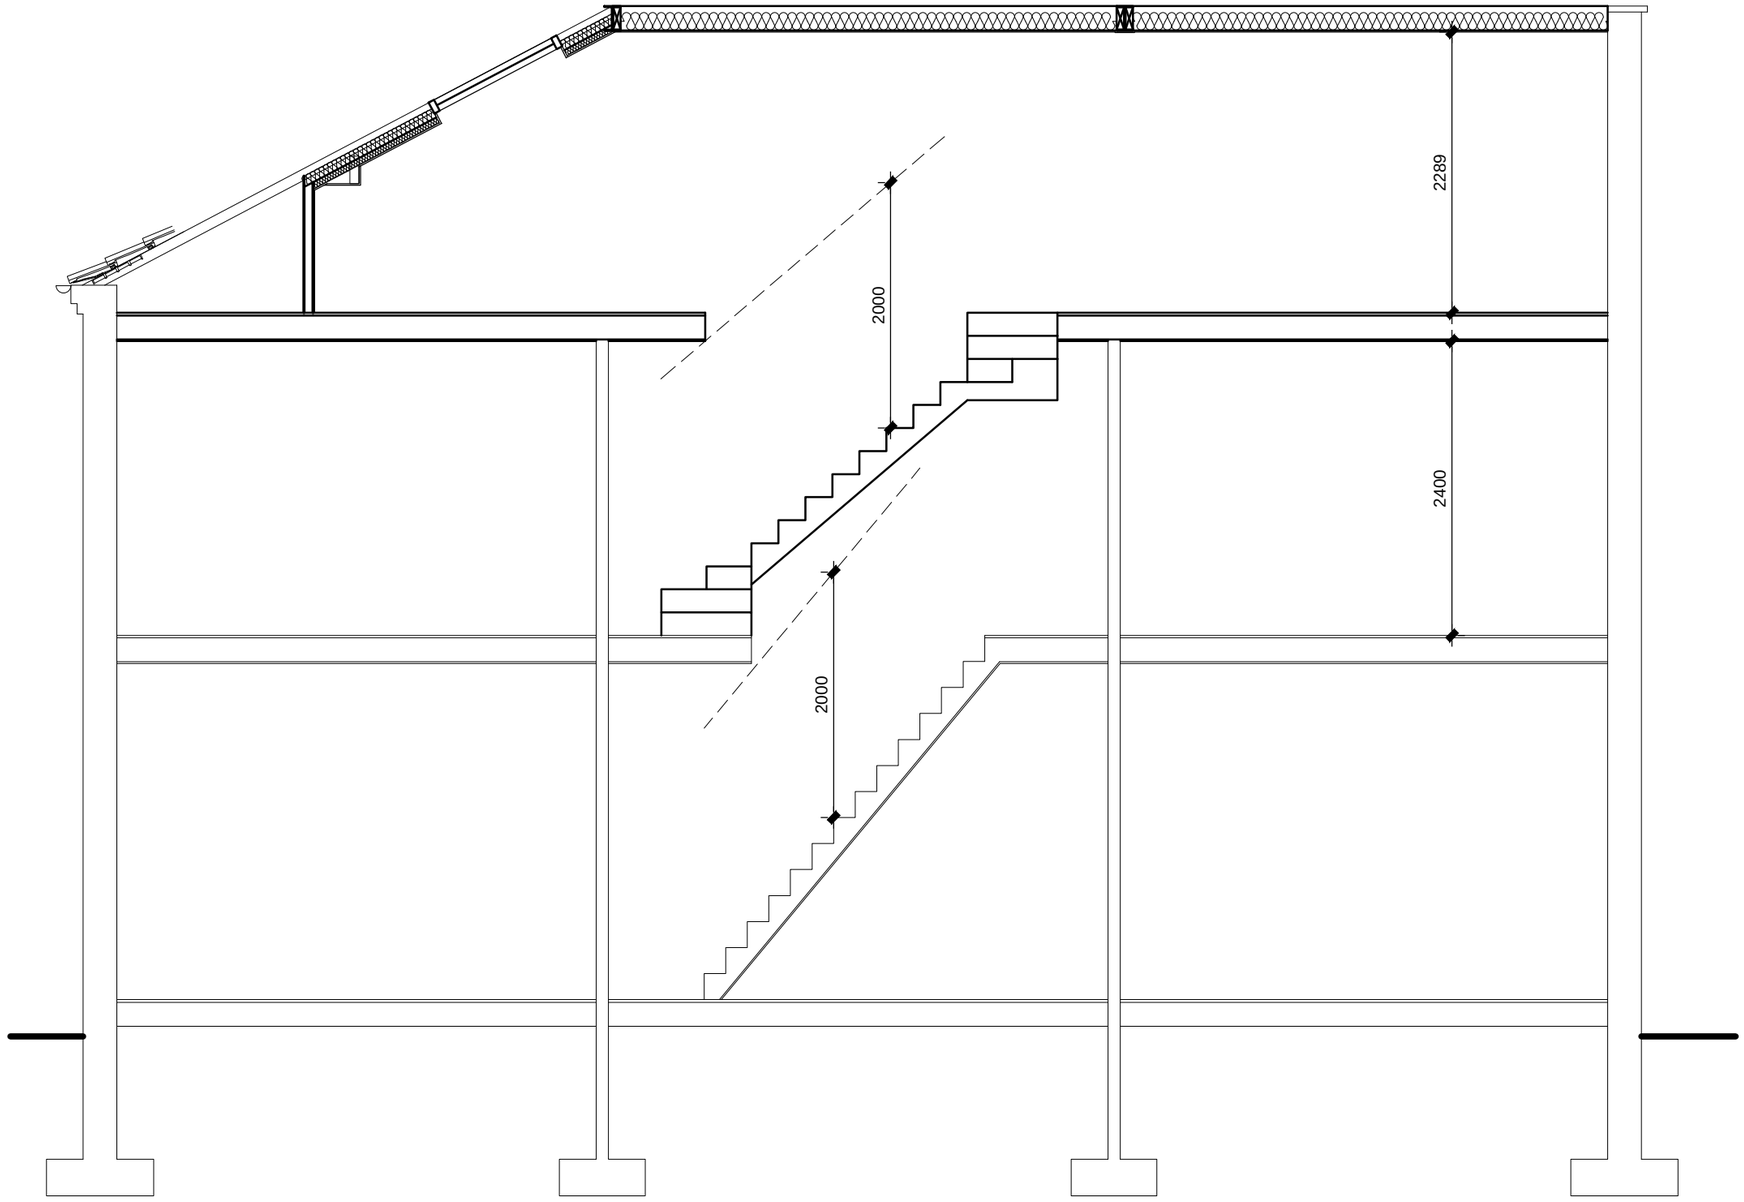

Section A-A

section 1:50@A3 Proposed

loft conversion
3 Balmoral Road Fallow field Manchester M14 6WG

17020
09.

All rights reserved. © Crown copyright 2011. These plans & specifications are the property of P4B Architecture Ltd, and shall not be re-printed, reproduced, modified in whole or part without written consent, nor shall any building or structure be constructed in accordance with such plans or specifications thereof without written consent.

P4B Architecture

0m 1 2 3m

t 0800 731 4707
e info@p4b-architecture.co.uk
w www.p4b-architecture.co.uk
a 15 Memorial Road Worsley Manchester M28 3AQ