


Existing Section Loading Bay

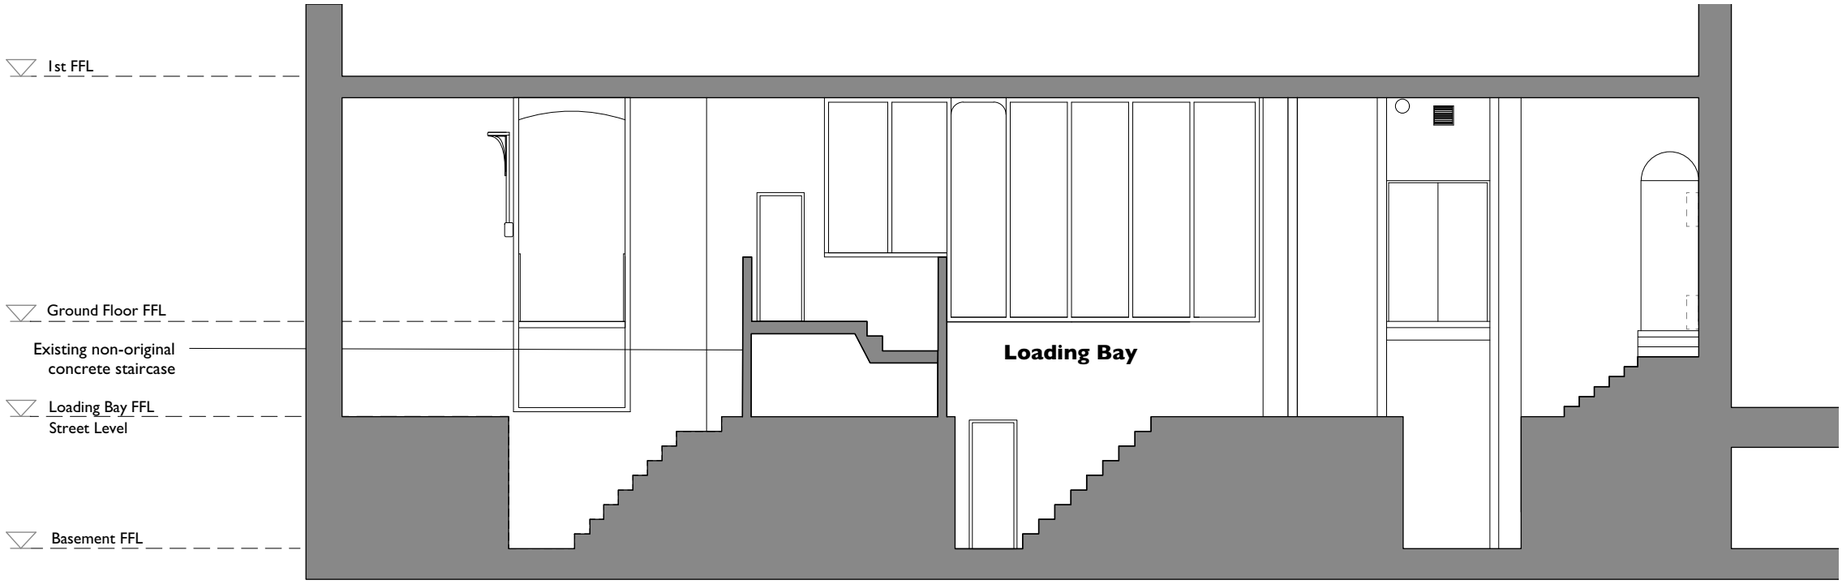

COPYRIGHT OF ATELIER MB LTD
DO NOT SCALE FROM THIS DRAWING
DIMENSIONS TO BE CHECKED ON SITE

All dimensions to be checked on site prior to any commencing work.

KEY

Existing

Downstand beams

Rev	Note	DRN	CHK

8-16 Newton Street

Loading Bay Section
Existing

scheme	1665
drwg no.	**E(310)**
rev	-
scale	**1:100@A3**
date first drawn	Sep 17
drawn	VC

***SK** sketch **P** proposed **T** tender **C** construction **AB** asbuilt*

www.ateliermb.co.uk
t 0161 236 0051
e architect@ateliermb.co.uk

Atelier MB
Urban Architects